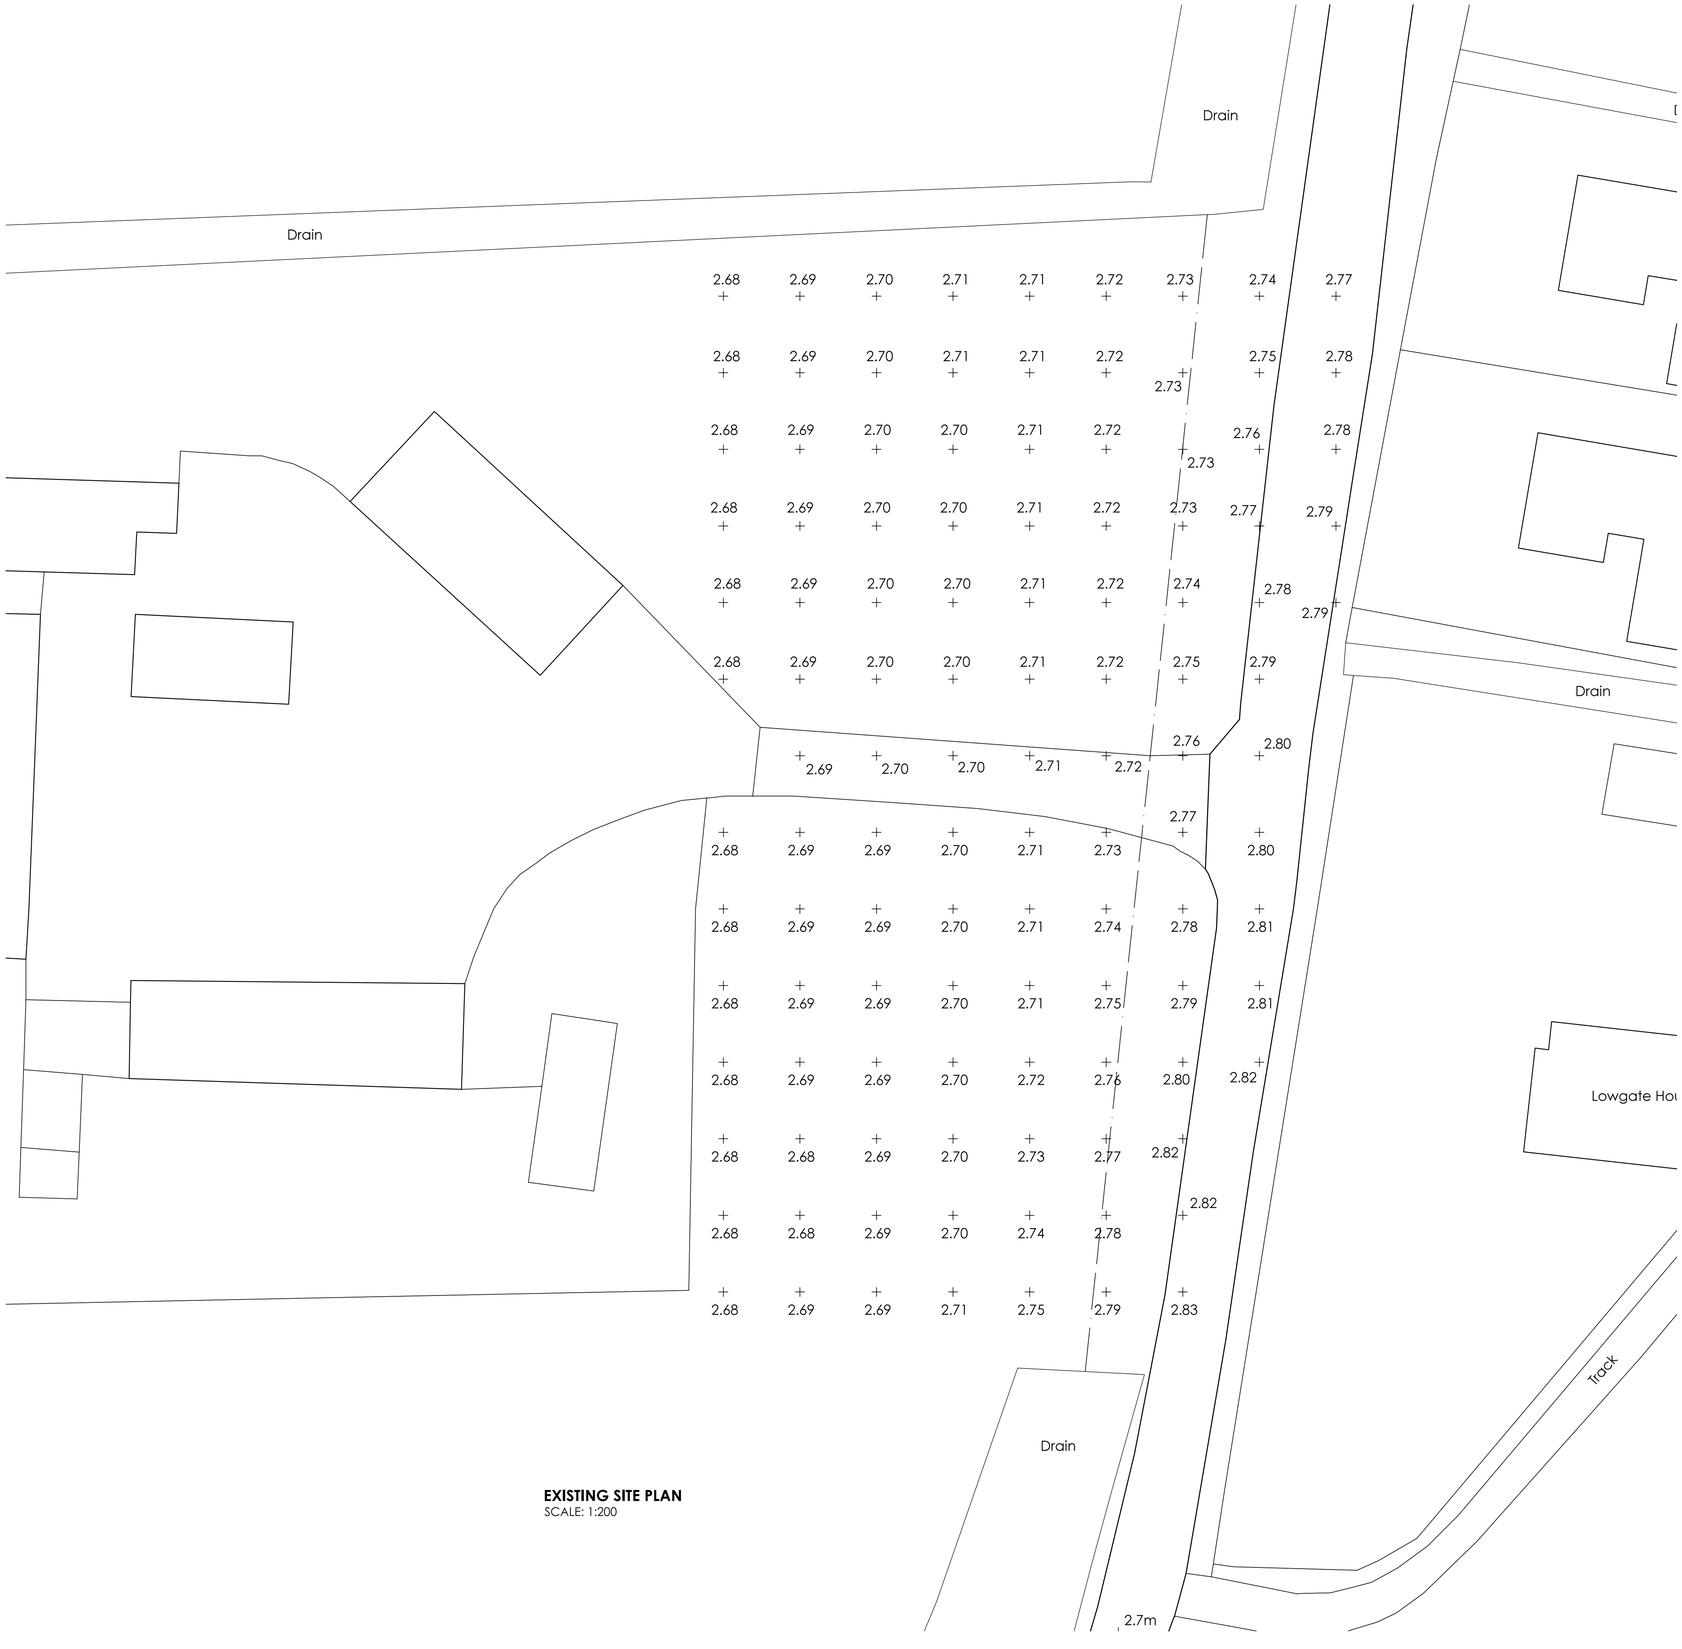


EXISTING SITE PLAN
SCALE: 1:200

Notes:

This document is the property of Holt Architectural Ltd and may not be reissued, loaned or copied in part or in whole without written permission © 2016


All dimensions are in millimetres unless stated otherwise.

It is recommended that information is not scaled off this drawing.

This drawing should be read in conjunction with all other relevant information, specifications & schedules.

If this drawing is received electronically it is the recipients responsibility to print the document at the correct scale and paper size.

All dimensions to be checked on site prior to commencing work and any discrepancies to be advised immediately.

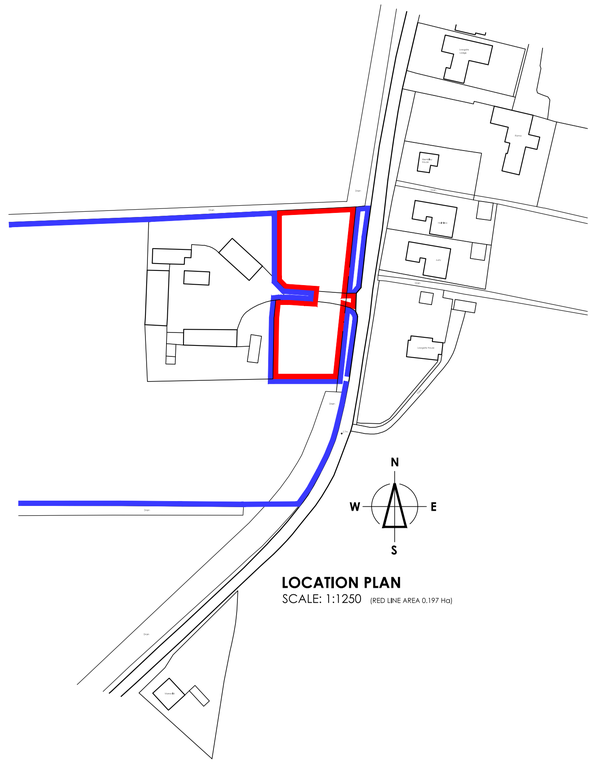

LOCATION PLAN
SCALE: 1:1250 (RED LINE AREA 0.197 Ha)

no	date	amendment description
-	-	-

Revisions

Drawing Status: OUTLINE PLANNING

HOLT ARCHITECTURAL
WWW.HOLT-ARCHITECTURAL.CO.UK

Brambly Hedge
Dereham Road
Colkirk
Fakenham
Norfolk
NR21 7NQ

Tel: 0844 800 3644
Email: studio@holt-architectural.co.uk

Project Title:

LAND WEST OF LOWGATE HOUSE
LOW GATE
TYDD ST MARY
WISBECH
PE13 5PF

PROPOSED NEW DWELLINGS

Drawing Title:
EXISTING SITE & LOCATION PLAN

Scale:	Date:	Drawn:
AS STATED @ A1	FEB 2016	

Drawing Number: HAL16-CD-01 Revision: