



FIRST FLOOR PLAN.

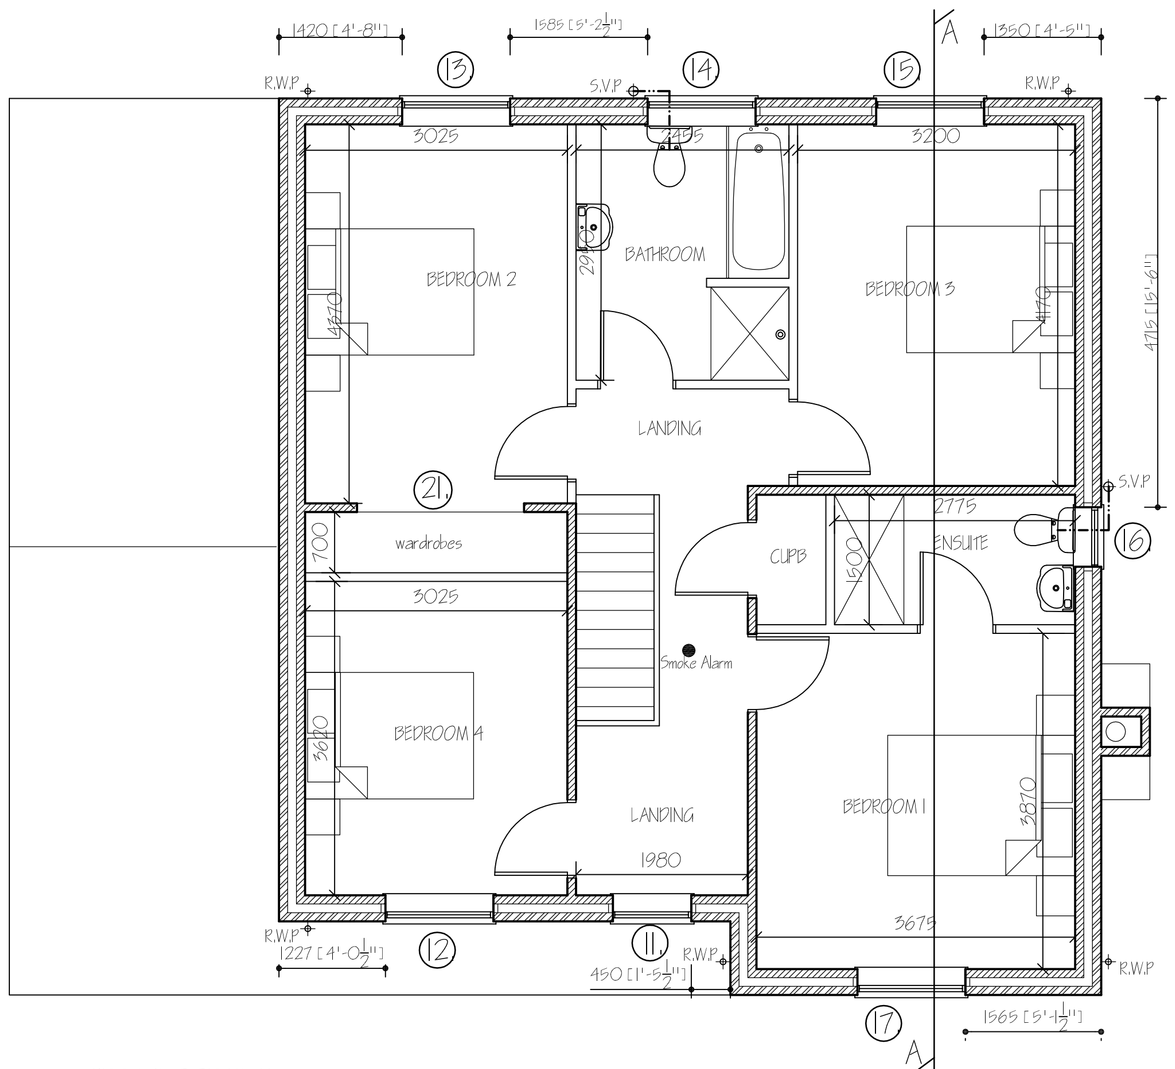

SIDE ELEVATION



FRONT ELEVATION

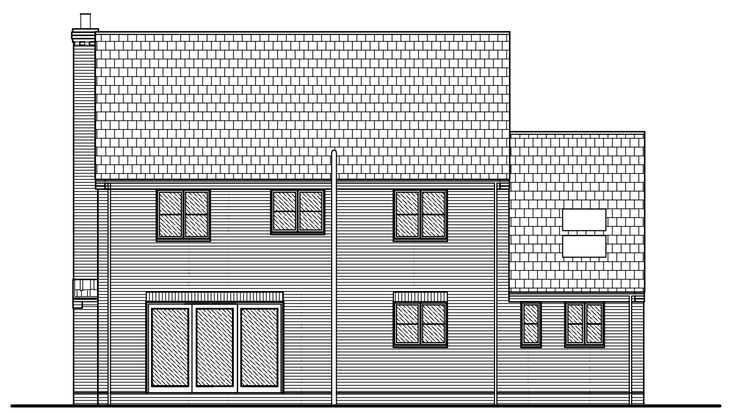


REAR ELEVATION



SIDE ELEVATION

Concrete Block Association Details:-

Detail Reference	Description
E1 H1 TERSA +	Steel Lintel
E5 CBA-514	Window Sill
E4 CBA-515	Window Jamb
E9 CBA-501	Ground Floor (normal)
E6 CBA-505	Intermediate Timber Floor
E10 CBA-508	Eaves (insulation at ceiling level)
E12 CBA-510	Gable (insulation at ceiling level)
E16 CBA-516	Corner (normal)
E17 CBA-517	Corner (inverted)
CBA-E20-1A3	Exposed Floor (normal)
CBA-E21-1A2	Exposed Floor (inverted)

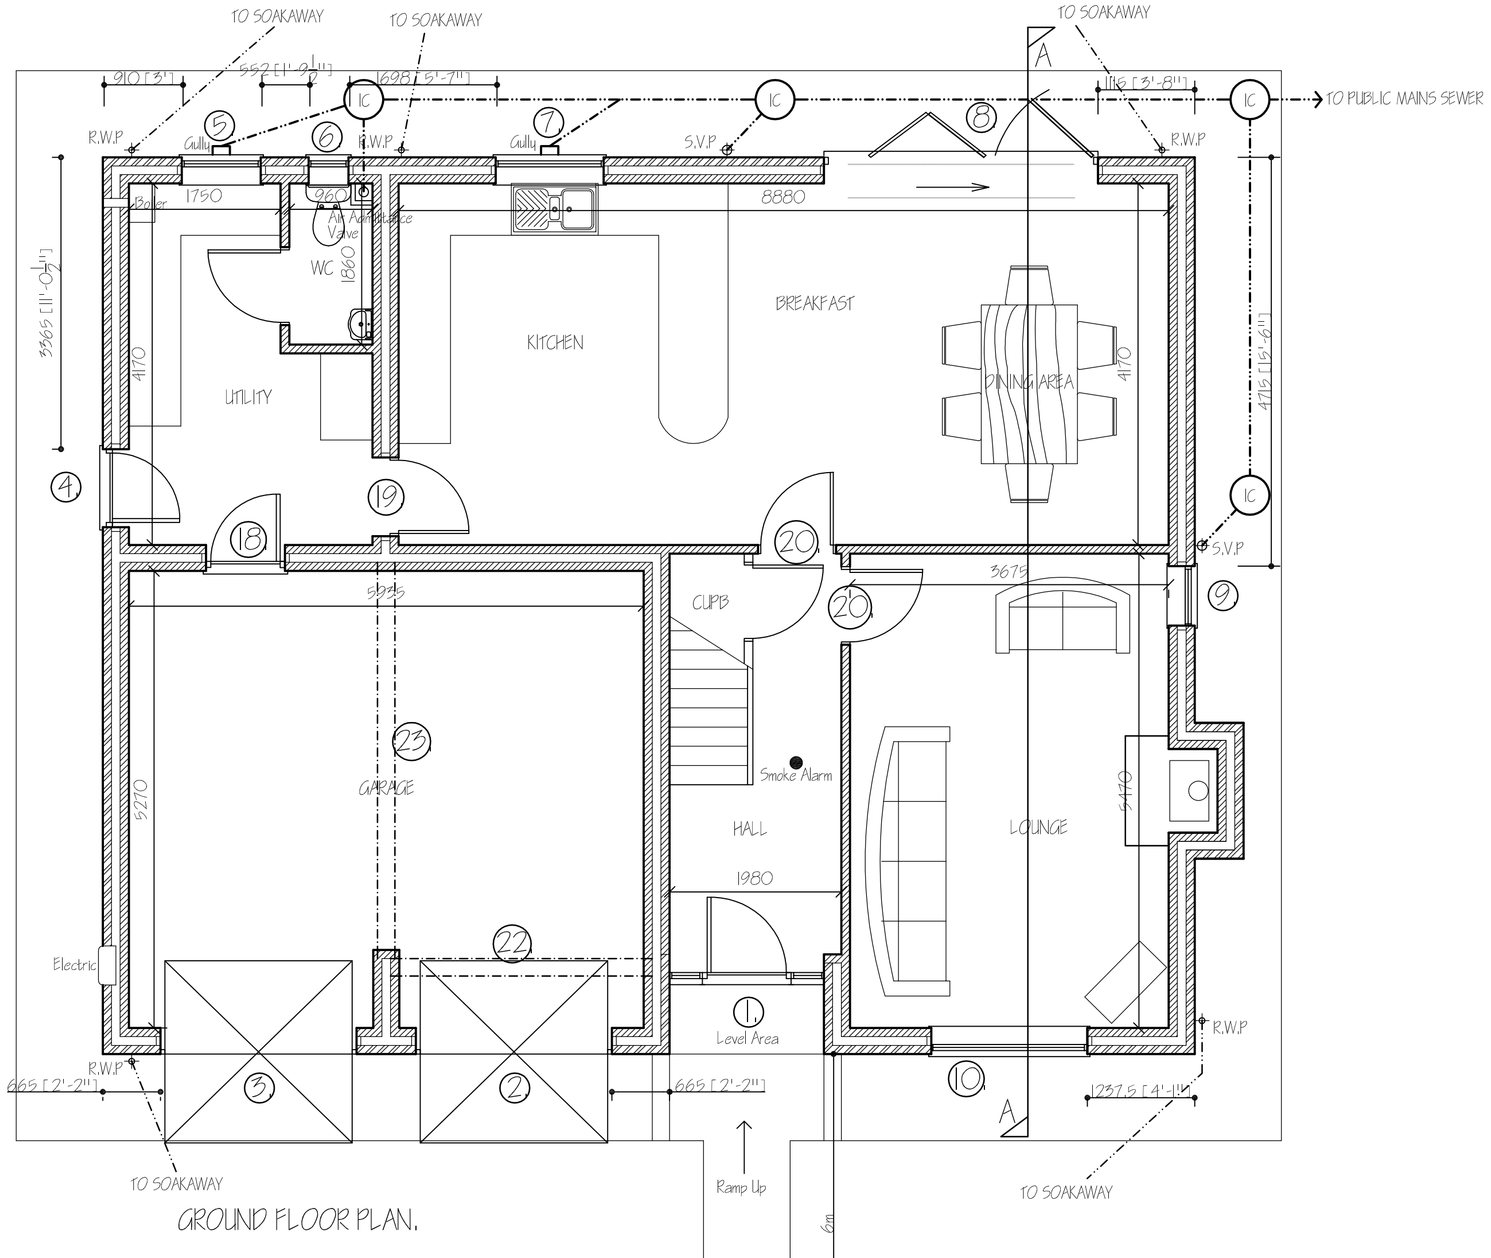

GROUND FLOOR PLAN.

New Opening schedule: -

Ref	Opening Description	Opening Size	Lintel Type	Lintel Length	Secure Door & Window
1	Entrance Door 2 No. UPVC Screens	1022.5w x 2100h 378w x 2100h	Keystone HT/HD100	2100mm	Yes
2	Steel Garage Door	2260w x 2250h	Keystone HT/HD100	2700mm	
3	Steel Garage Door	2260w x 2250h	Keystone HD/HD100	2700mm	
4	UPVC Door	910w x 2100h	Keystone HT/51.00	1350mm	Yes
5	UPVC Window	910w x 1050h	Keystone HT/51.00	1350mm	Yes
6	UPVC Window	460w x 1050h	Keystone HT/51.00	900mm	Yes
7	UPVC Window	1245w x 1050h	Keystone HT/51.00	1650mm	Yes
8	Bi-fold Doors	3160w x 2100h	Keystone HT/HD100	3600mm	Yes
9	UPVC Window	685w x 1350h	Keystone HT/51.00	1050mm	Yes
10	UPVC Window	1810w x 1350h	Keystone HT/HD100	2250mm	Yes
11	UPVC Window	910w x 1200h	Keystone HT/HD100	1350mm	Yes
12	UPVC Window (Egress Window)	1245w x 1200h	Keystone HT/HD100	1650mm	Yes
13	UPVC Window (Egress Window)	1245w x 1200h	Keystone HT/HD100	1650mm	
14	UPVC Window	1245w x 1050h	Keystone HT/HD100	1650mm	
15	UPVC Window (Egress Window)	1245w x 1200h	Keystone HT/HD100	1650mm	
16	UPVC Window	685w x 1050h	Keystone HT/51.00	1050mm	
17	UPVC Window (Egress Window)	1810w x 1200h	Keystone HT/HD100	2250mm	
18	Internall Door Opening (30 Minute) Smoke and Fire seals - self closer 100mm step down into the garage	910w x 2100h	Keystone HT/51.00	1350mm	Yes
19	Internall Door Opening	910w x 2100h	Keystone HD/BOX100	1350mm	
20	Internall Door Opening	910w x 2100h	Keystone HD/BOX100	1350mm	
21	Internall Opening	1922.5w x 2100h	Keystone HD/BOX100	2250mm	
22	Cavity Wall Support	2691.5w x 2100h	2 No. 152 x 89 x 16 UB	3017.5mm	
23	Cavity Wall Support	4570w x 2100h	2 No. 203 x 133 x 30 UB	4570mm	

Domestic Ventilation Design Assessment for compliance with requirement P1 (1) of the Building Regulations 2010: -

Ref	Opening Description	Room Description	Minimum Ventilator Required	Ventilator Position	Ventilators Per Position	Background Ventilation (mm2)	Total Required Ventilation (mm2)
5	Window	Utility	2500	1	2	2500	5000
6	Window	Wc	2500	1	1	2500	2500
7	Window	Kitchen	2500	1	2	5000	10000
8	Bi-Fold Doors	Dining Area	5000	1	3	5000	15000
9	Window	Lounge	5000	1	1	2500	2500
10	Window	Lounge	5000	1	3	5000	15000
11	Window	Landing		1	2	2500	5000
12	Window	Bedroom 4	5000	1	2	5000	10000
13	Window	Bedroom 2	5000	1	2	5000	10000
14	Window	Bathroom	2500	1	2	5000	10000
15	Window	Bedroom 3	5000	1	2	5000	10000
16	Window	Bedroom 1	5000	1	1	2500	2500
17	Window	Bedroom 1	5000	1	2	5000	10000

Total Ventilator EA provided to meet whole house dwelling background Ventilation Compliance: 107,500

ref.	revision	date
D	VENTILATION CHART ADDED.	APR '19.
C	BUILDING REGULATIONS & PLANNING RE-APPLICATION	JAN '19.
B	PLOT 5 REMOVED.	SEPT '18.
A	CLIENTS AMENDMENTS	AUG '18.

G. R. MERCHANT LTD.
I.ENG AMICE FIWO

ARCHITECTURAL, STRUCTURAL AND LAND DRAINAGE CONSULTANTS

4 Wrights Mews
12A Park Road, Holbeach,
Spalding, Lincs. PE12 7EE
Tel: 01406 490800
Fax: 01406 425744
E-Mail: gr.merchant@btconnect.com

Project
RESIDENTIAL DEVELOPMENT,
off WORLDS END ROAD,
TYDD ST MARY,
LINCS. PE13 5QL.

Client
R K WILSON BUILDERS LTD.

Drawing
PLOT 2
FLOOR PLANS & ELEVATIONS

Job Ref. 3372-18.
Drawing No. 02D.
Date AUGUST '18.
Drawn SJD.
Scales 1/50. 1/100 (unless otherwise stated)

DO NOT SCALE FROM THIS DRAWING

This drawing is copyright and may not be altered, traced, photographed or used for any other purpose other than that for which it is issued. The General Contractor is to check all dimensions on site and report any discrepancies to the Engineer before proceeding with the work. Foundation designs are based upon typical site conditions related to the area. No responsibility can be accepted for abnormal conditions which may be discovered during construction unless reported to the Architect so that design amendments may be considered. Site soil surveys are recommended in respect of foundations to establish specific site conditions before foundation work is undertaken. This drawing is limited in the amount of information contained and does not purport to contain a full specification of the works. It is solely for the purpose of obtaining Planning / Building Regulation approval. This drawing must not be used as a contract document alone. The works will not be supervised or inspected on site by G.R. Merchant or any representative thereof. It is the client or their appointed agents responsibility to control workmanship, substitution of materials, adherance to specification, variations to contract etc.All materials to be new unless otherwise stated and all components and materials etc, to be used fitted and installed etc. in strict accordance with manufacturers instruction and relevant code of practice. Materials shall conform to appropriate British standard specification or BBA certificate or European code equivalent. The Employer / Client shall ensure that the selected contractor is conversant with and adopts all measures necessary to achieve compliance with Health and Safety legislation for Building sites and Work places. The Employer / Client is advised that should the works need to comply with the Construction Design and Management Regulations an Independent Planning Supervisor should be appointed. This drawing should be read in conjunction with all relevant specifications. Work that may not specifically be shown but may be reasonably inferred as necessary to carry out the works shall be deemed to be included. It is the plot / land owners responsibility to be aware of the Party Wall etc. Act 1996 when building in close proximity to adjoining neighbours boundaries.