


Existing Front Elevation 1:100

Existing Side Elevation 1:100

Existing Rear Elevation 1:100


Existing Side Elevation 1:100

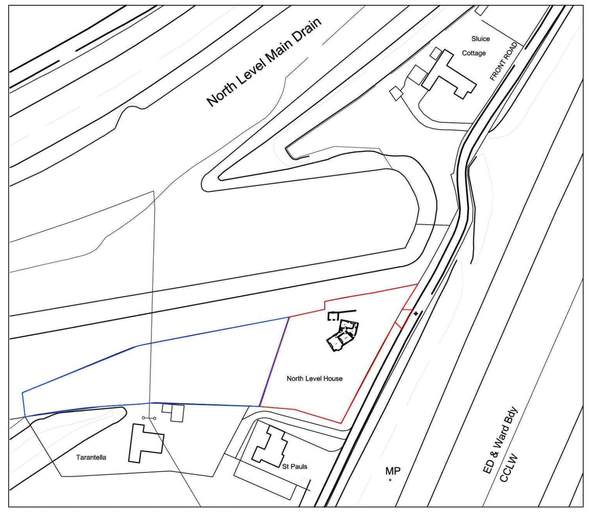

Existing Location Plan 1:1250



Existing Site Plan 1:500

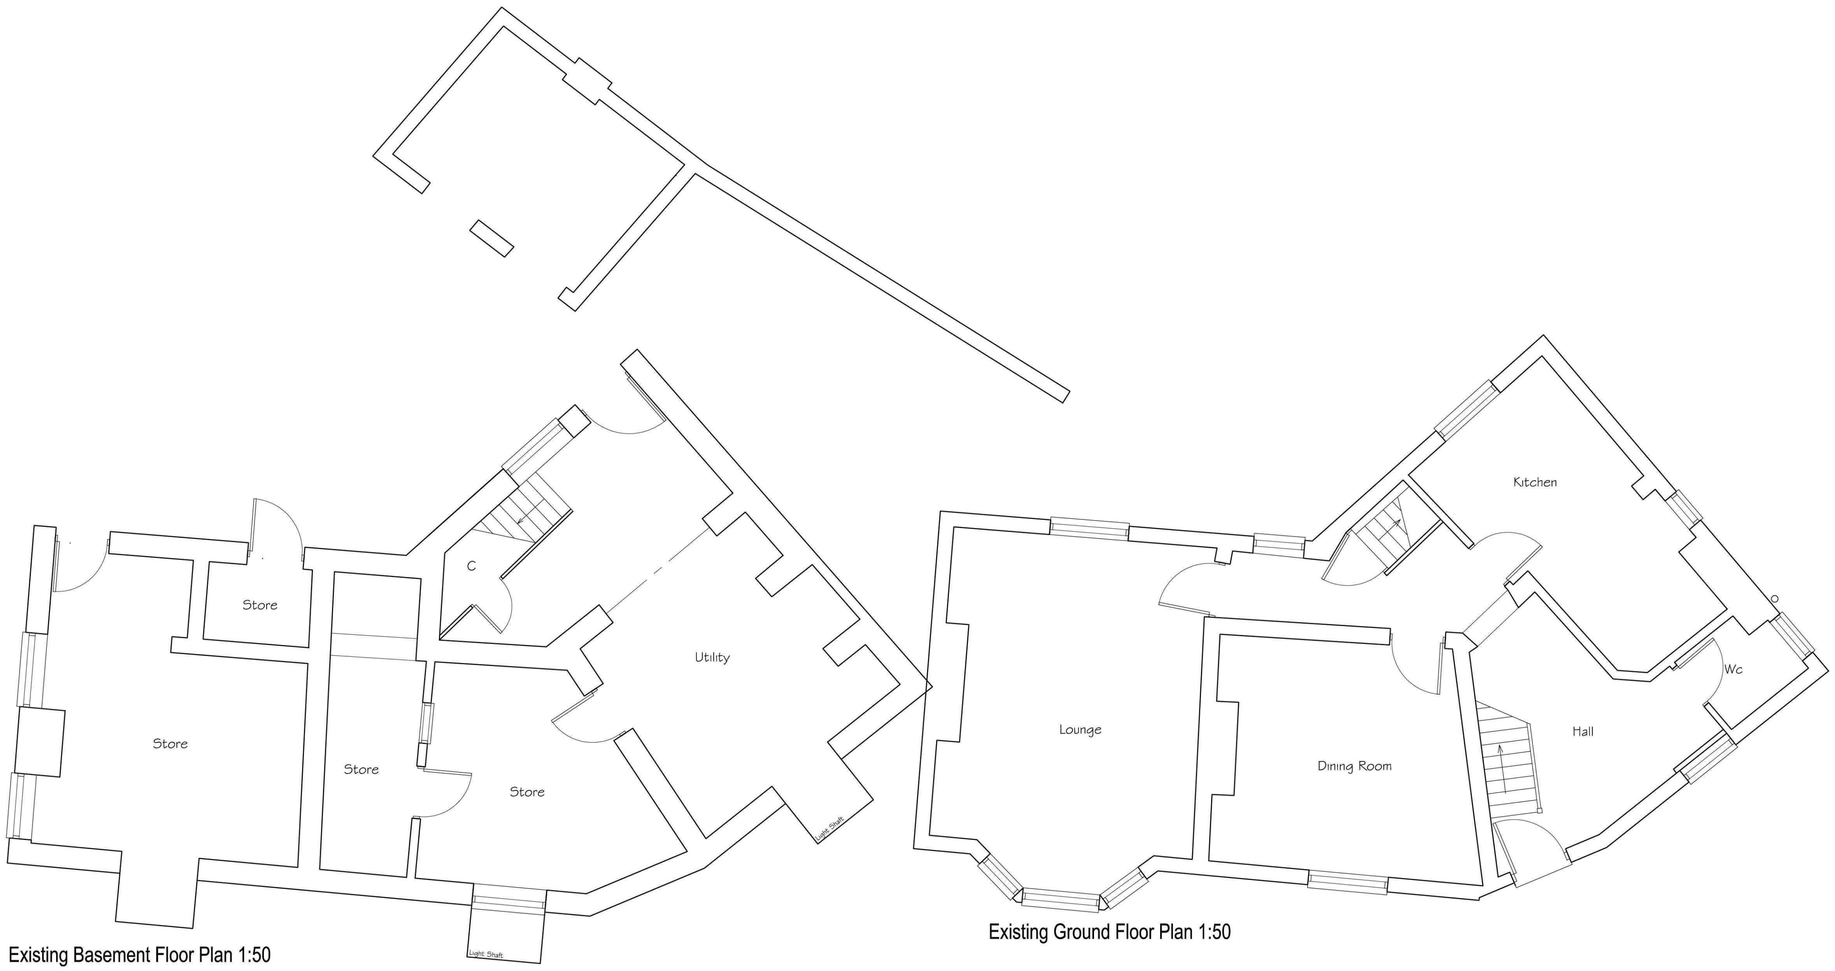

Existing Basement Floor Plan 1:50

Existing Ground Floor Plan 1:50

N

Peter Humphrey Associates Ltd.
ARCHITECTURAL DESIGN AND BUILDING

PROJECT
PROPOSED BASEMENT CONVERSION
EXTENSION AND VARIOUS ALTERATIONS
FRONT ROAD
FOUL ANCHOR
TYDD GOTE

CLIENT
NORTH LEVEL HOUSE

DATE oct 2011 SCALE as shown JOB No. 4742/ex01

DO NOT SCALE FROM THIS DRAWING

COPYRIGHT: THIS DRAWING MUST NOT BE ISSUED, LOANED OR COPIED WITHOUT THE CONSENT OF PETER HUMPHREY ASSOCIATES

Peter Humphrey Associates
ARCHITECTURAL DESIGN AND BUILDING
TELEPHONE 01945 466 966
FAX 01945 466 433
E-MAIL: info@peterhumphrey.co.uk
30 OLD MARKET WISBECH CAMBS PE13 1NB
Chartered Institute of Architectural Technologists