
© Design Copyright reserved. Written consent must be obtained before copying or reproducing this drawing. Do not scale this drawing, use figured dimensions only. Contractors are responsible for taking and checking site dimensions. Any discrepancy must be reported to the Architectural Technologist immediately.

LEGEND / NOTES COLUMN :
REV. A Scheme amended following site meeting 29/05/07 AF

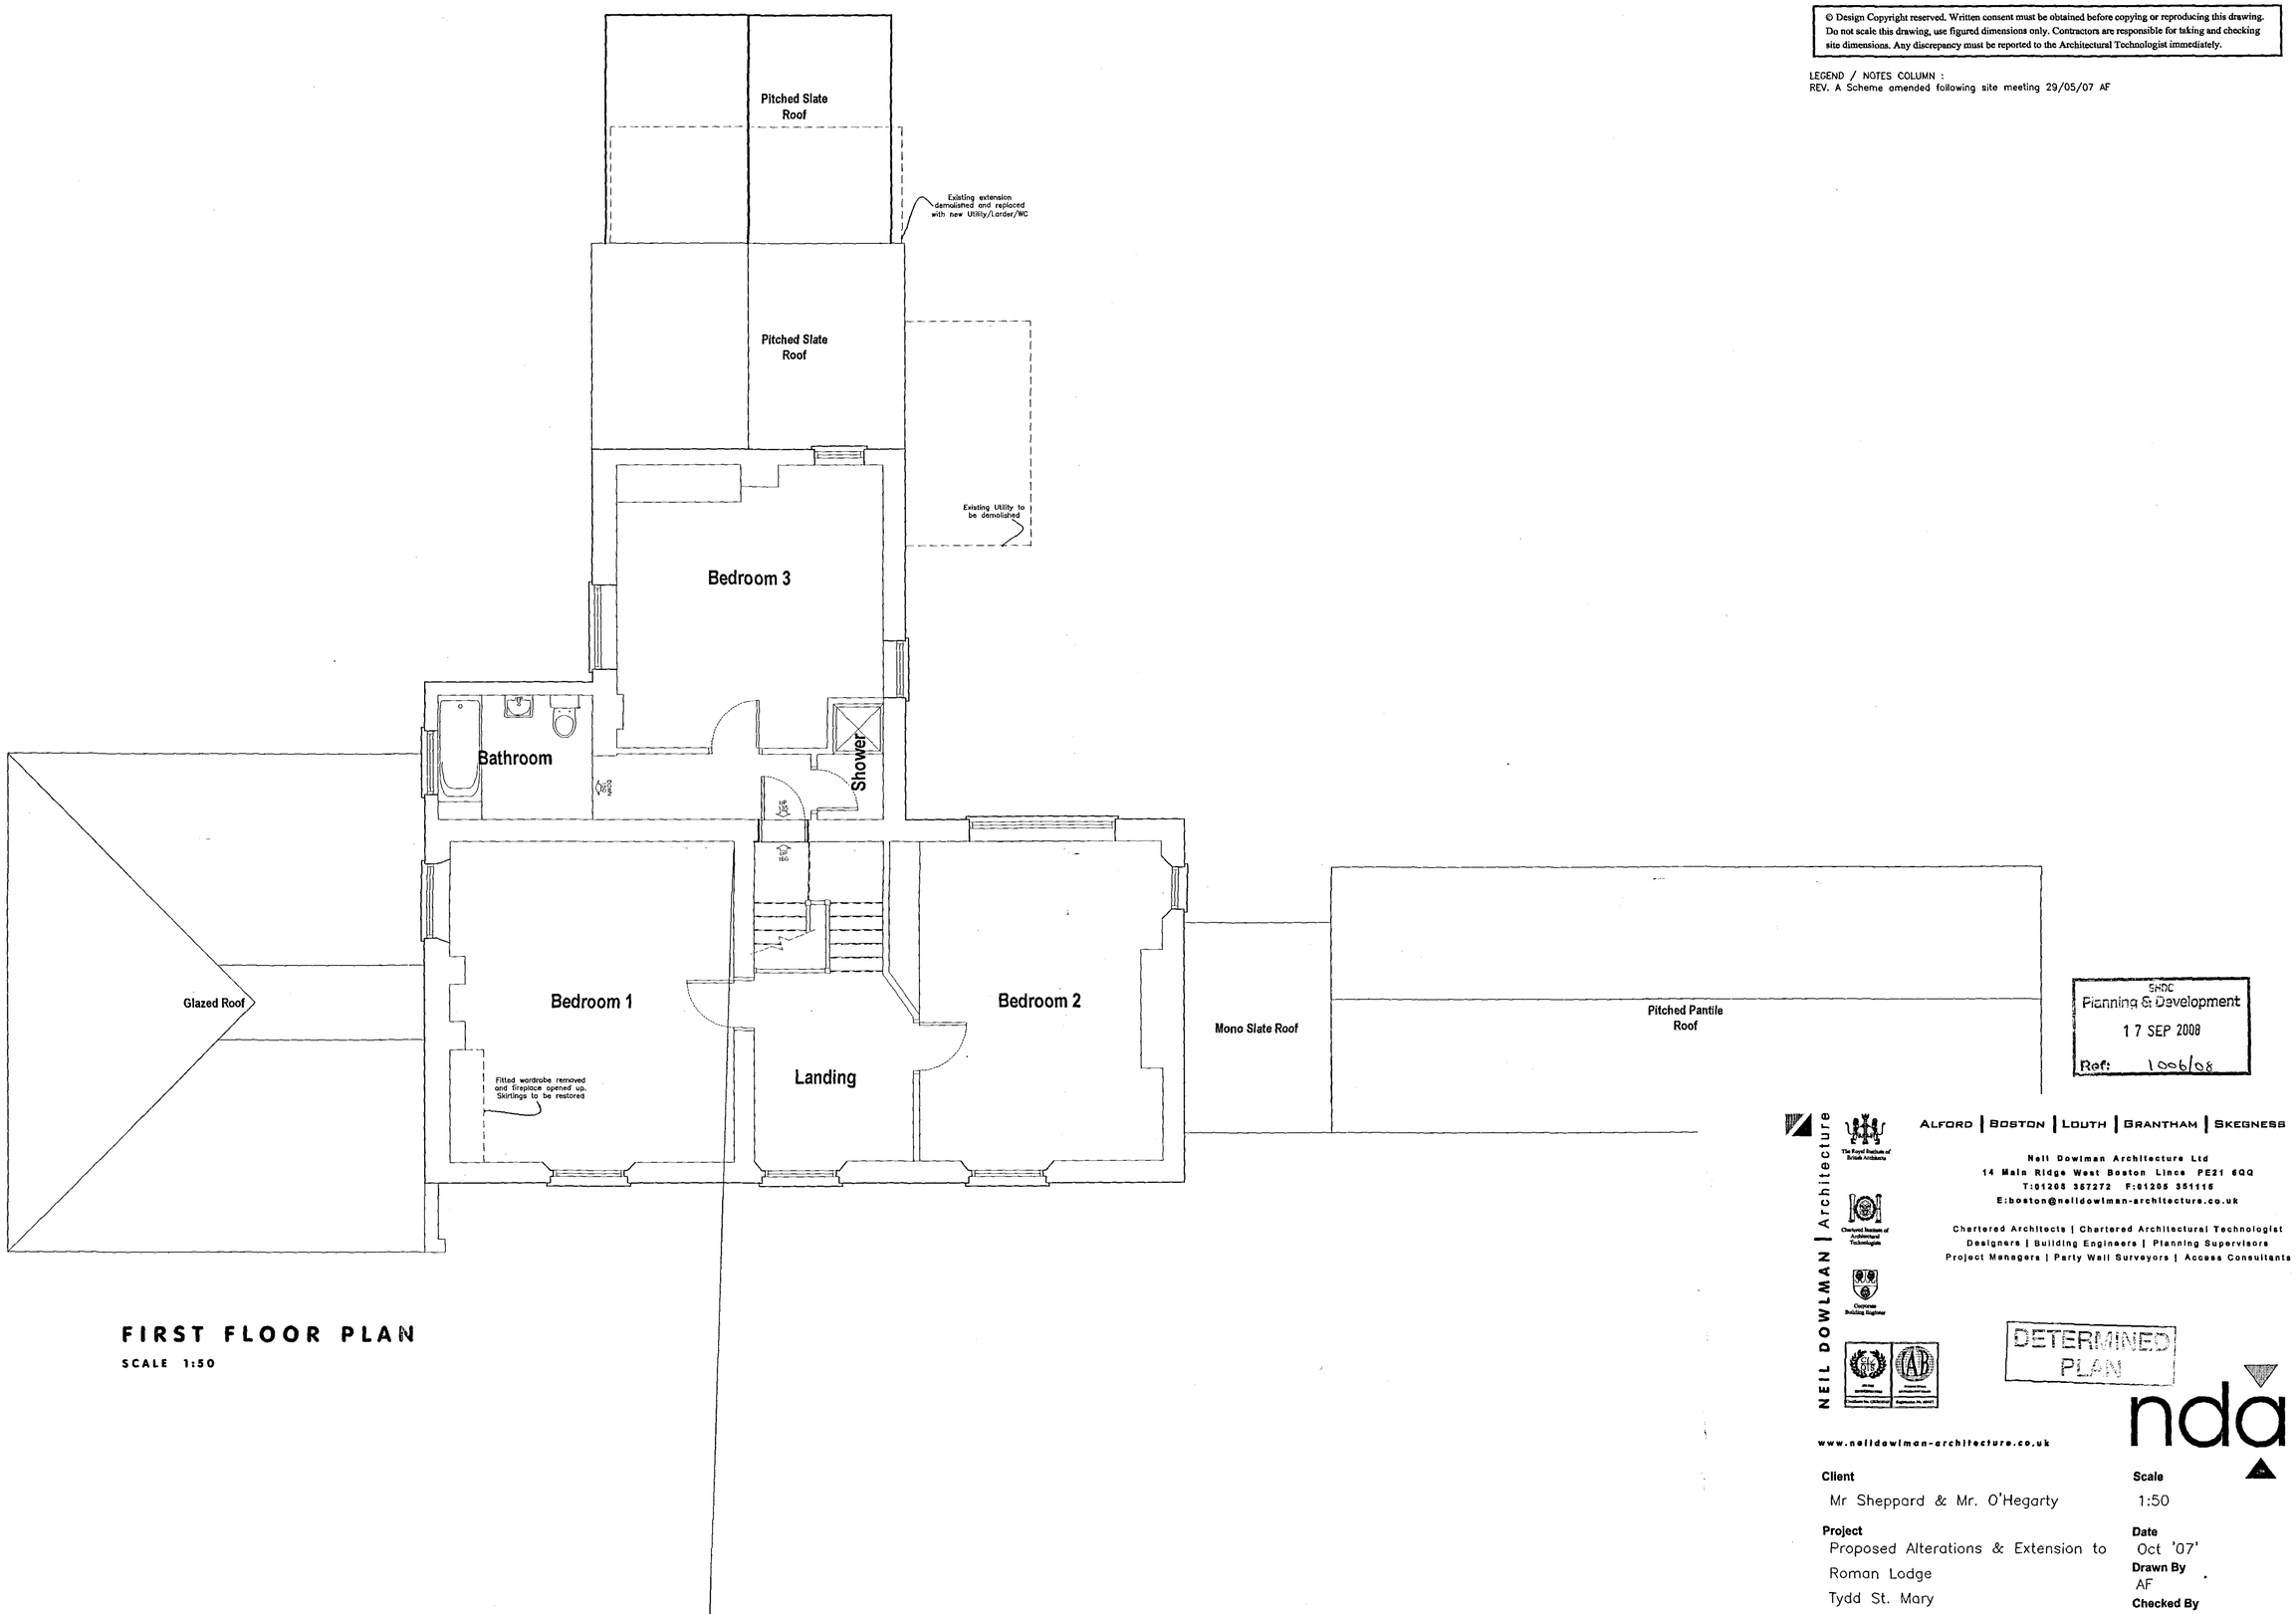

FIRST FLOOR PLAN
SCALE 1:50

SHDC
Planning & Development
17 SEP 2008
Ref: 1056/08

NEIL DOWLMAN | Architecture
ALFORD | BOSTON | LOUTH | GRANTHAM | SKEGNESS
Neil Dowlman Architecture Ltd
14 Main Ridge West Boston Lincs PE21 6QQ
T:01205 357272 F:01205 351115
E:boston@neildowlman-architecture.co.uk
Chartered Architects | Chartered Architectural Technologist
Designers | Building Engineers | Planning Supervisors
Project Managers | Party Wall Surveyors | Access Consultants
www.neildowlman-architecture.co.uk

DETERMINED PLAN

nda

Client: Mr Sheppard & Mr. O'Hegarty
Project: Proposed Alterations & Extension to Roman Lodge, Tydd St. Mary, Spalding, Lincolnshire PE13 5SB
Title: Proposed First Floor Plan
Scale: 1:50
Date: Oct '07'
Drawn By: AF
Checked By: GR
Drawing No.: B2043/08
Revision: A

A1