

© Design Copyright reserved. Written consent must be obtained before copying or reproducing this drawing. Do not scale this drawing, use figured dimensions only. Contractors are responsible for taking and checking site dimensions. Any discrepancy must be reported to the Architectural Technologist immediately.

LEGEND / NOTES COLUMN :
REV. A Basement floor plan added and drawing prepared for planning application(s) 07/12/07 AF
REV. B Basement access door swing amended 18/12/07 AF
REV. C Scheme amended following site meeting 29/05/07 AF
REV. D Garage scheme amended in line with Conservation Officer comments 05/06/08 AF
REV. E Internal layout of garage conversion amended 09/06/08 AF
REV. F Amendments as per meeting with SHDC 04/08/08 AF

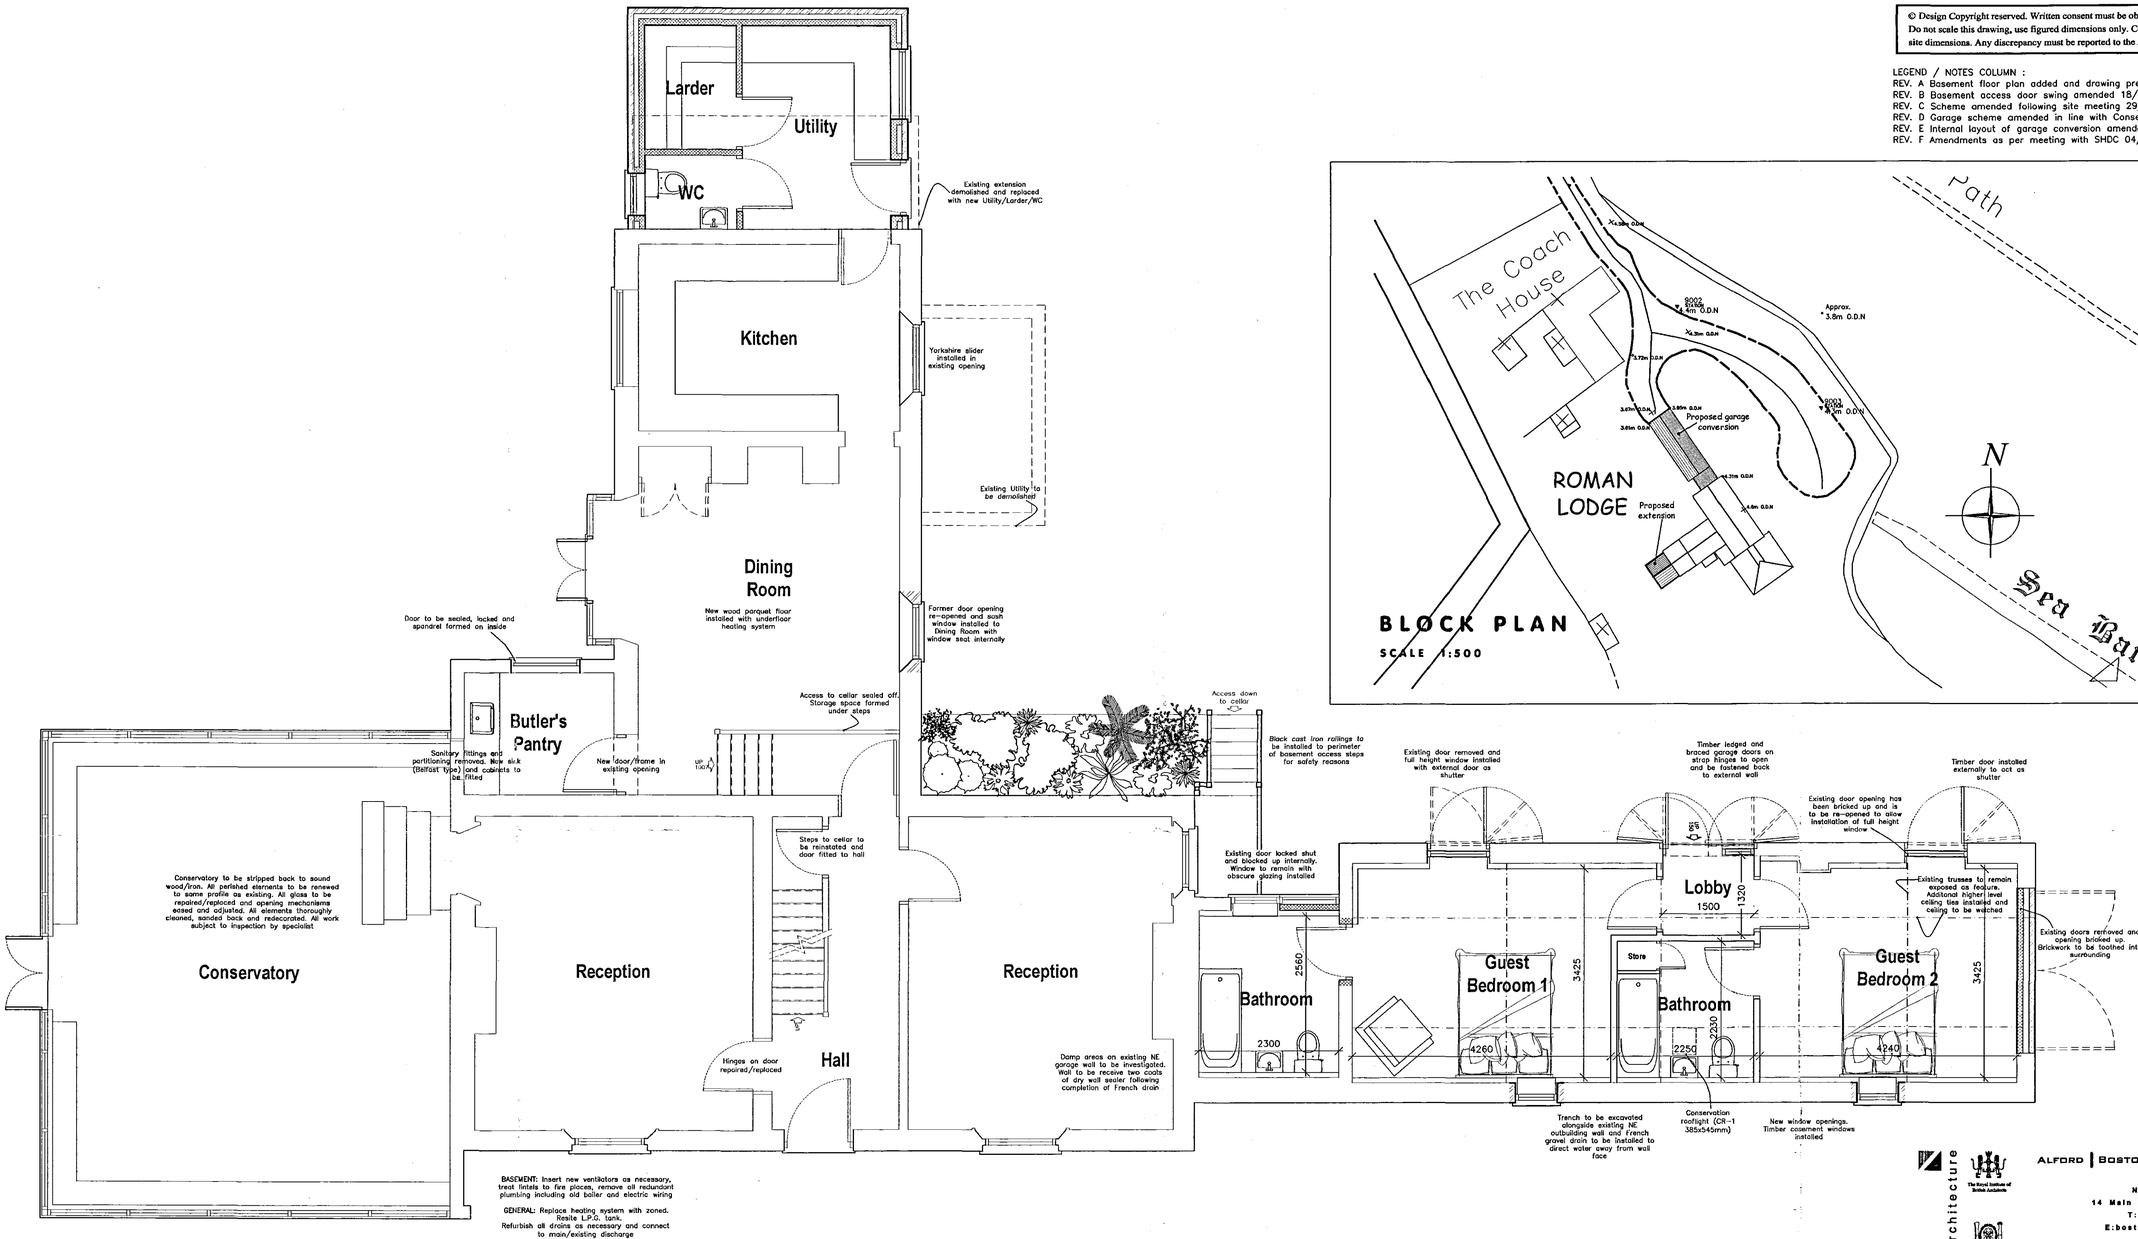

GROUND FLOOR PLAN
SCALE 1:50

BLOCK PLAN
SCALE 1:500

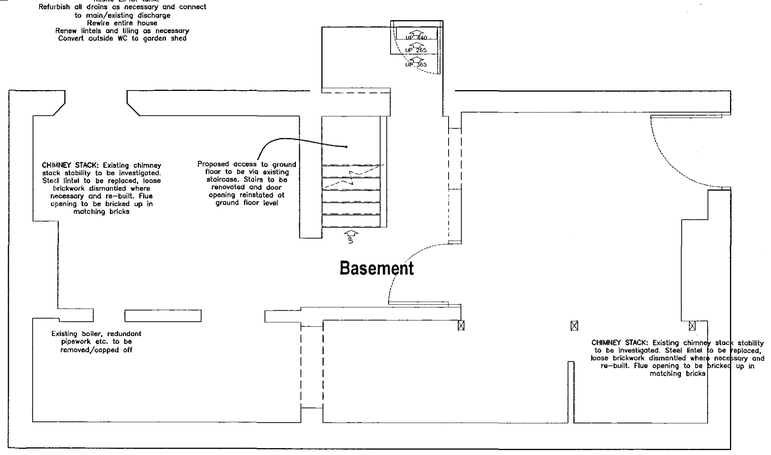

BASEMENT PLAN
SCALE 1:50

SHDC Planning & Development 17 SEP 2008 Ref: 1066/08

DETERMINED PLAN

NEIL DOWLMAN | Architecture
ALFORD | BOSTON | LOUTH | GRANTHAM | SKEGNESS
Neil Dowlman Architecture Ltd
14 Main Ridge West Boston Lincs PE21 6QQ
T:01205 357272 F:01205 351115
E:boston@neildowlman-architecture.co.uk
Chartered Architects | Chartered Architectural Technologist
Designers | Building Engineers | Planning Supervisors
Project Managers | Party Wall Surveyors | Access Consultants
www.neildowlman-architecture.co.uk

Client
Mr Sheppard & Mr. O'Hegarty

Project
Proposed Alterations & Extension to Roman Lodge
Tydd St. Mary
Spalding
Lincolnshire PE13 5SB

Title
Proposed Ground Floor Plan
.

Scale
1:50 1:500

Date
Oct '07'

Drawn By
AF

Checked By
GR

Drawing No.
B2043/07

Revision
F

A1