
© Design Copyright reserved. Written consent must be obtained before copying or reproducing this drawing. Do not scale this drawing, use figured dimensions only. Contractors are responsible for taking and checking site dimensions. Any discrepancy must be reported to the Architectural Technologist immediately.

LEGEND / NOTES COLUMN :

REV. A Plans digitised for application(s) 11/10/07 AF

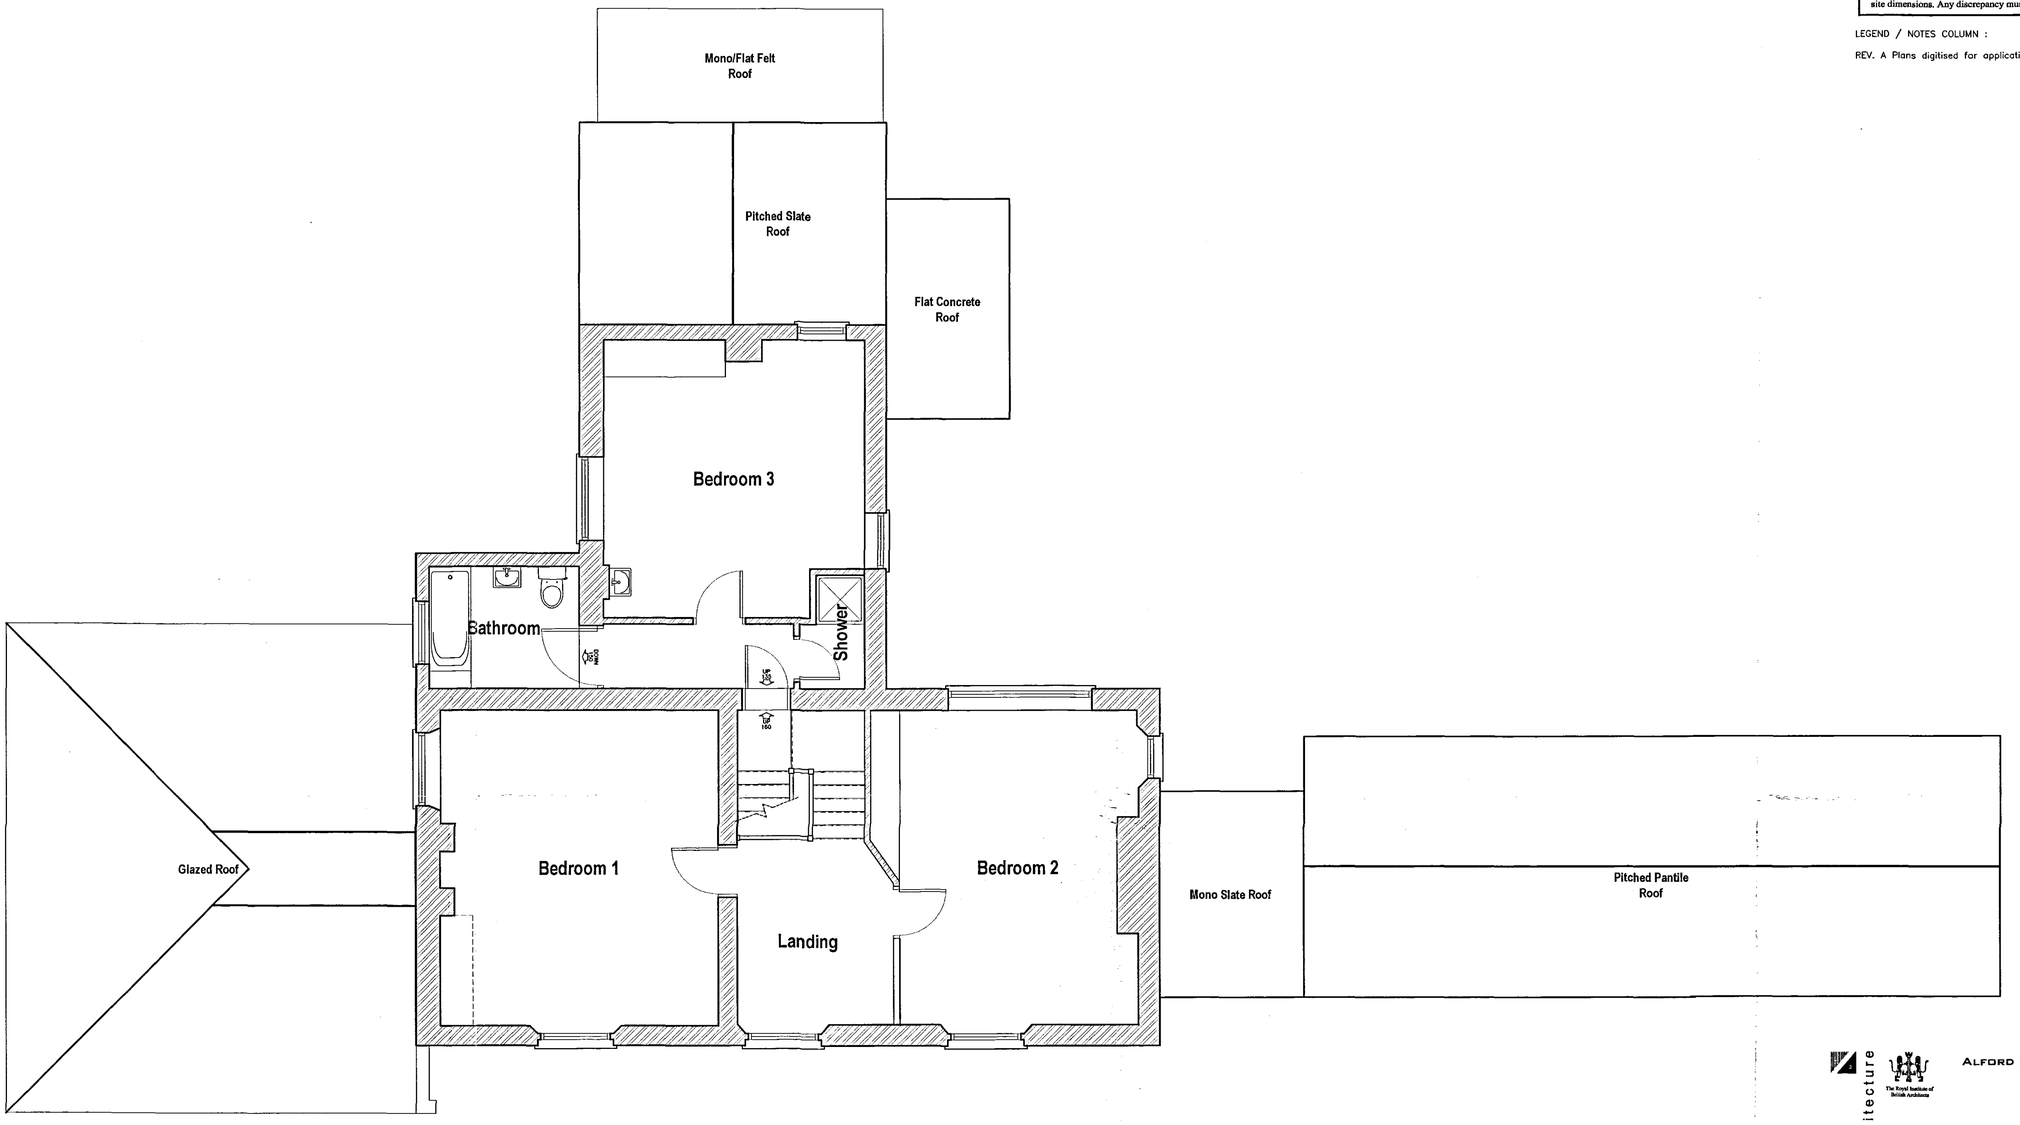

FIRST FLOOR PLAN

SCALE 1:50

SHDC Planning & Development 17 SEP 2008 Ref: 1006/08

NEIL DOWLMAN | Architecture

ALFORD | BOSTON | LOUTH | GRANTHAM | SKEGNESS

Neil Dowlman Architecture Ltd
14 Main Ridge West Boston Lincs PE21 6QQ
T:01205 357272 F:01205 351115
E:boston@neildowlman-architecture.co.uk

Chartered Architects | Chartered Architectural Technologist
Designers | Building Engineers | Planning Supervisors
Project Managers | Party Wall Surveyors | Access Consultants

www.neildowlman-architecture.co.uk

DETERMINED PLAN

nda

Client Mr Sheppard & Mr. O'Hegarty	**Scale** 1:50
Project Proposed Alterations & Extension to Roman Lodge, Tydd St. Mary, Spalding, Lincolnshire PE13 5SB	**Date** Oct '07'
	Drawn By AF
	Checked By GR
	Drawing No. B2043/02
Title Existing First Floor Plan	**Revision** A

A1