

© Design Copyright reserved. Written consent must be obtained before copying or reproducing this drawing. Do not scale this drawing, use figured dimensions only. Contractors are responsible for taking and checking site dimensions. Any discrepancy must be reported to the Architectural Technologist immediately.

LEGEND / NOTES COLUMN :
REV. A Plans digitised for application(s) 11/10/07 AF
REV. B Basement plan added 28/11/07 AF
REV. C Garage internal survey completed and plans amended 03/06/08 AF

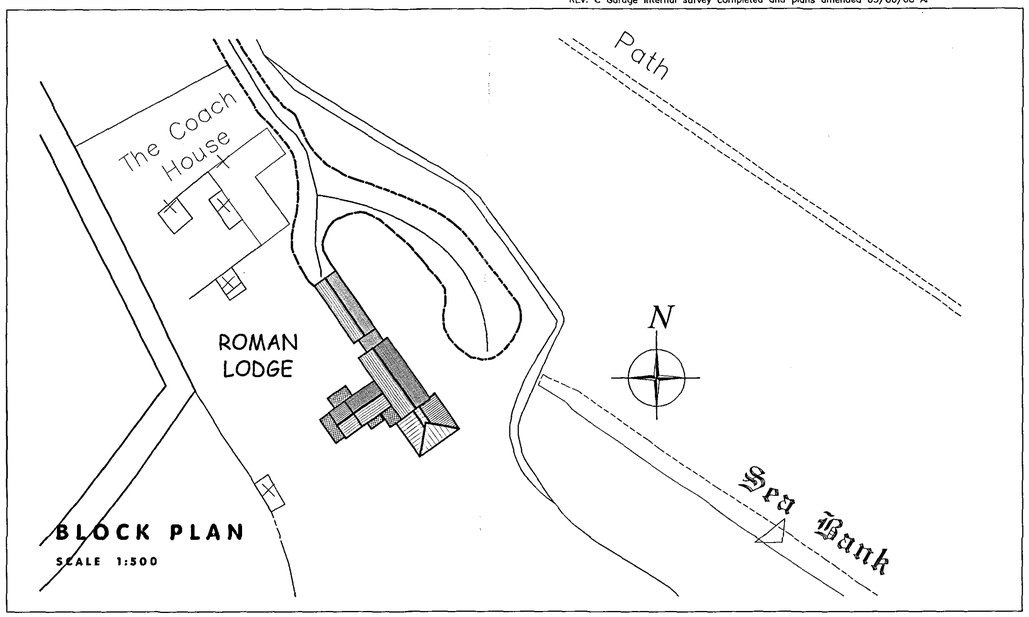

BLOCK PLAN
SCALE 1:500

GROUND FLOOR PLAN
SCALE 1:50

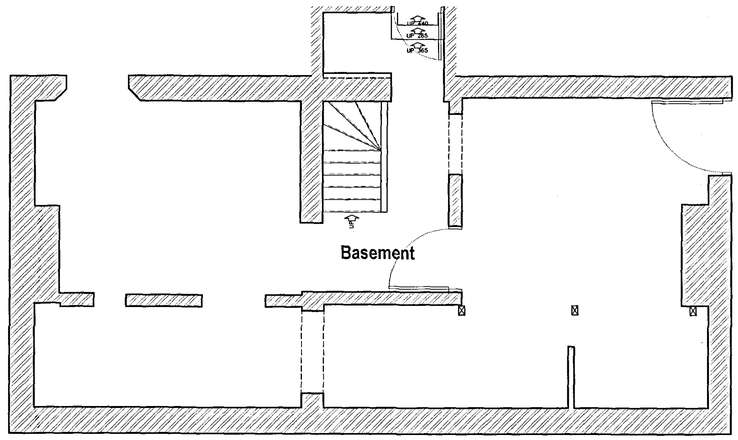

BASEMENT PLAN
SCALE 1:50

DETERMINED
P

NEIL DOWLMAN | Architecture
ALFORD | BOSTON | LOUTH | GRANTHAM | SKEGNESS
Neil Dowlman Architecture Ltd
14 Main Ridge West Boston Lincs PE21 6QQ
T:01205 357272 F:01205 351115
E:boston@neildowlman-architecture.co.uk
Chartered Architects | Chartered Architectural Technologist
Designers | Building Engineers | Planning Supervisors
Project Managers | Party Wall Surveyors | Access Consultants
www.neildowlman-architecture.co.uk

SHDC
Planning & Development
17 SEP 2008
Ref: 1006/08

nda

Client
Mr Sheppard & Mr. O'Hegarty

Project
Proposed Alterations & Extension to
Roman Lodge
Tydd St. Mary
Spalding
Lincolnshire PE13 5SB

Title
Existing Ground Floor Plan

Scale
1:50 1:500

Date
Oct '07'

Drawn By
AF

Checked By
GR

Drawing No.
B2043/01

Revision
C

A1