
WHEN IN DOUBT · ASK

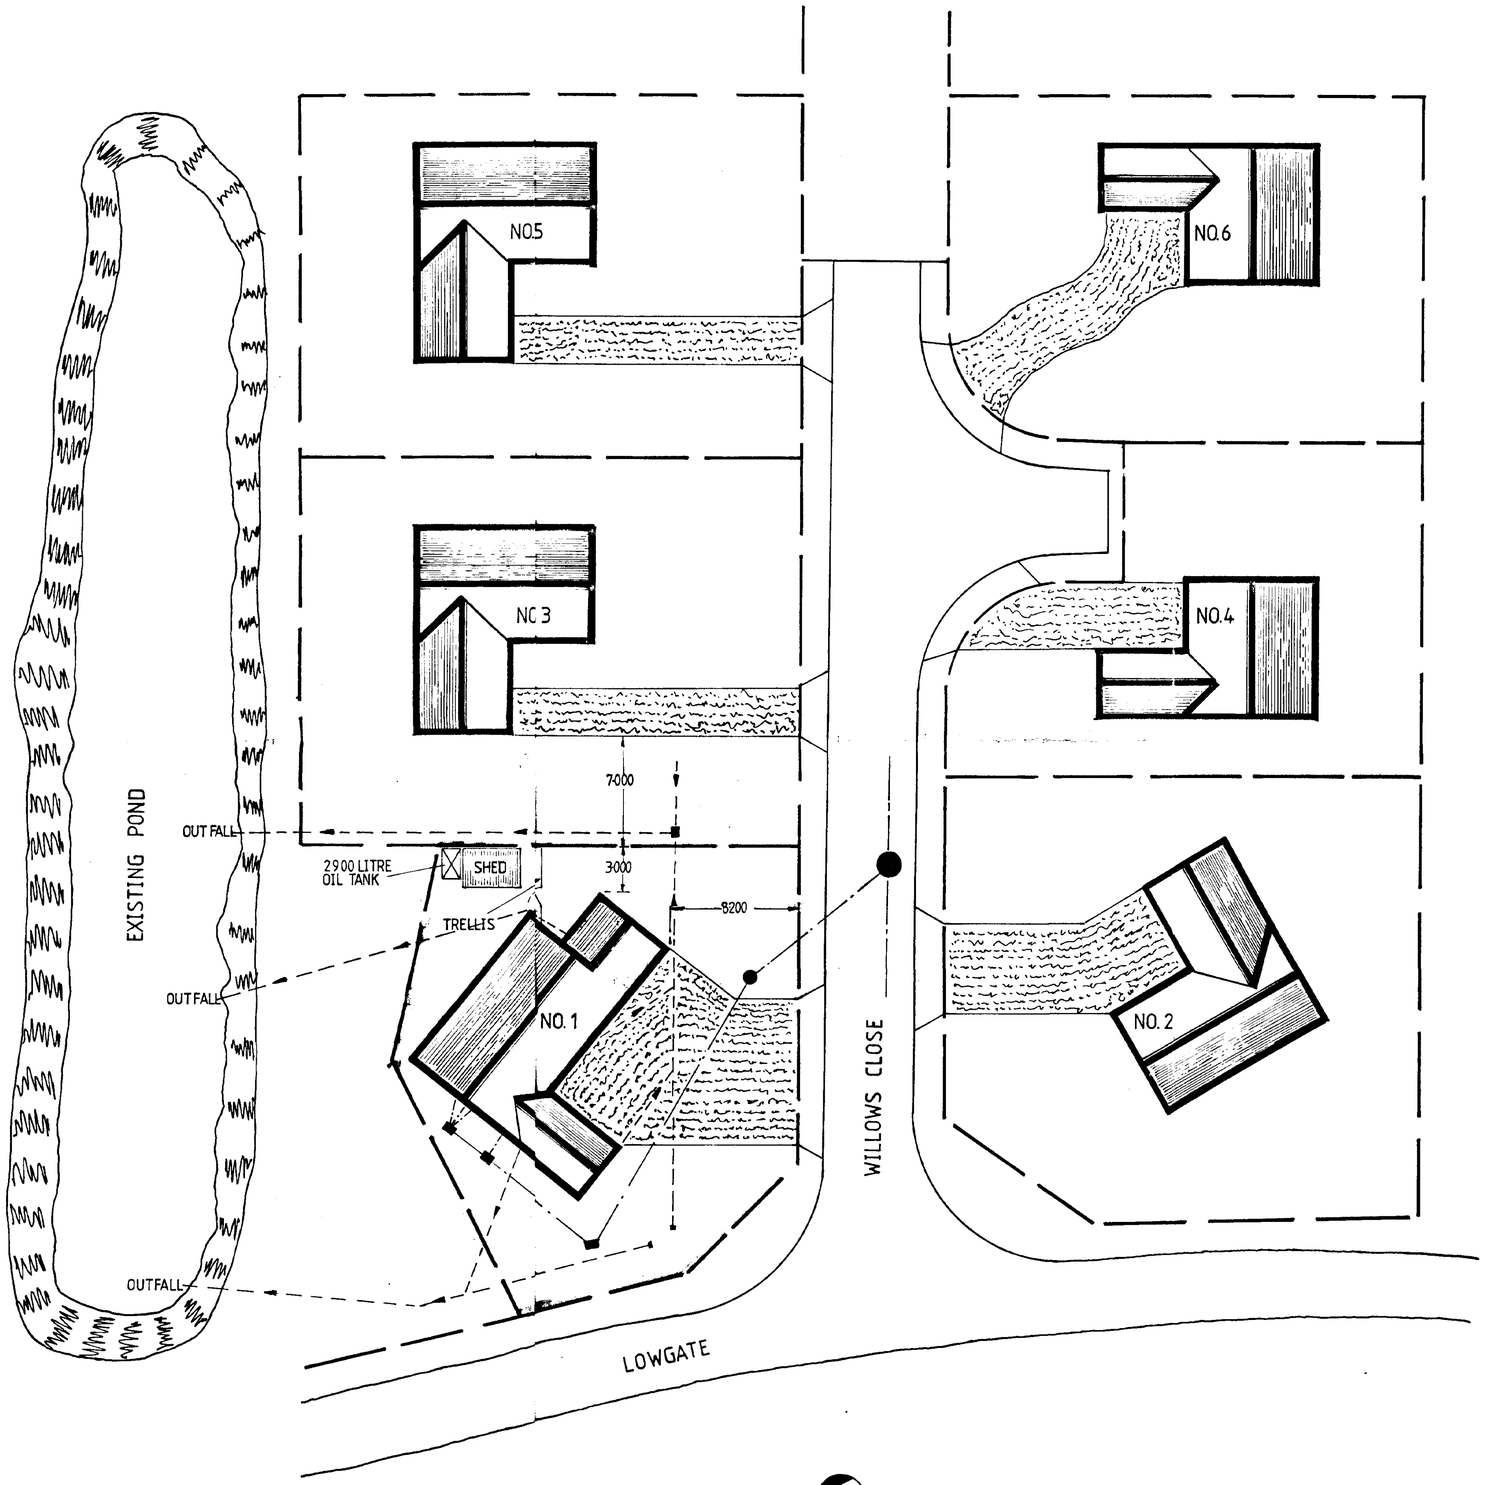

86/911

14 DEC 1986

DETERMINED PLAN

PROPERTY BOUNDARY

READ IN CONJUNCTION WITH DRG. NO. T 107

VS DEVELOPMENTS LTD.
MARKET CHAMBERS, HIGH STREET,
ST. NEOTS, CAMBS. PE19 2AA
(0480) 72358/72466
STRUCTURAL STEELWORK
GENERAL FABRICATION
MECHANICAL & ELECTRICAL
INSTALLATION SERVICES


No	DATE	REVISIONS
E		
D		
C		
B		
A		

PROJECT: 1. WILLOWS CLOSE, TYDD ST MARY.


TITLE: PROPOSED CONSTRUCTION OF ADDITIONAL GARAGE

SCALE: 1:200 DRAWN: B.J.P. CHECKED: DATE: 11·12·98 DRG.No. T 108.


WHEN IN DOUBT · ASK

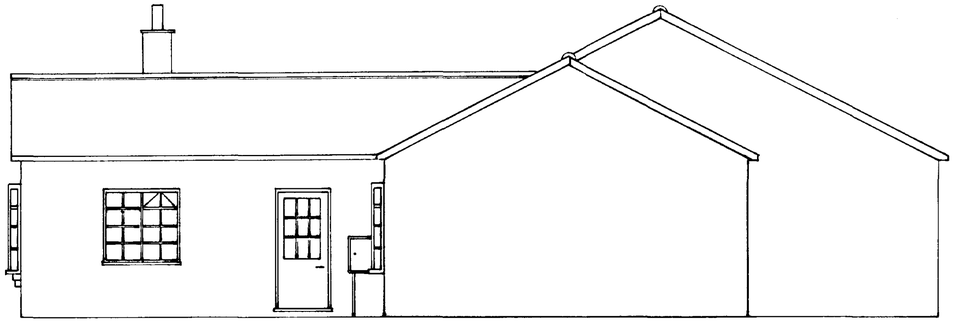


SIDE ELEVATION

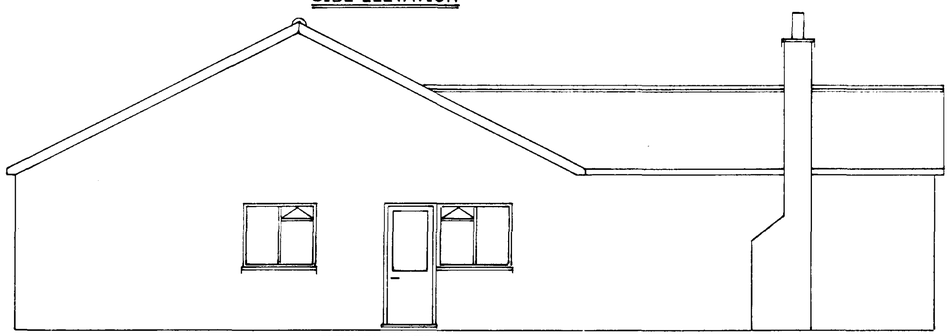


SIDE ELEVATION

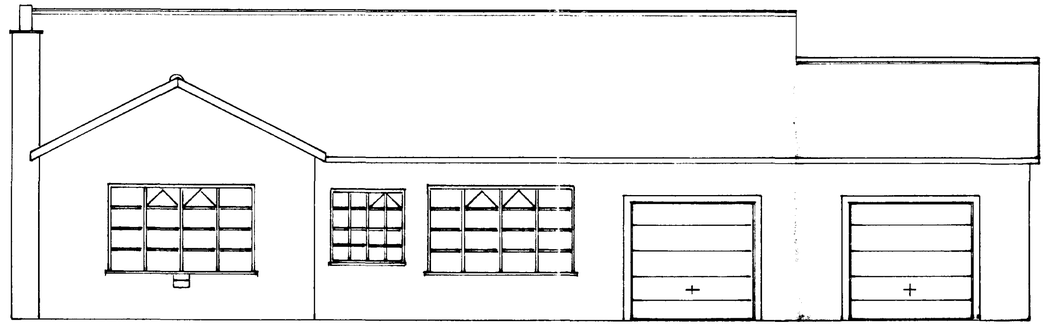


FRONT ELEVATION

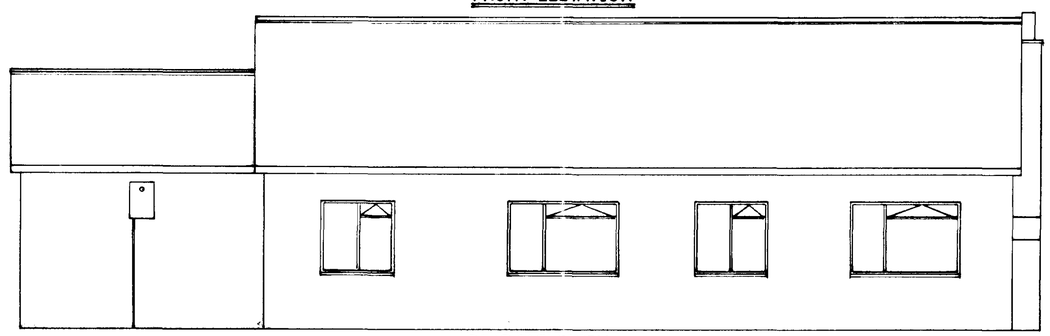


REAR ELEVATION

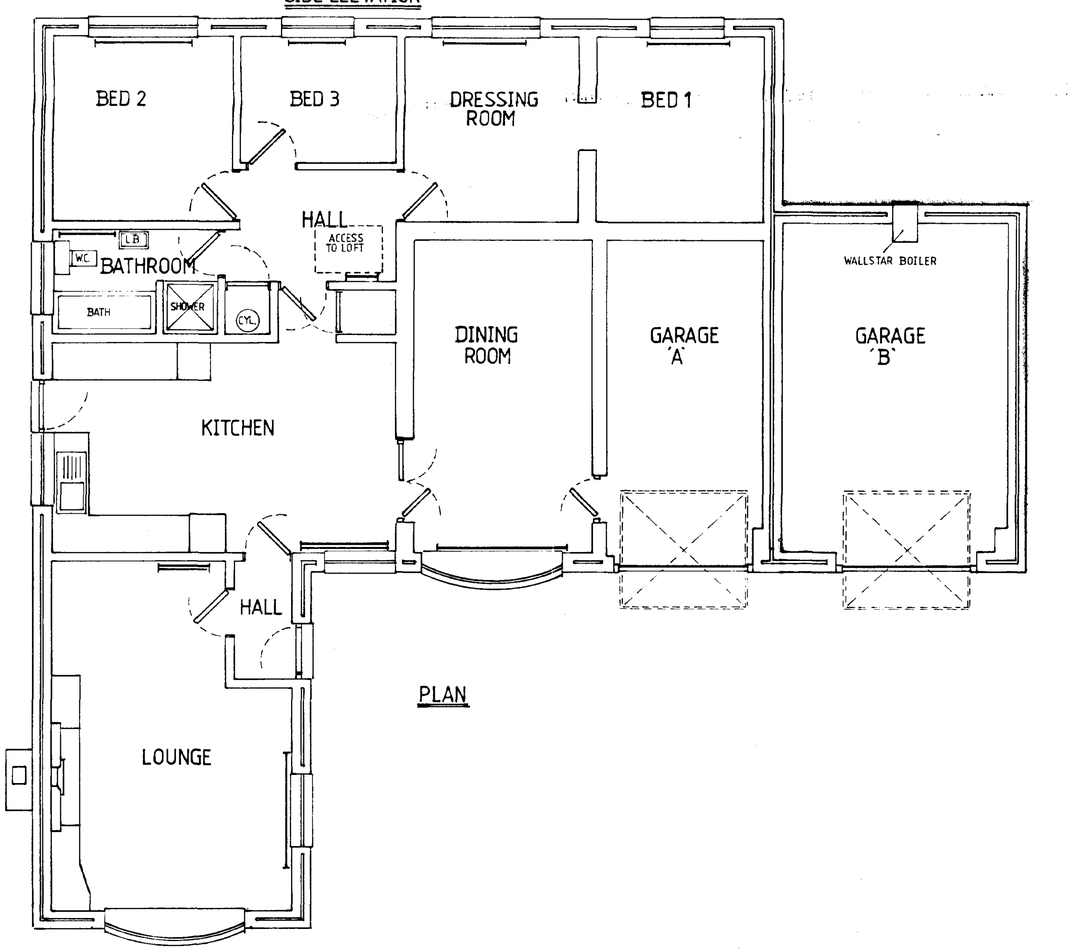


PLAN

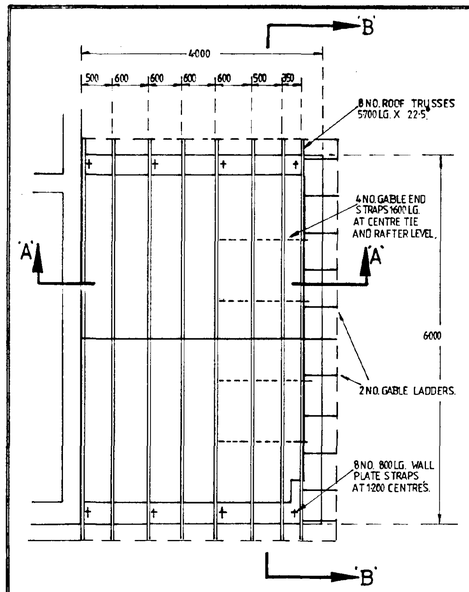

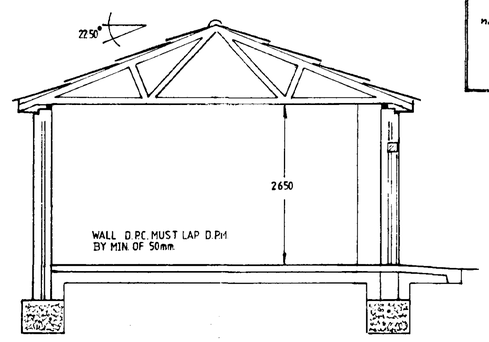


SECTION 'B B'

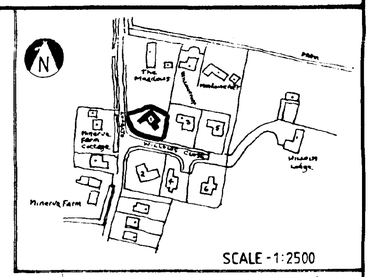

SCALE - 1:2500

	MATERIAL SPECIFICATION
ROOF	CONCRETE INTERLKG. TILES.
"	TRUSSES: 'NENE JOINERY'
EXT. WALLS	SUNSET RUFTEC. 'IBSTOCK'
INT. WALLS	'THERMALITE' BLOCKWORK.
LINTOL	'CATNIC' (OVER DOOR)
DOOR	'HENDERSON' PT.NO. 7066
C/LING	12·7mm 'GYPROC' FIRELINE BRD.

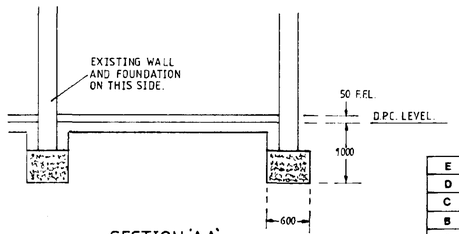

SECTION 'AA'

SOUTH HOLLAND DC
HOUSING & PLANNING
27 NOV 1998
Ref: 1176/98

DETERMINED
PLAN

VS DEVELOPMENTS LTD.

MARKET CHAMBERS, HIGH STREET,
ST. NEOTS, CAMBS. PE19 2AA
(0480) 72358/72466

STRUCTURAL STEELWORK
GENERAL FABRICATION
MECHANICAL & ELECTRICAL
INSTALLATION SERVICES

No	DATE	REVISIONS
E		
D		
C		
B		
A		

PROJECT: 1 WILLOWS CLOSE, TYDD ST. MARY.

TITLE: PROPOSED GARAGE 'B' CONSTRUCTION.

SCALE: 1:50 DRAWN: BJP CHECKED DATE: 2·11·98 **DRG.No.** T 107.

DETERMINED
PLAN