

1:100

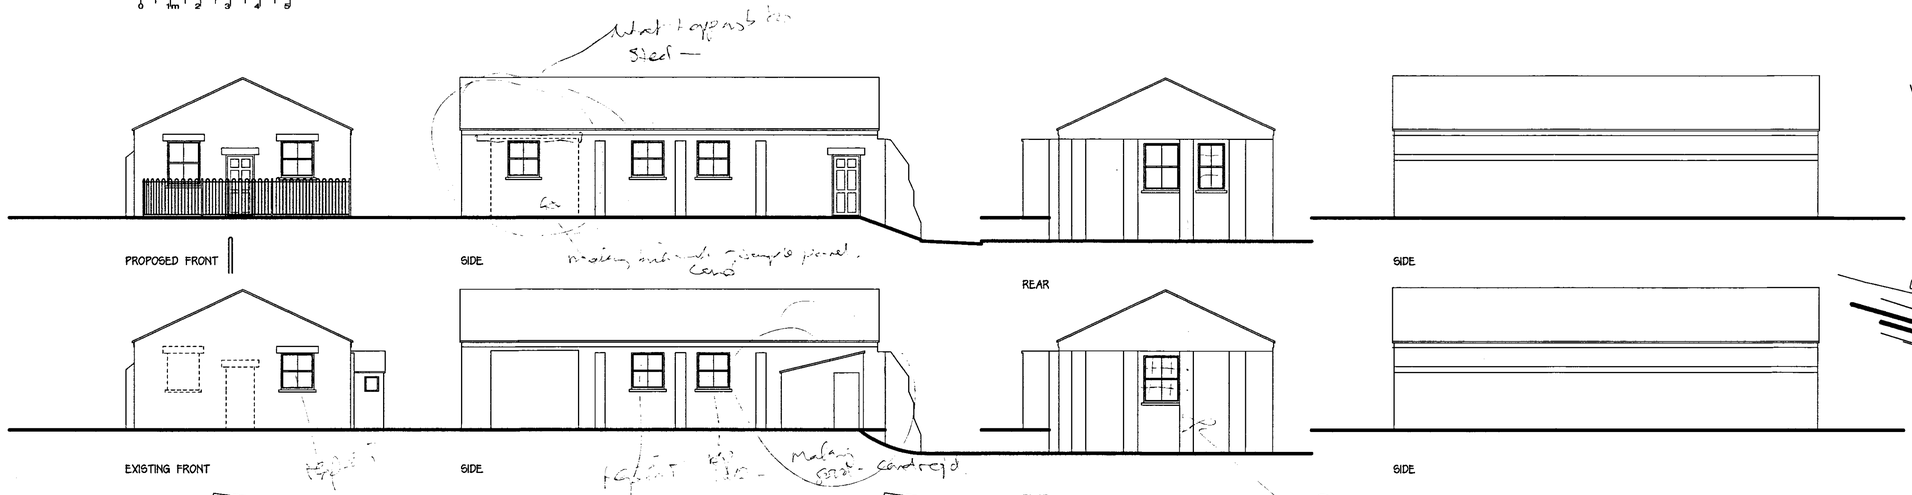


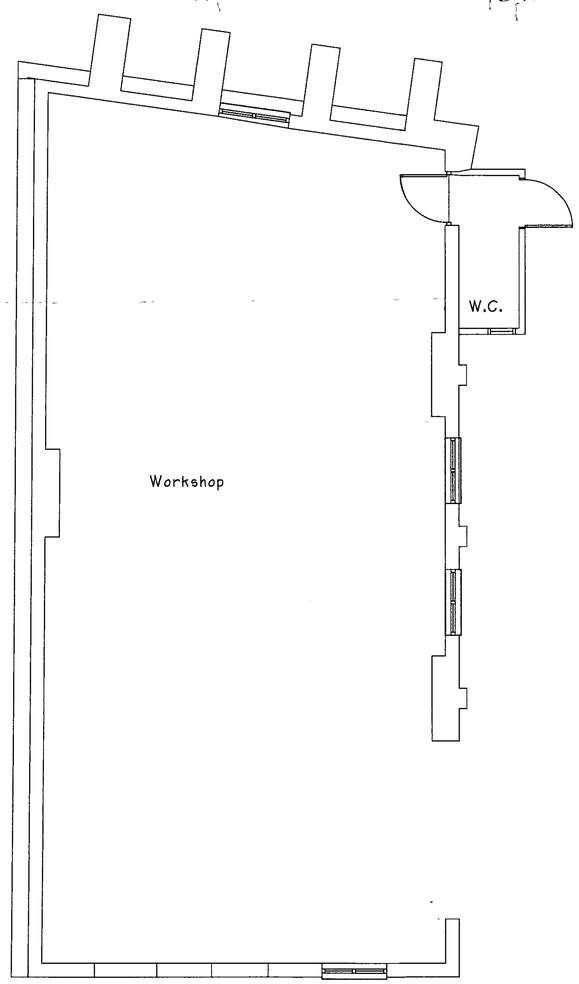


EXISTING PLAN


1:50

0 1m 2 3 4 5

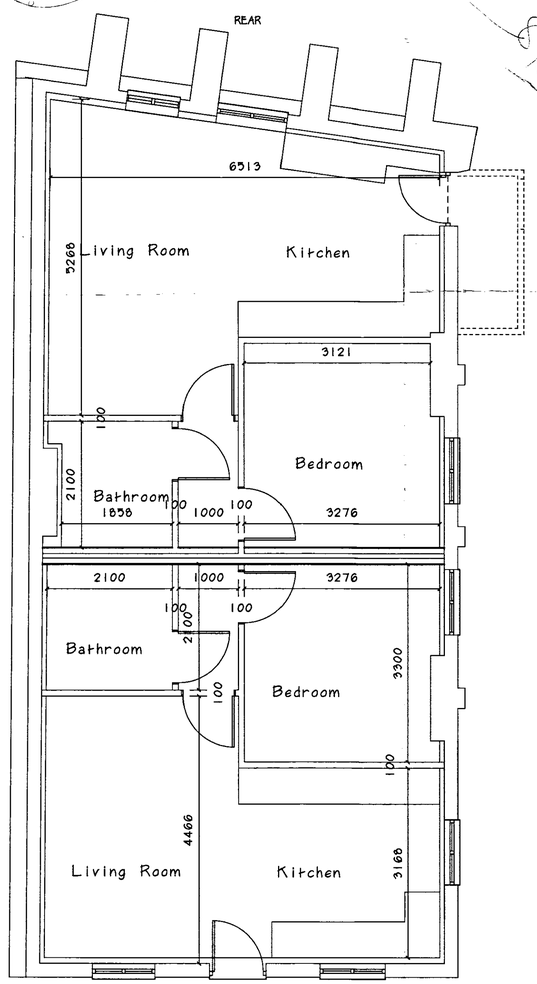

PROPOSED PLAN

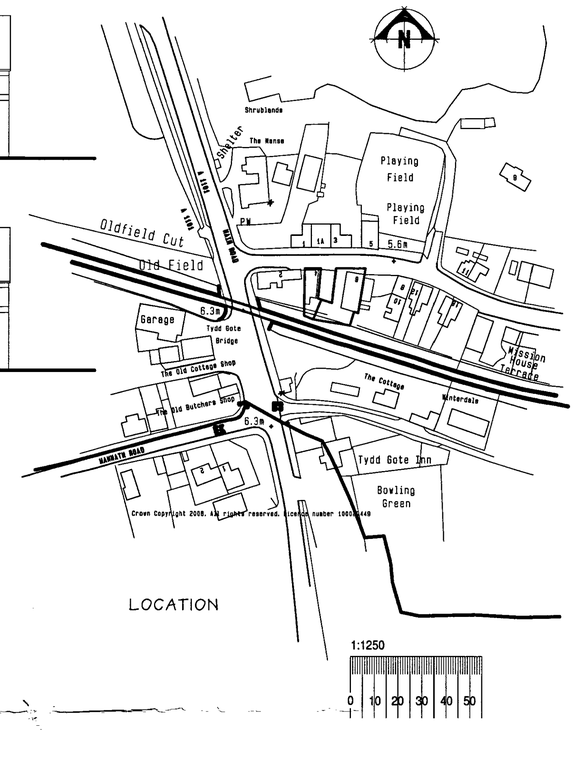

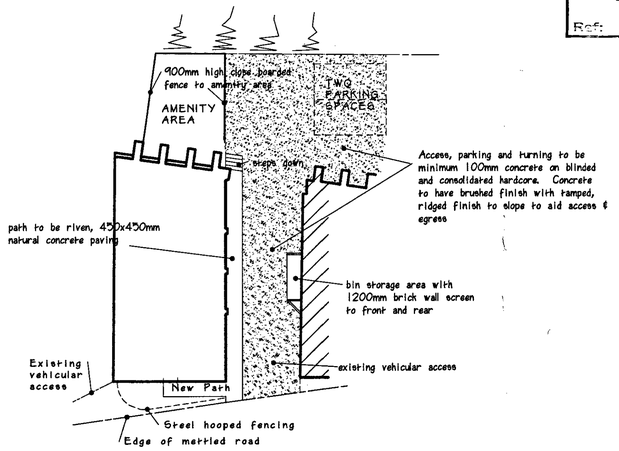

SITE LAYOUT

1:200

SHDC
Planning & Development
24 NOV 2008
Ref: 1202/08

DETERMINED PLAN

THE PRINCIPAL CONTRACTOR IS TO CHECK ALL DIMENSIONS ON SITE BEFORE COMMENCING WORK AND REPORT ANY DISCREPANCIES TO THE DESIGNER. ALL SETTING OUT DIMENSIONS SHOULD BE CHECKED AGAINST THE CORRESPONDING FLOOR PLAN

The drawing is copyright and may not be altered, traced, copied, photographed or used for any purpose other than for which it is issued, without prior written permission from K.L.Elener
Do not scale from this drawing.

Trial hole data is not conclusive of soil conditions over the whole area of the site but representative only of the conditions at the location. Sub-strata and man made conditions may be exposed upon commencement of works which may reveal conditions not anticipated thus requiring further design input. No liability for such occurences are accepted by K L Elener.

Nothing on this drawing should be taken as contractual between any parties unless specifically referred to in a third party contract.

Ordnance survey extract reproduced from the Ordnance Survey 1/1250 map with the permission of The Controller of Her Majesty's Stationery Office Crown Copyright K.L Elener 9 the Greys March Cambs PE15 9HN License NO.AR100019016

Rev.E	x	x
Rev.D	x	x
Rev.C	x	x
Rev.B	x	x
Rev.A	x	x

K.L. Elener
Architectural Design
9 The Greys, March,
Cambs, PE15 9HN
Tel: 01354 - 656854
Email : Ken@elener52.freeserve.co.uk

Project
Alterations & Change of Use
Workshop to Two One Bed Dwellings
6 Station Road
Tydd Gote

Client
Mr K Vaughan

Title
Working Drawing

Ref
V2640.1

Scale 1:50,100 | Date: June 08