




EXISTING EAST ELEVATION

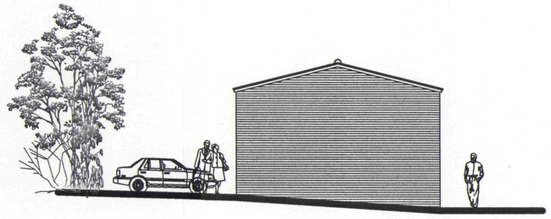


EXISTING NORTH ELEVATION

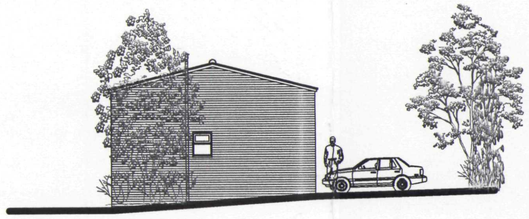


EXISTING SOUTH ELEVATION

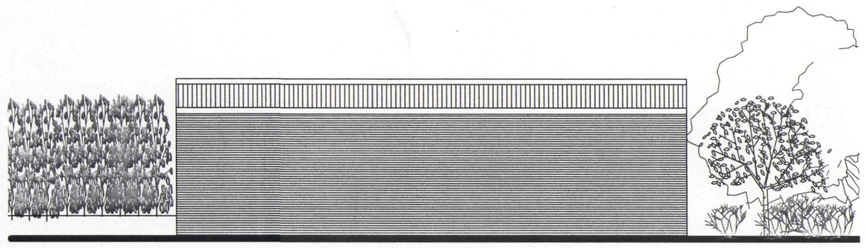

EXISTING WEST ELEVATION

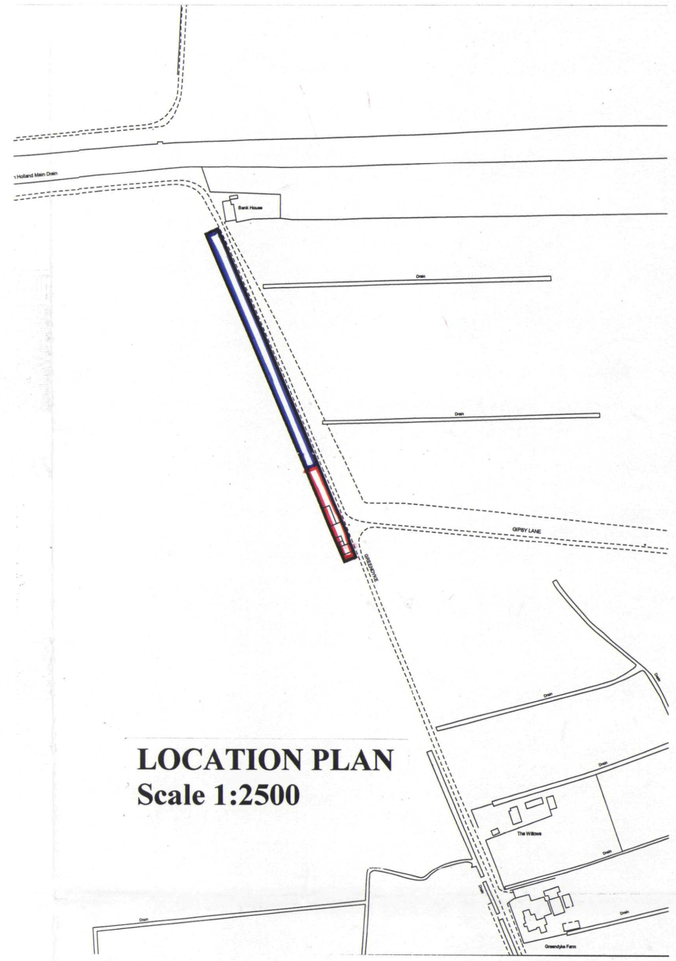

LOCATION PLAN
Scale 1:2500

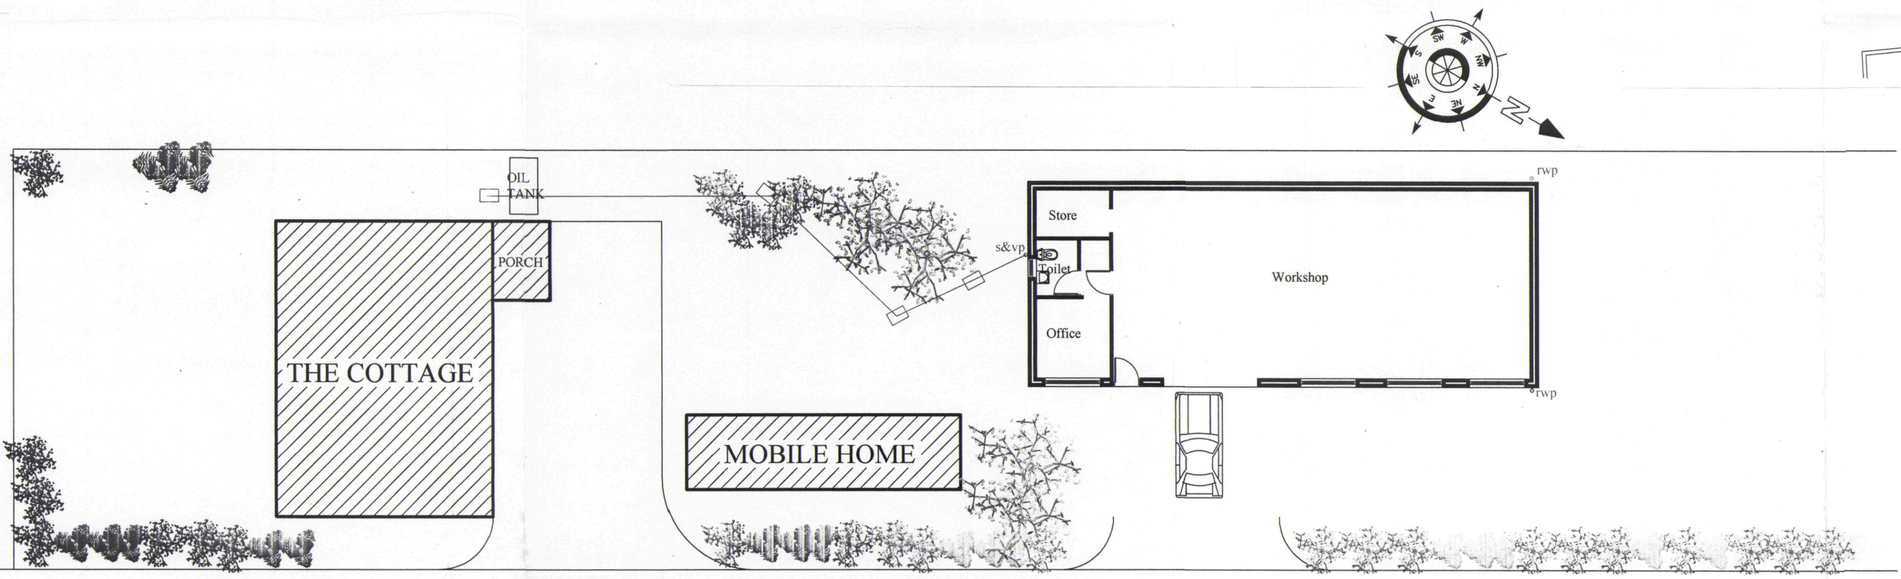

Planning & Development
2 9 OCT 2004
Ref: 1391/04

DETERMINED PLAN

JOHN D LYNCH
partnership
CHARTERED ARCHITECTS

Client:-
Mr & Mrs Symes

Project:-
Conversion of Workshop/ to "Granny Annexe"

Drawing:-
Existing Plans & Elevations

Date :	*Drawn*
May 2004	**JDL**
Job No. **1621**	*Drawing No.* **AL/ 1**
1:100 & 1:2500	*Revision No.*