




PROPOSED EAST ELEVATION

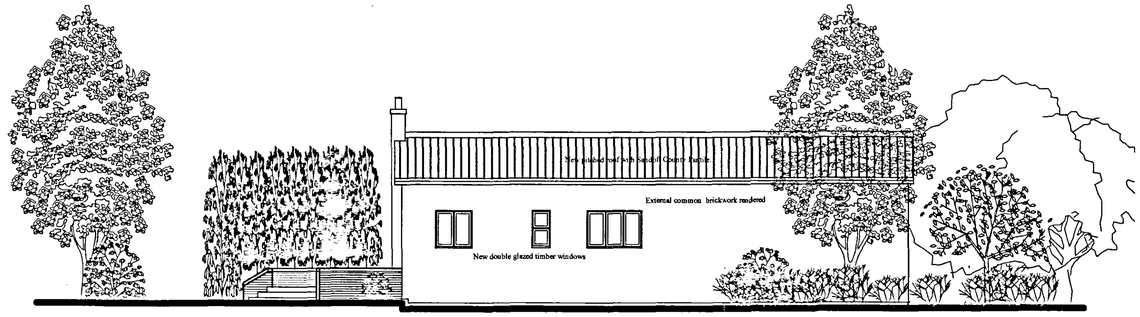


PROPOSED WEST ELEVATION

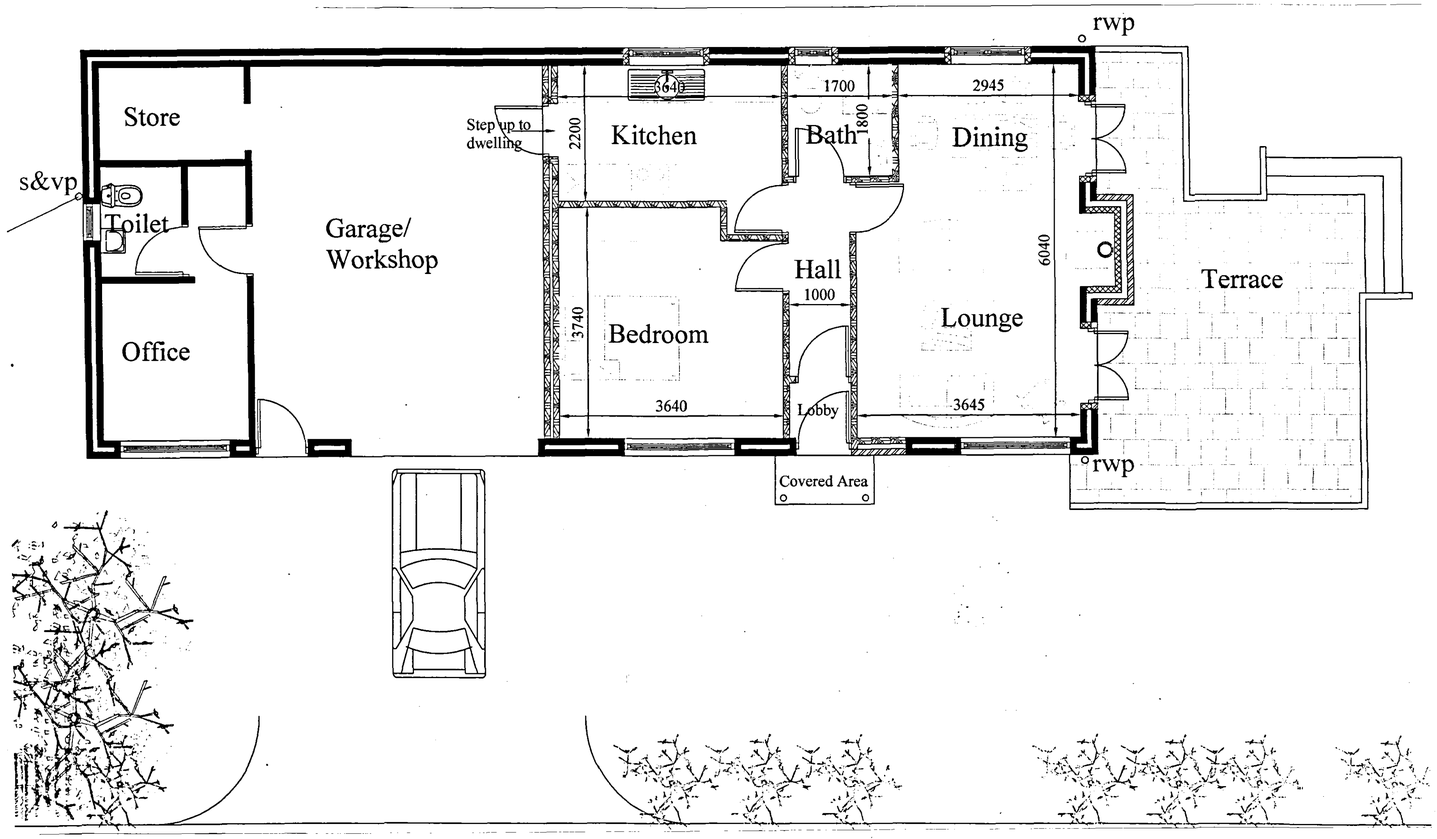


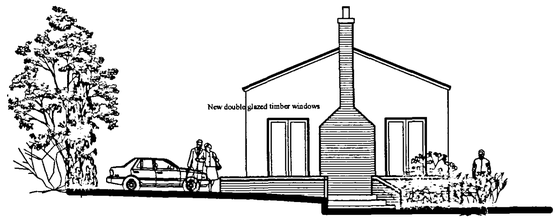

PROPOSED NORTH ELEVATION

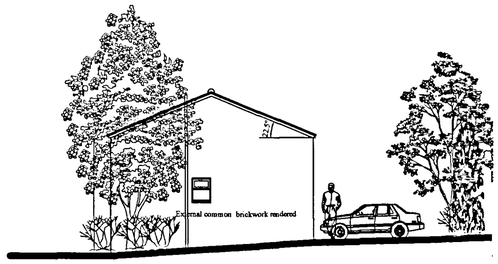


PROPOSED SOUTH ELEVATION

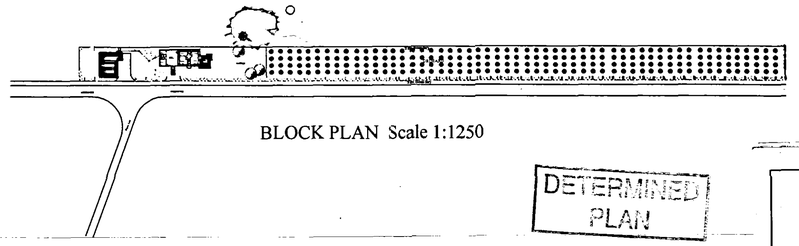

BLOCK PLAN Scale 1:1250

Planning & Development
29 OCT 2004
Ref. 1391/04

DETERMINED
PLAN

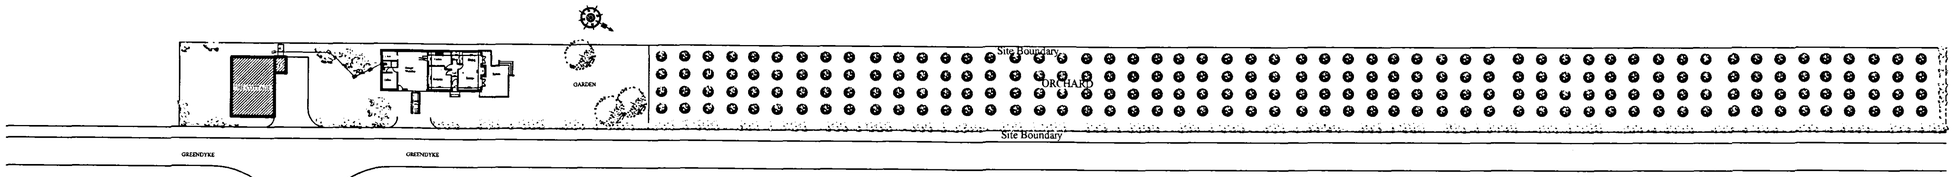

BLOCK PLAN Scale 1:500

JOHN D LYNCH
partnership
CHARTERED ARCHITECTS

Client:-
Mr & Mrs Symes

Project:-
Conversion of Workshop/ to "Granny Annexe"

Drawing:-
Proposed Plans & Elevations

Date :	*Drawn*
May 2004	**JDL**
Job No. **1621**	*Drawing No.* **AD/ 1(Rev A)**
1:50 1:500 & 1:1250	*Revision No.* ***A***