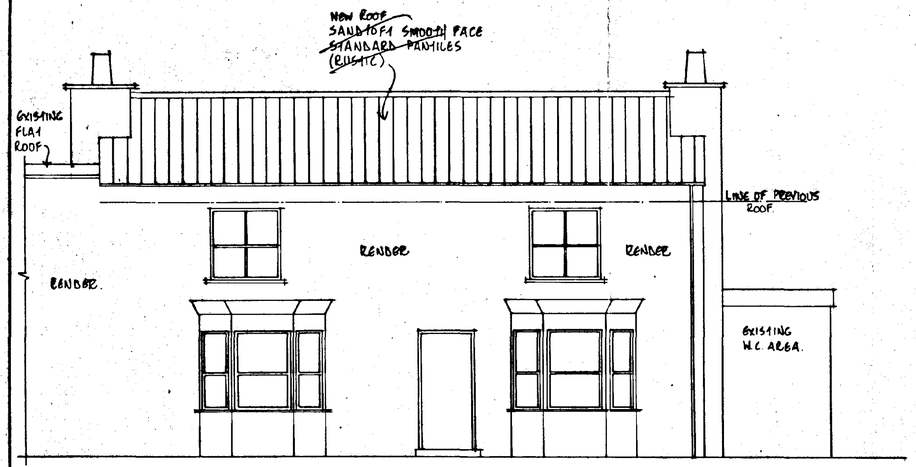
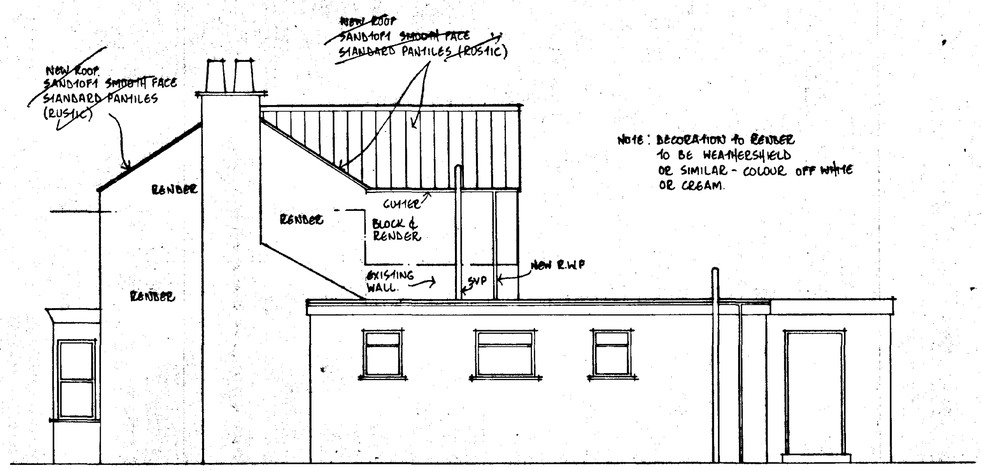
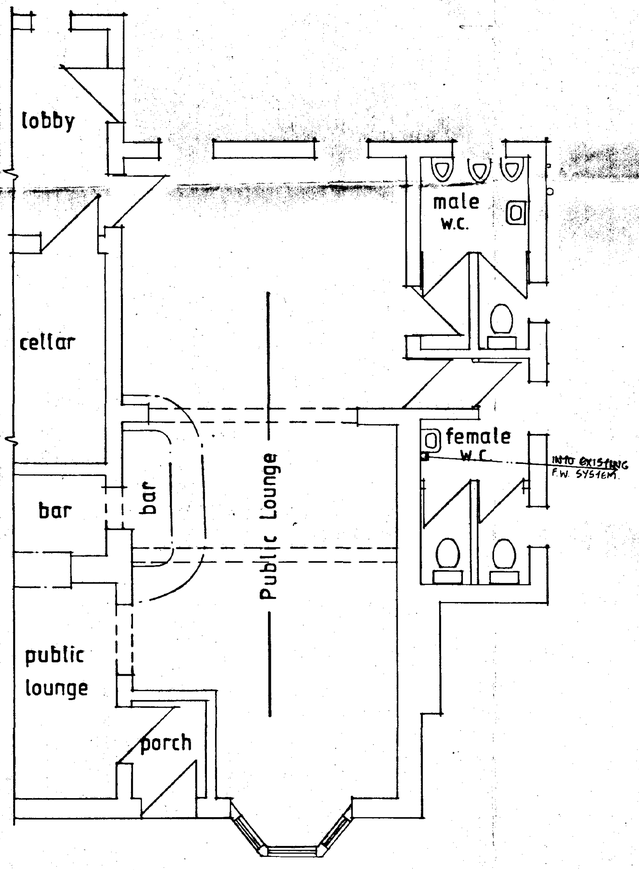




FRONT ELEVATION
NORTH





SIDE ELEVATION
WEST



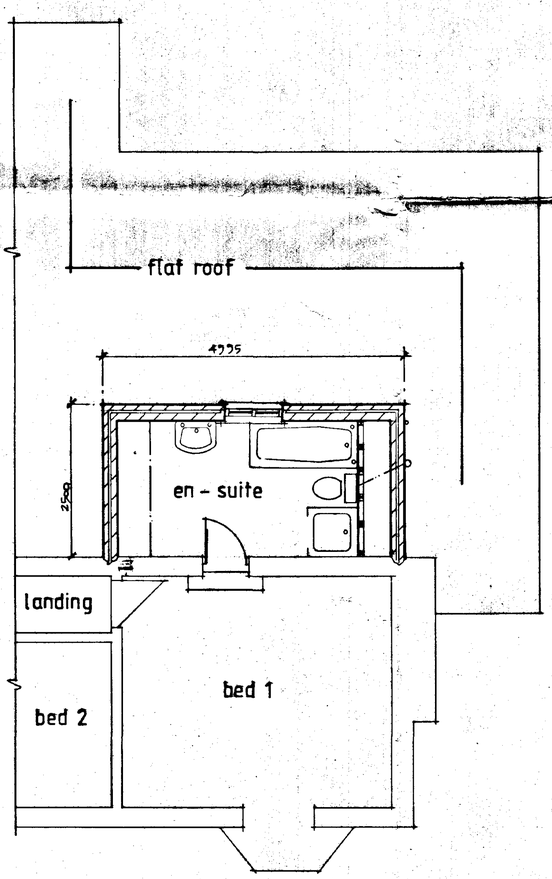
GROUND FLOOR LAYOUT




FIRST FLOOR LAYOUT

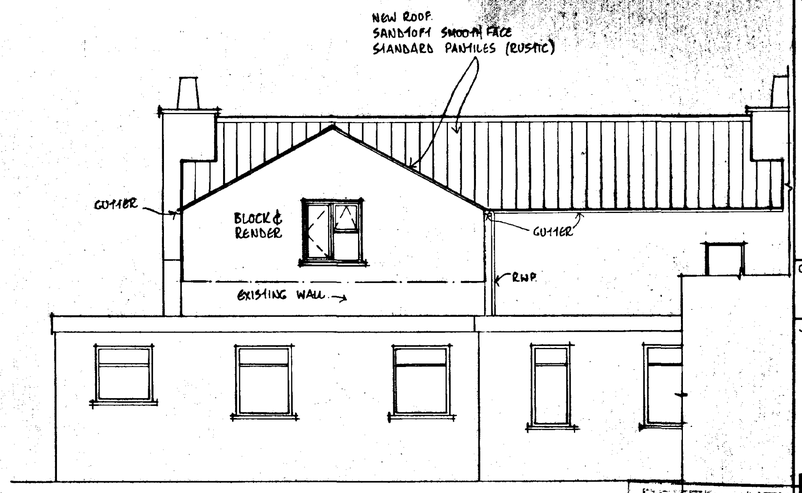


REAR ELEVATION
SOUTH

DETERMINED PLAN

SOUTH HOLLAND D.C.
PLAN DEPT.
29 NOV 1993
REF 1135/93

NOTES.

All dimensions must be checked on site and not scaled from this drawing.

DETERMINED PLAN

| | | |
|---|---|---|
| A | Date | Revisions |

© copyright

Avocet Design
C/o. West View Farm
The Fen
Baston
Peterborough

Tel. 0775 670279
0775 670361

Client
Mr and Mrs E. Revet

Job Title
Proposed Re-roofing and provide en-suite bathroom to bedroom 1 at The Bell Inn, Austendike Road Weston Hills.

Drawing Title
Proposed Elevations and Layouts.

Scale 1:50

Date NOV 93 | Drawn by DM


Drg No AD/AMER/02 | Rev

A PRODUCT OF THE UNO RANGE - ARCHITECT CAT No 7311


594 x 841mm A1



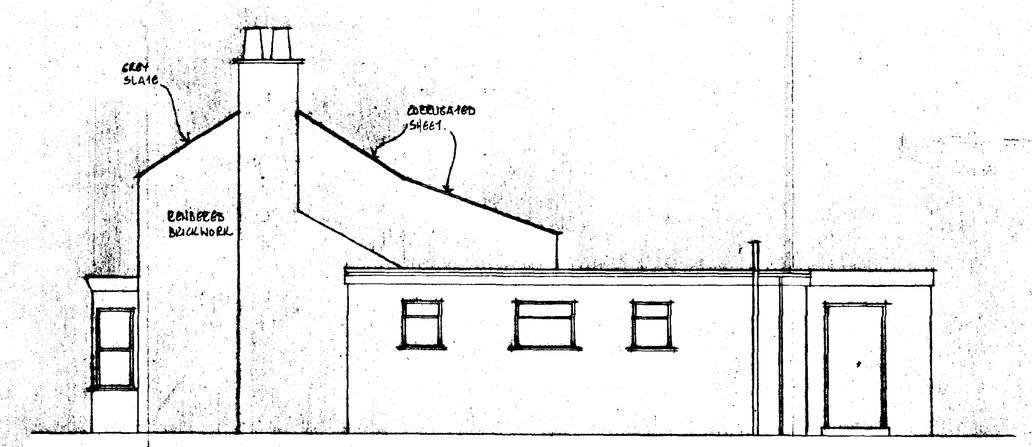

FRONT ELEVATION
NORTH





SIDE ELEVATION
WEST

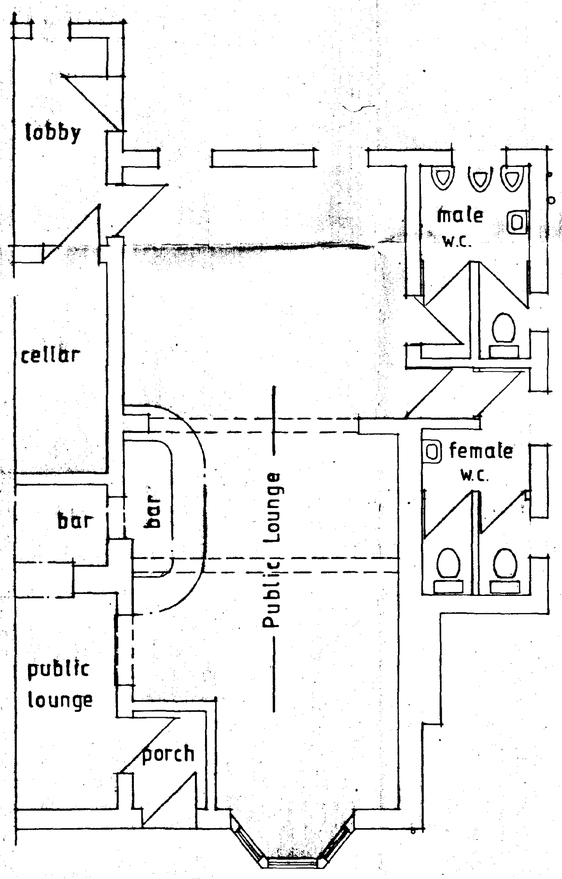


GROUND FLOOR LAYOUT

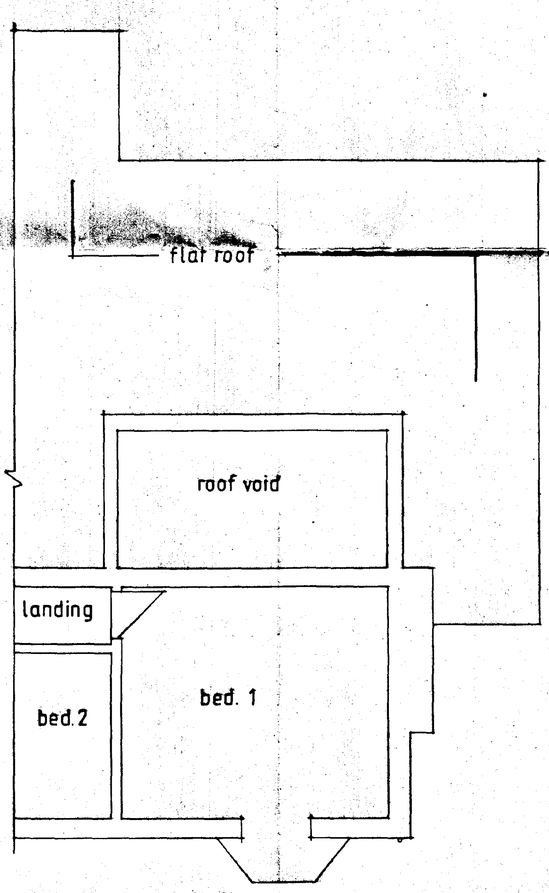


FIRST FLOOR LAYOUT

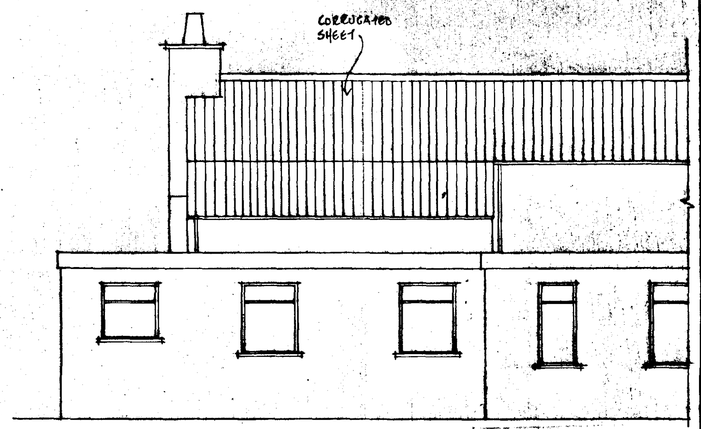


REAR ELEVATION
SOUTH

DETERMINED PLAN

SOUTH HOLLAND D.C.
PLAN DEPT.
29 NOV 1993
REF 1135/93

NOTES:

All dimensions must be checked on site and not scaled from this drawing.

| | | |
|---|---|---|
| A | | |
| | Date | Revisions |

© copyright

Avocet Design
c/o West View Farm
The Fen
Boston
Peterborough

Tel. 0775 670 279
0775 670 361

Client
Mr and Mrs E Revel

Job Title
Proposed Re-roofing and provide en-suite bathroom to bedroom 1 at The Bell Inn, Austendike Rd, Weston Hills

Drawing Title
Existing Elevations and relevant Layouts.

Scale 1:50

Date NOV 93 | Drawn by DM

Drg. No. AD/AMER/01 | Rev.

A PRODUCT OF THE UNO RANGE - ARCHITECT CAT No 7311

594 x 841mm A