

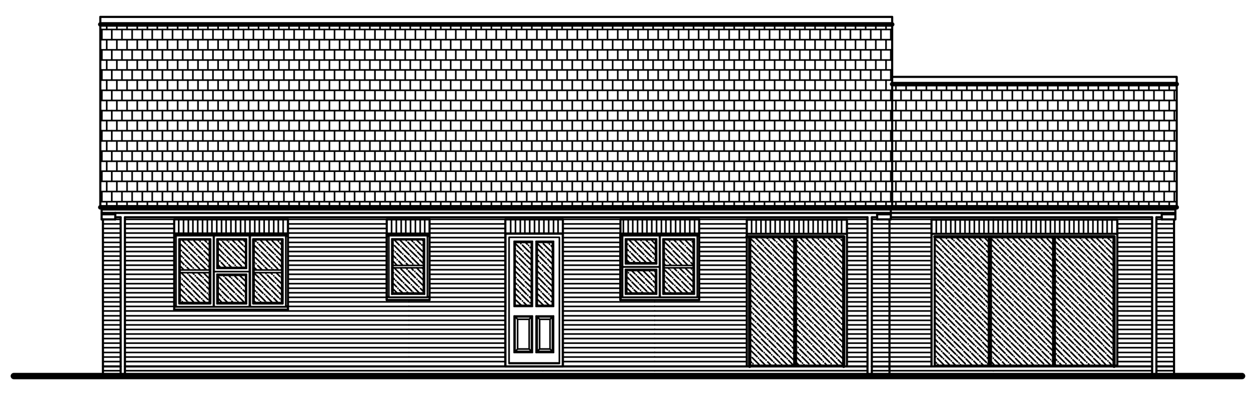



REAR ELEVATION

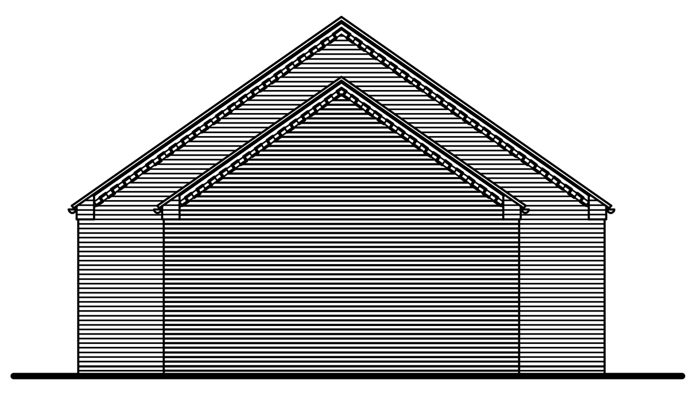


SIDE ELEVATION

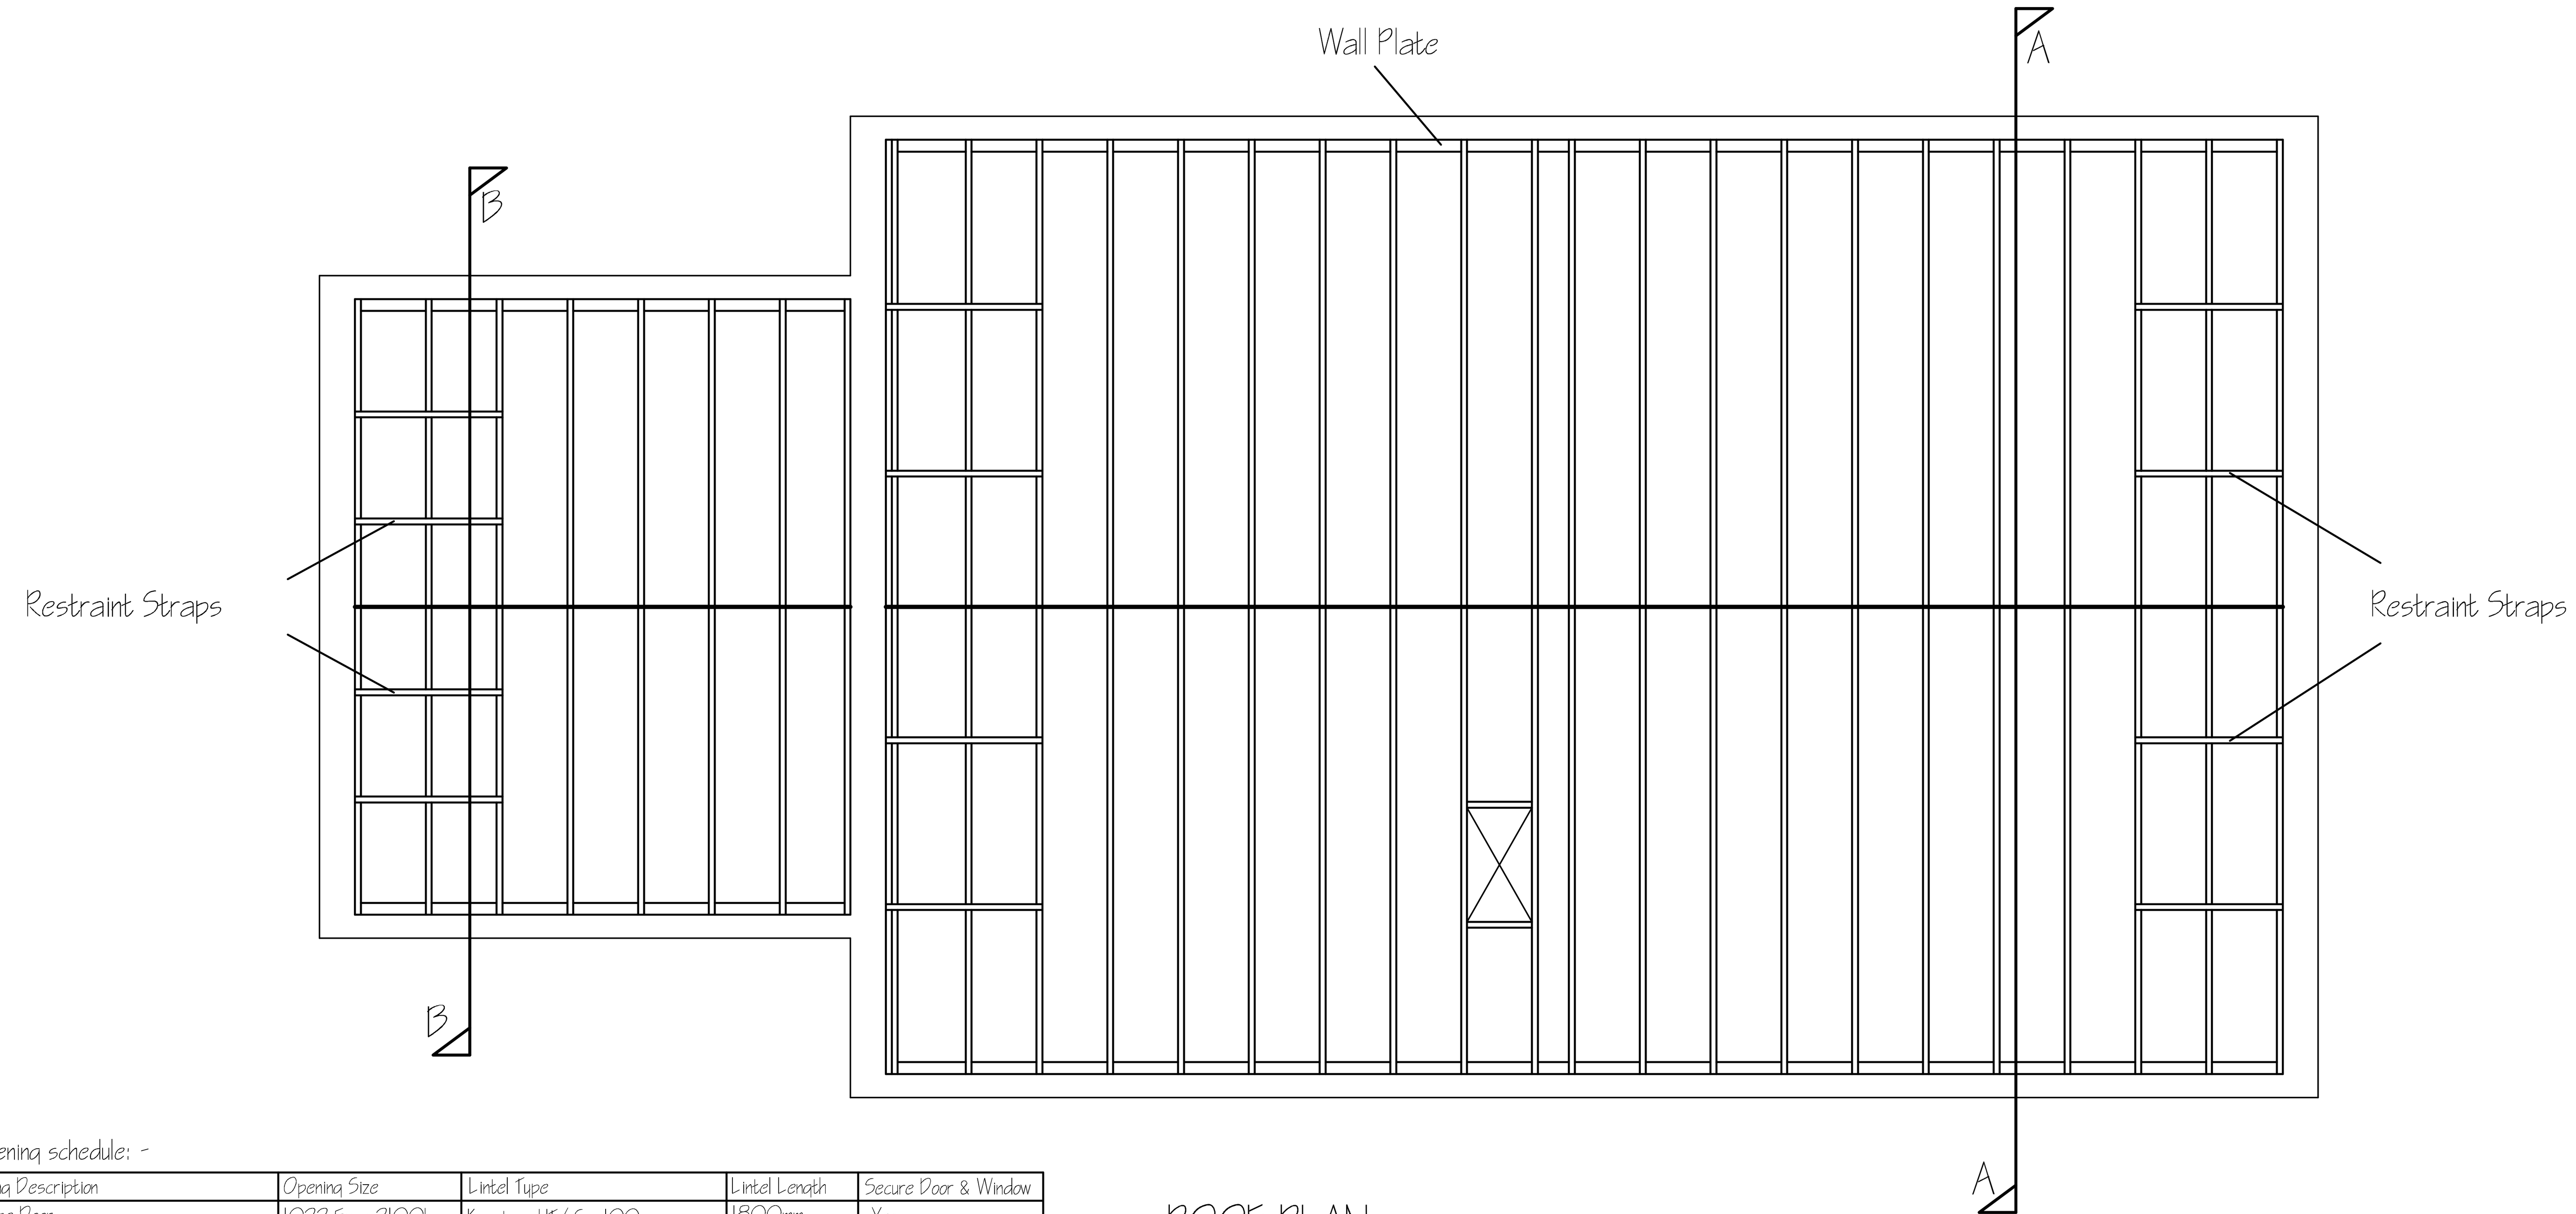

ROOF PLAN

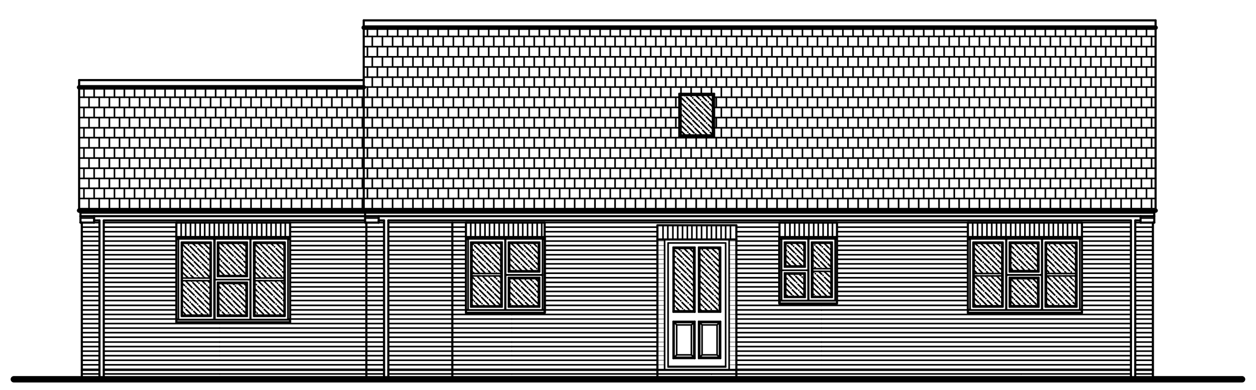


FRONT ELEVATION

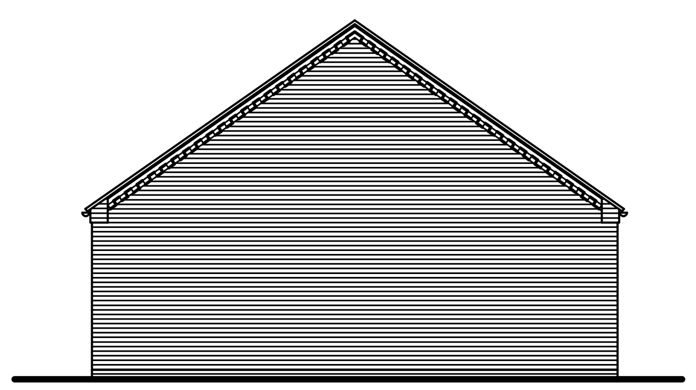

SIDE ELEVATION


New Opening schedule: -

Ref	Opening Description	Opening Size	Lintel Type	Lintel Length	Secure Door & Window
1	Entrance Door	1022.5w x 2100h	Keystone HT/ S - 100	1800mm	Yes
2	UPVC Window	910 x 1050h	Keystone HT/ S - 100	1200mm	Yes
3	UPVC Window	1810w x 1200h	Keystone HD/ HD - 100	2200mm	Yes
4	UPVC Window	1810w x 1200h	Keystone HD/ HD - 100	2200mm	Yes
5	UPVC Window	685w x 1050h	Keystone HT/ S - 100	1050mm	Yes
6	UPVC Door	910w x 2100h	Keystone HT/ S - 100	1350mm	Yes
7	UPVC Window	1245w x 1050h	Keystone HT/ S - 100	1650mm	Yes
8	UPVC French Doors	1585w x 2100h	Keystone HT/ HD - 100	1950mm	Yes
9	Bi-Fold Doors	2935w x 2100h	Keystone HT/ HD - 100	3300mm	Yes
10	UPVC Window	1810w x 1350h	Keystone HT/ HD - 100	2200mm	Yes
11	UPVC Window	1245w x 1200h	Keystone HT/ S - 100	1650mm	Yes
12	Porch Opening	1247.5w x 2100h	Keystone HT/ S - 100	1650mm	
13	Internal Double Door Opening	1500w x 1950h	Keystone HT/ HD - 100	1800mm	
14	Internal Door Opening	900w x 1950h	Keystone HD/ BOX 100	1350mm	

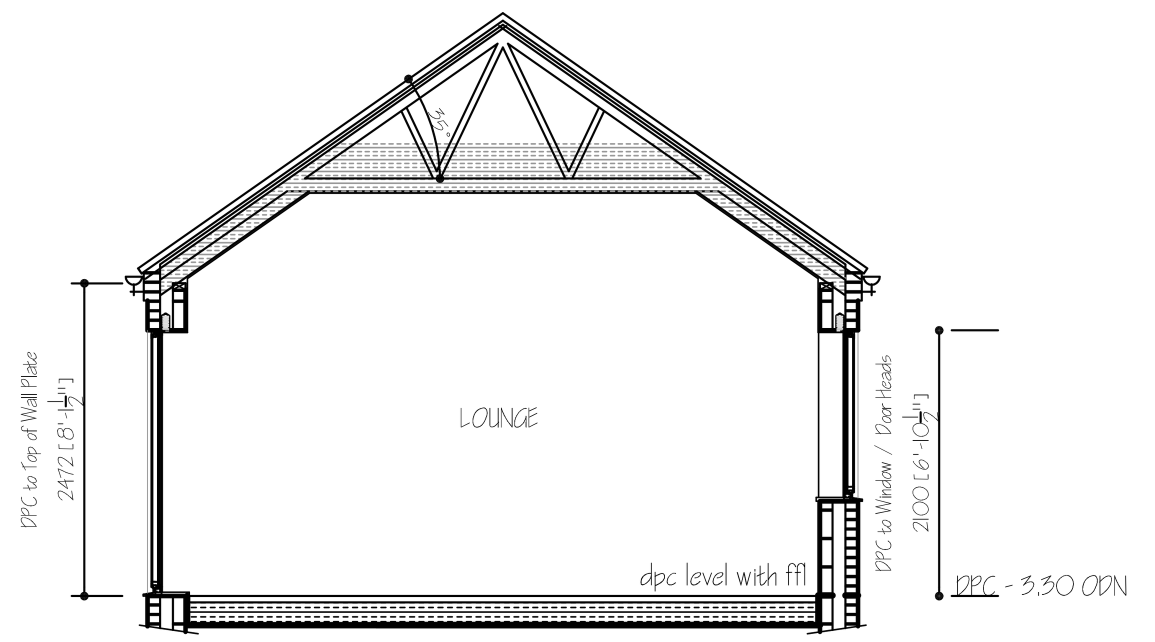


SECTION B-B

Raft Design as per Messrs Shields Wilson's details & sections

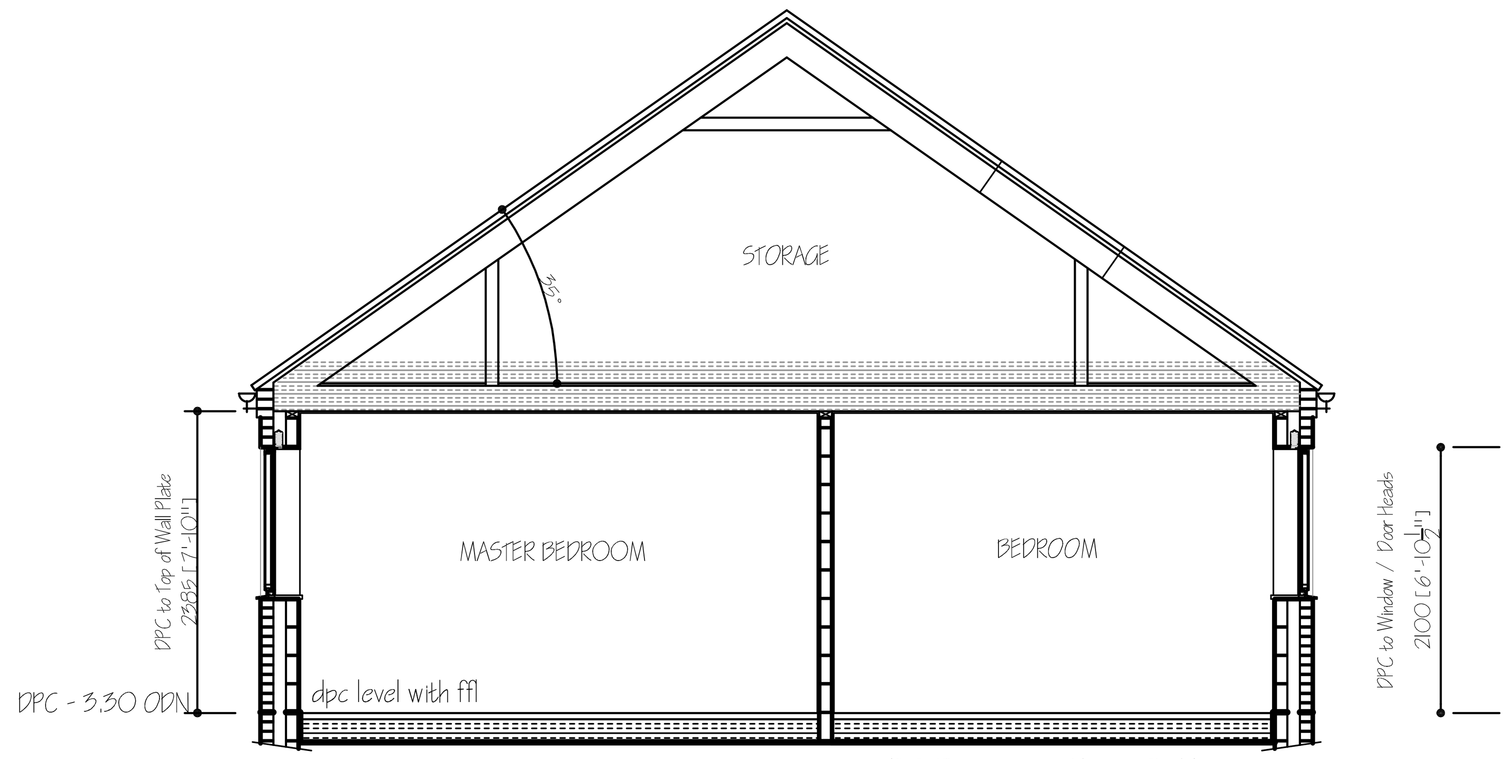

SECTION A-A

Raft Design as per Messrs Shields Wilson's details & sections

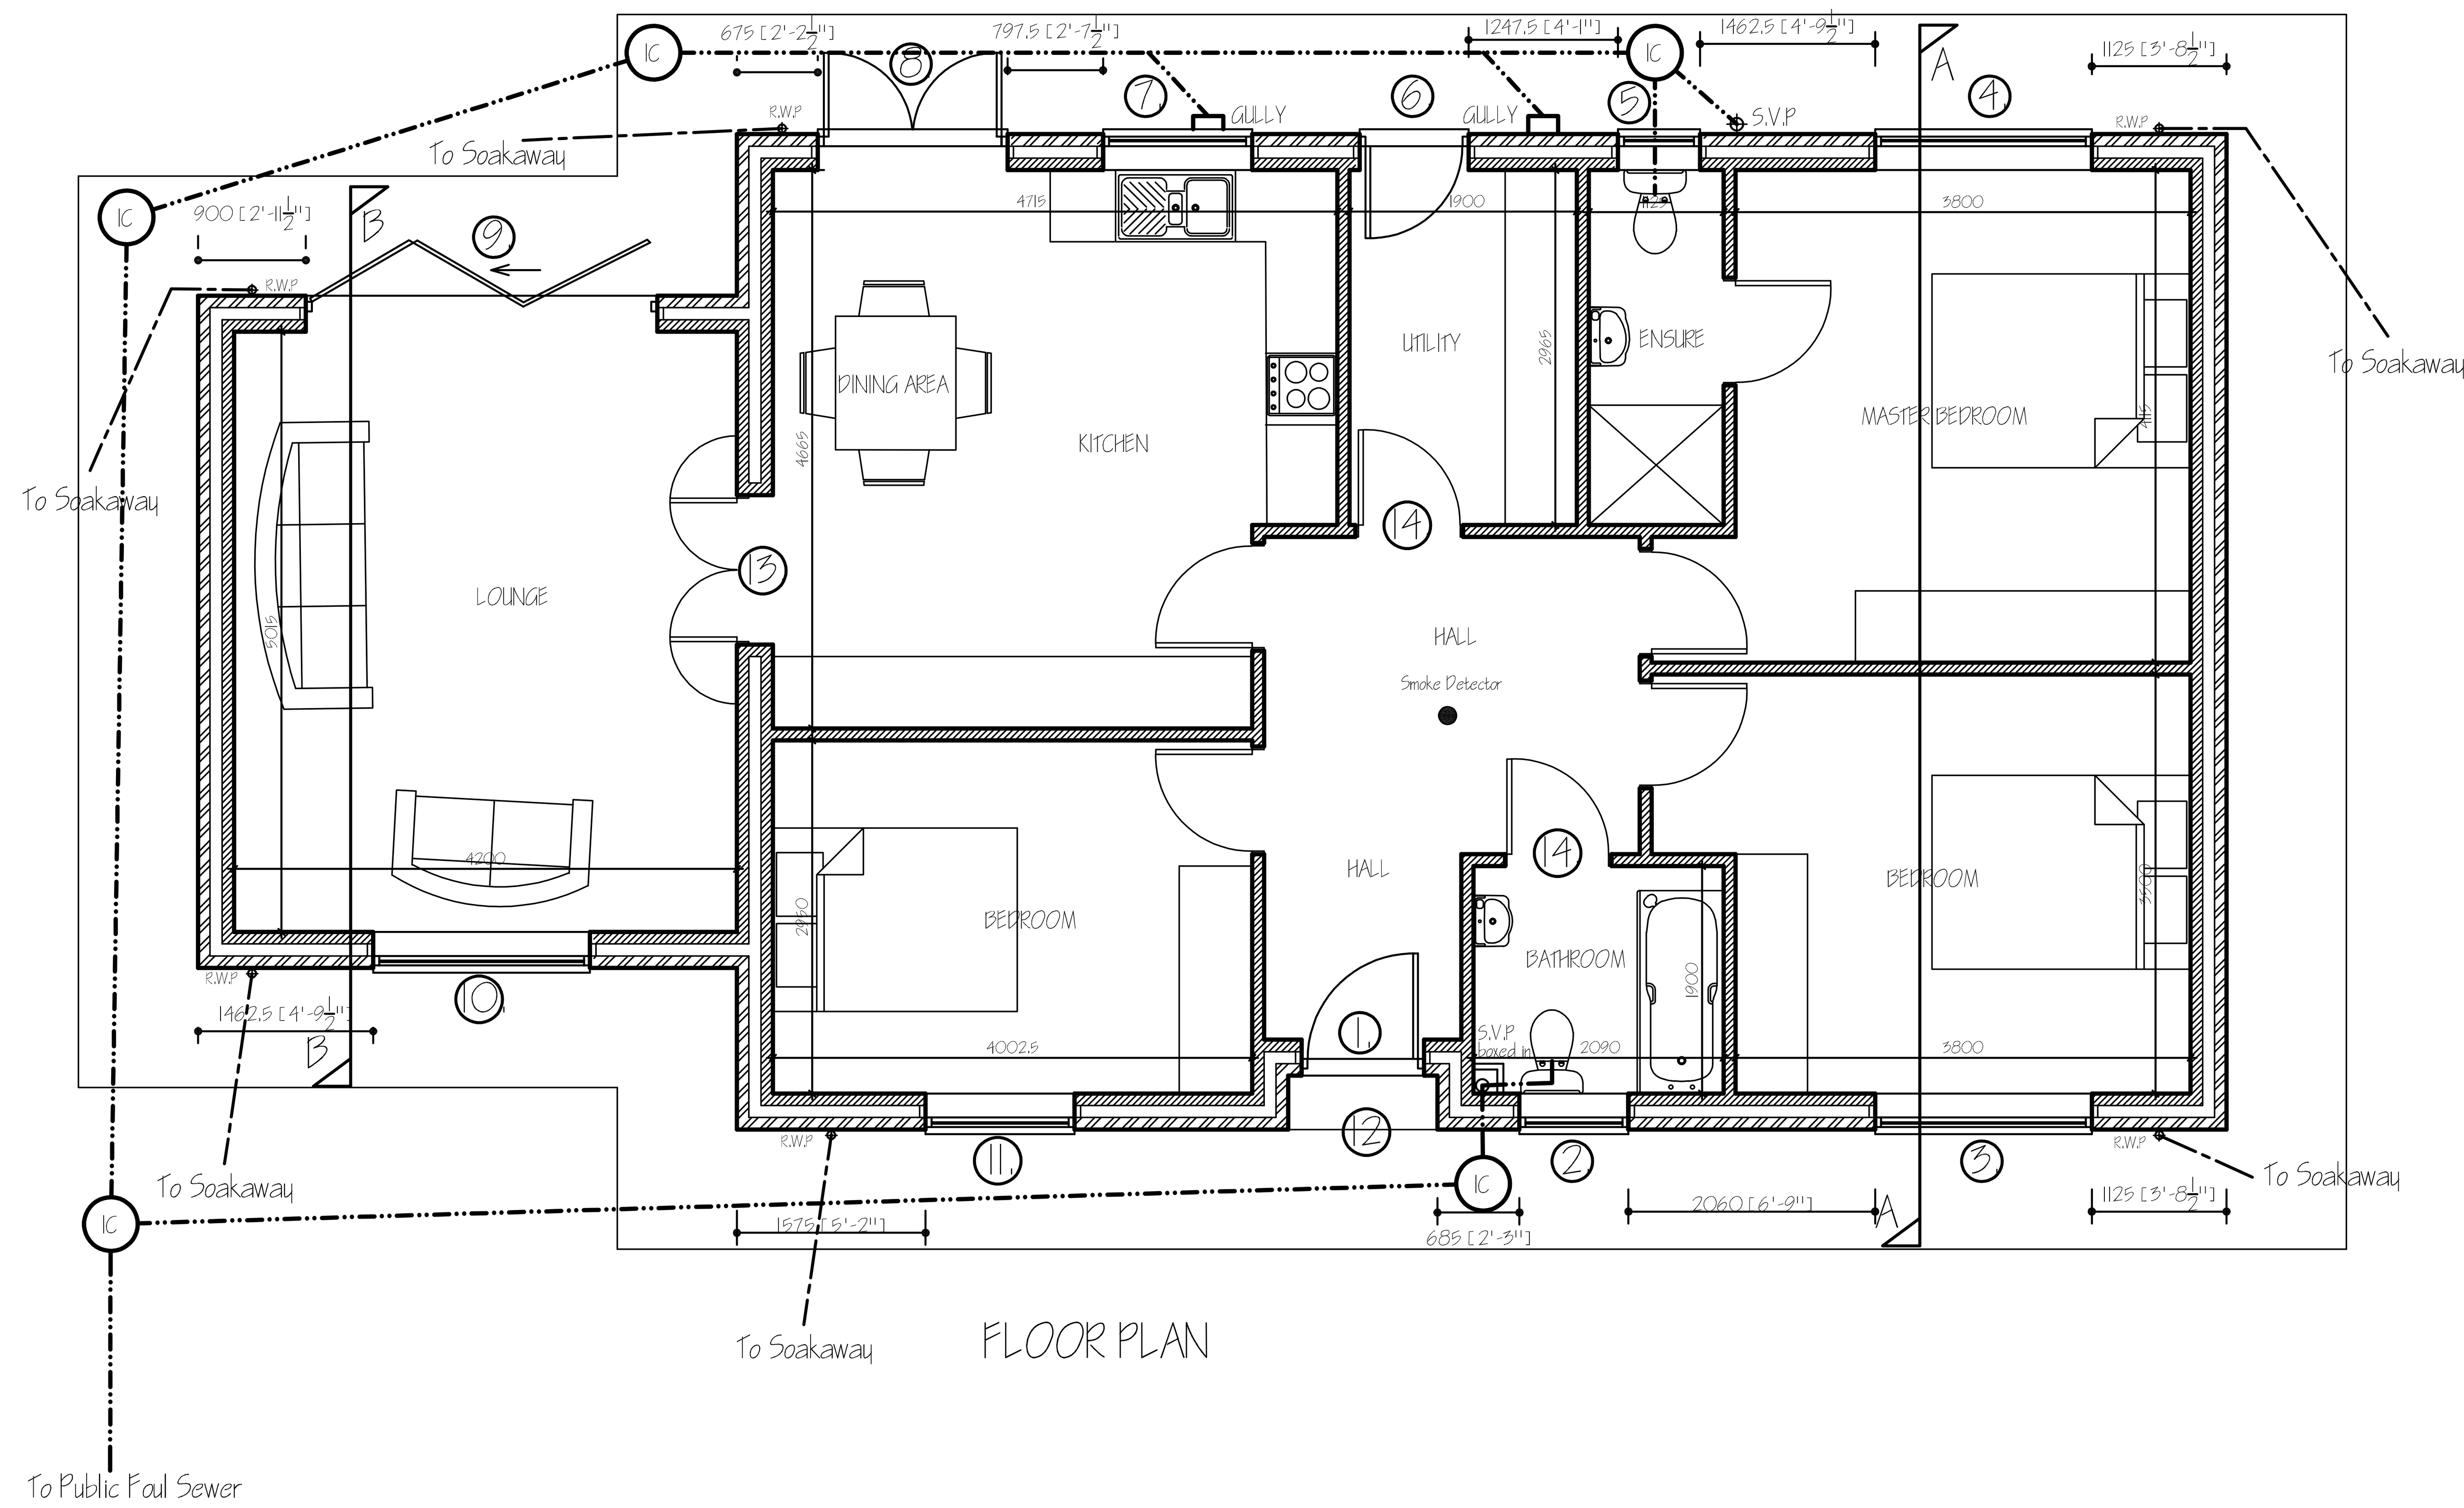

FLOOR PLAN

ref	revision	date
B	BUILDING REGULATIONS APPLICATION	SEPT 2022.
A	CLIENTS AMENDMENTS	SEPT 2022.

G. R. MERCHANT LTD.
I.ENG AMICE FIWO
ARCHITECTURAL, STRUCTURAL AND LAND DRAINAGE CONSULTANTS
4 Wrights Mews
12A Park Road, Holbeach,
Spalding, Lincs. PE12 7EE
Tel: 01406 490800
Fax: 01406 425744
E-Mail: gr.merchant@btconnect.com

Project
RESIDENTIAL DEVELOPMENT.
OFF BROADGATE
WESTON HILLS
SPALDING, LINC'S, PE12 6BX.

Client
SCOTTPARK DEVELOPMENTS LTD.

Drawing
PLOT 3.
FLOOR PLANS & ELEVATIONS.

Job Ref. 3874-21.
Drawing No. 04B.
Date SEPTEMBER 2021.
Drawn SLD.
Scales 1/ 50 1/ 100 (unless otherwise stated)

DO NOT SCALE FROM THIS DRAWING

This drawing is copyright and may not be altered, traced, photographed or used for any other purpose other than that for which it is issued. The General Contractor is to check all dimensions on site and report any discrepancies to the Architect. All details shown on this drawing including foundations are based upon typical site conditions related to the area. No responsibility can be accepted for abnormal conditions which may be discovered during construction unless reported to the Architect so that design amendments may be considered. Site soil surveys are recommended in respect of foundations to establish specific site conditions before foundation work is undertaken. This drawing is limited in the amount of information contained and does not purport to contain a full specification of the works. It is solely for the purpose of obtaining Planning / Building Regulation approval. This drawing must not be used as a contract document alone. The works will not be supervised or inspected on site by G R Merchant or any representative thereof. It is the client or their appointed agents responsibility to control workmanship, substitution of materials, adherance to specification, variations to contract etc.All materials to be new unless otherwise stated and all components and materials etc. to be used fitted and installed etc. in strict accordance with manufacturers instruction and relevant code of practice. Materials shall conform to appropriate British standard specification or BBA certificate or European code equivalent. The Employer / Client shall ensure that the selected contractor is conversant with and adopts all measures necessary to achieve compliance with Health and Safety legislation for Building sites and Work places. The Employer / Client is advised that should the works need to comply with the Construction Design and Management Regulations an independant Planning Supervisor will be required. The works shall comprise of all that is shown on the drawing and details. Work that may not specifically be shown but may be reasonably inferred as necessary to carry out the works shall be deemed to be included. It is the plot / land owners responsibility to be aware of the Party Wall etc. Act 1996: when building in close proximity to adjoining neighbors boundaries.