

SHDC
Planning & Development
14 JAN 2011
Ref: 0028-11

Site Location Plan

Scale 1:1250

remway Design Ltd
2nd Floor - 5B Sheepmarket
Spalding
PE11 1BH
Tel: 01775 768 921
e-mail: enquiries@remwaydesign.co.uk

Site :
Two Storey Side Extension at:
Whittingdon House
Austendyke Road
Weston Hills
PE12 6BZ

Client :
Ms L Harding

Date : *****
Scale : as noted

Drawing No:
1966 - 01



Site Block Plan

Scale 1:250

SHDC
Planning & Development
14 JAN 2011
Ref: 0028-11

N

remway Design Ltd
2nd Floor - 5B Sheepmarket
Spalding
PE11 1BH
Tel: 01775 768 921
e-mail: enquiries@remwaydesign.co.uk

Site :
Two Storey Side Extension at:
Whittingdon House
Austendyke Road
Weston Hills
PE12 6BZ

Client :
Ms L Harding

Date : *****


Scale : as noted

Drawing No:
1966 - 02

Contractor to check all Dimensions on site prior to ordering materials / commencing work.Do Not Scale from this Drawing - If in doubt then please ask



1 Front Left

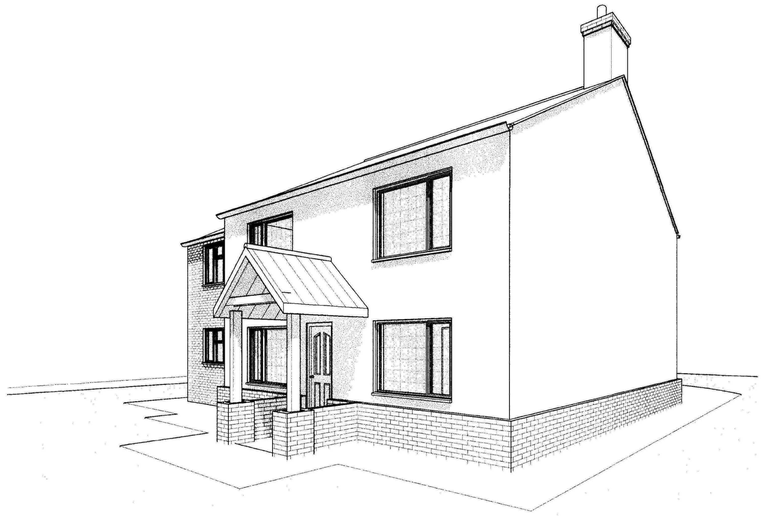

2 Front Right



3 Rear Left



4 Rear Right

Due to areas of the structure being covered, unexposed or otherwise inaccessible the notes / specifications of existing materials are subject to confirmation of site when it is feasible to expose the relevant areas of construction.

GENERAL CONDITIONS
Contractors are responsible for checking all dimensions on site when work commences and before ordering any materials.Any discrepancies should be brought to the attention of the Client for remedial action before commencing further.
All materials not specified to be of a standard suitable for the work proposed and be fit for purpose.All work to be in accordance with good building practise and all necessary BS codes for Workmanship on Building Sites.

"A" - 21.12.10 - Amended to suit Client

Revisions

Client:
Ms L Harding

Site:
Two Storey Side Extension at Whittingdon House, Austendyke Road, Weston Hills


Drg Title:
3D Views

SHDC
Planning & Development
14 JAN 2011
Ref: 0028-11

remway Design Ltd
2nd Floor - 5B Sheepmarket
Spalding
PE11 1BH
Tel : 01775 768 921
e-mail: enquiries@remwaydesign.co.uk

Drg Size	Drawing Number	Revision:
a1	1966 - 05	A

Contractor to check all Dimensions on site prior to ordering materials / commencing work.Do Not Scale from this Drawing - If in doubt then please ask

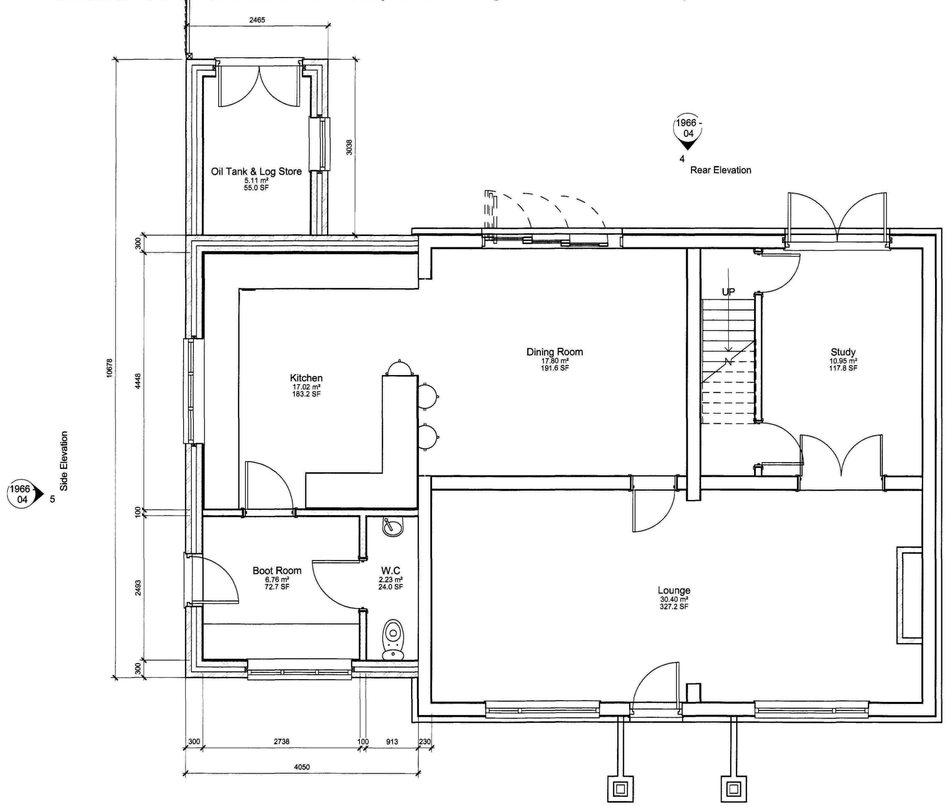

1 Grd Floor
1 : 50



2 Front Elevation
1 : 100


3 Side 2 Elevation
1 : 100



4 Rear Elevation
1 : 100



5 Side Elevation
1 : 100

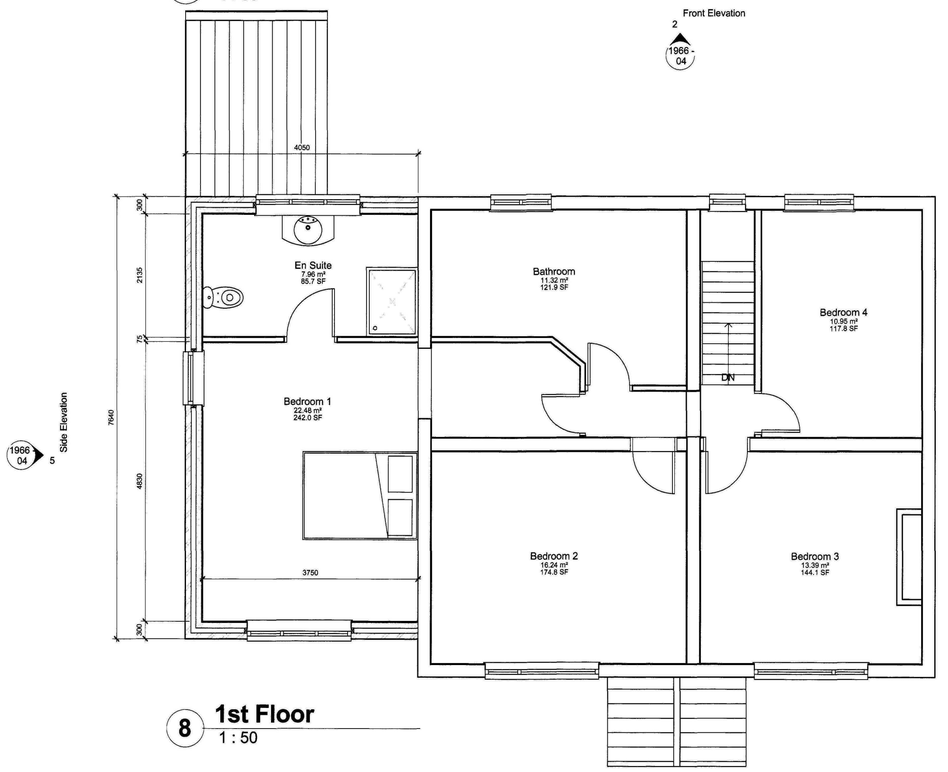

8 1st Floor
1 : 50



6 Extension Section
1 : 50

GENERAL CONDITIONS
Contractors are responsible for checking all dimensions on site when work commences and before ordering any materials.Any discrepancies should be brought to the attention of the Client for remedial action before commencing further.
All materials not specified to be of a standard suitable for the work proposed and be fit for purpose.All work to be in accordance with good building practise and all necessary BS codes for Workmanship on Building Sites.

"B" - 04.01.11 - Amended to suit Client
"A" - 21.12.10 - Amended to suit Client

Revisions

Client:
Ms L Harding

Site:
Two Storey Side Extension at Whittingdon House, Austendyke Road, Weston Hills

Drg Title:
Proposed Plans


SHDC
Planning & Development
14 JAN 2011
Ref: 0028-11

remway Design Ltd
2nd Floor - 5B Sheepmarket
Spalding
PE11 1BH
Tel : 01775 768 921
e-mail: enquiries@remwaydesign.co.uk

Drg Size	Drawing Number	Revision:
a1	1966 - 04	B

Due to areas of the structure being covered, unexposed or otherwise inaccessible the notes / specifications of existing materials are subject to confirmation of site when it is feasible to expose the relevant areas of construction.

Contractor to check all Dimensions on site prior to ordering materials / commencing work.Do Not Scale from this Drawing - If in doubt then please ask

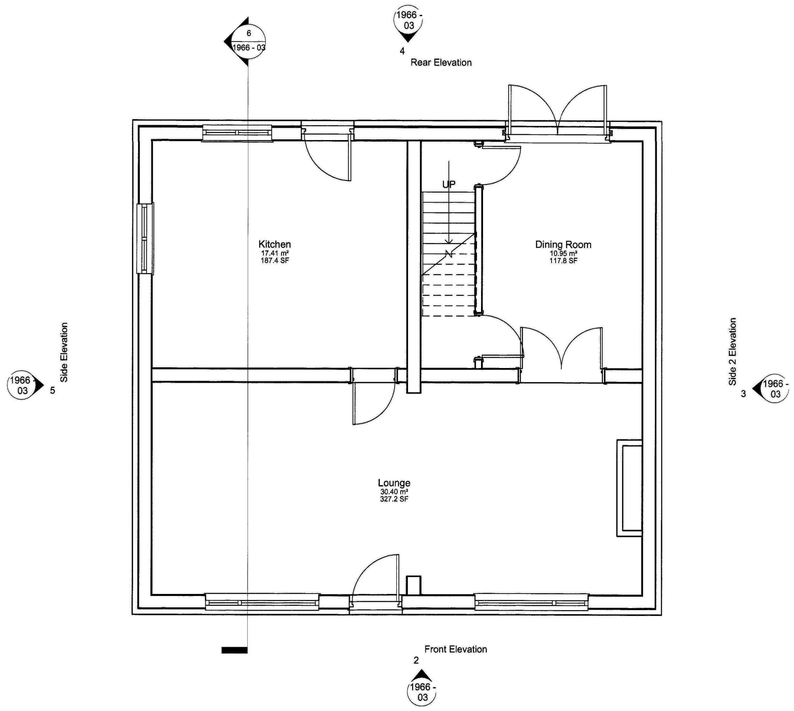

1 Grd Floor
1 : 50




2 Front Elevation
1 : 100


3 Side 2 Elevation
1 : 100




4 Rear Elevation
1 : 100

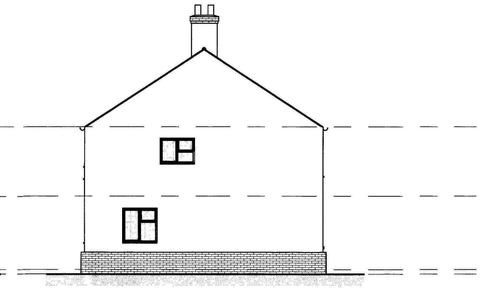

5 Side Elevation
1 : 100

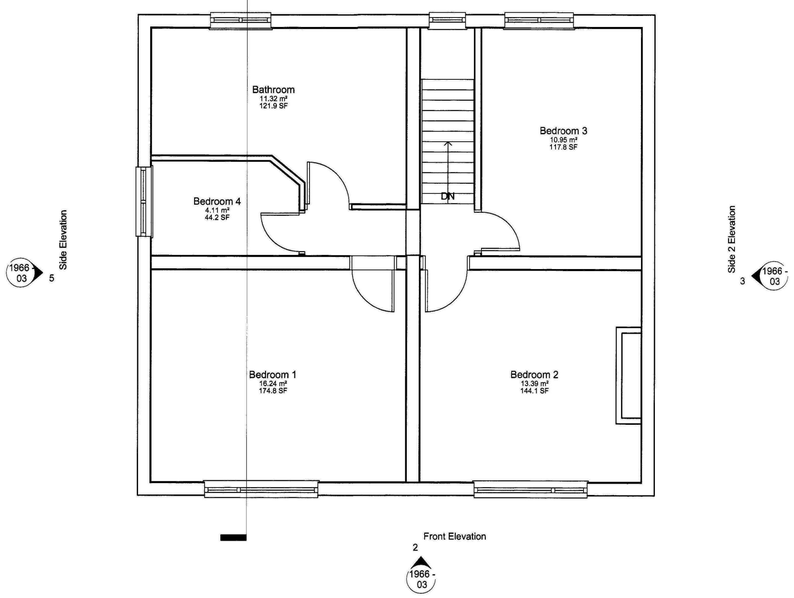

8 1st Floor
1 : 50

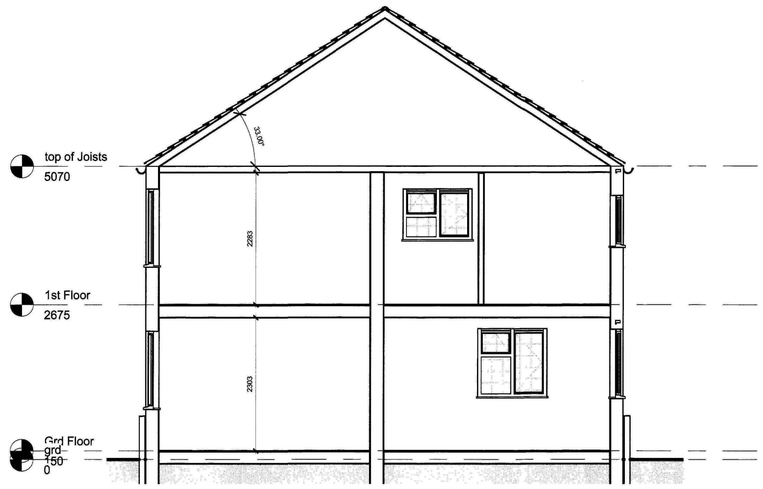

6 Existing Section
1 : 50

GENERAL CONDITIONS
Contractors are responsible for checking all dimensions on site when work commences and before ordering any materials.Any discrepancies should be brought to the attention of the Client for remedial action before commencing further.
All materials not specified to be of a standard suitable for the work proposed and be fit for purpose.All work to be in accordance with good building practise and all necessary BS codes for Workmanship on Building Sites.

Revisions

Client:
Ms L Harding

Site:
Two Storey Side Extension at Whittingdon House, Austendyke Road, Weston Hills

Drg Title:
Existing Plans

SHDC
Planning & Development
14 JAN 2011
Ref: 0622-11

remway Design Ltd
2nd Floor - 5B Sheepmarket
Spalding
P E 1 1 1 B H
Tel : 01775 768 921
e-mail: enquiries@remwaydesign.co.uk

Drg Size	Drawing Number	Revision:
a1	1966 - 03	

Due to areas of the structure being covered, unexposed or otherwise inaccessible the notes / specifications of existing materials are subject to confirmation of site when it is feasible to expose the relevant areas of construction.