THIS DRAWING IS NOT TO BE USED FOR CONSTRUCTION.
DO NOT SCALE FROM THIS DRAWING


REV	DATE	NOTES




West Elevation



North Elevation

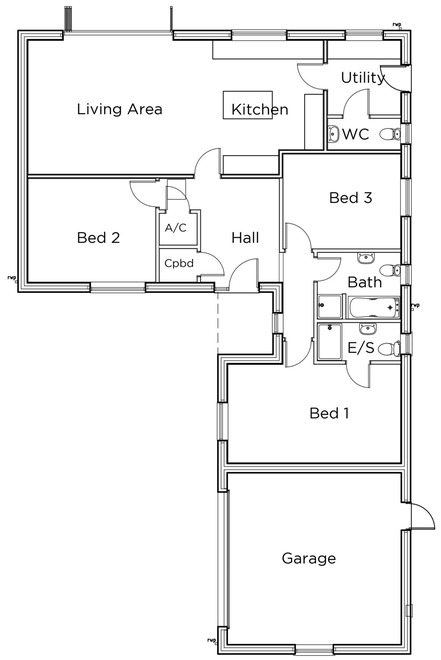

Ground Floor Plan
Plot 3

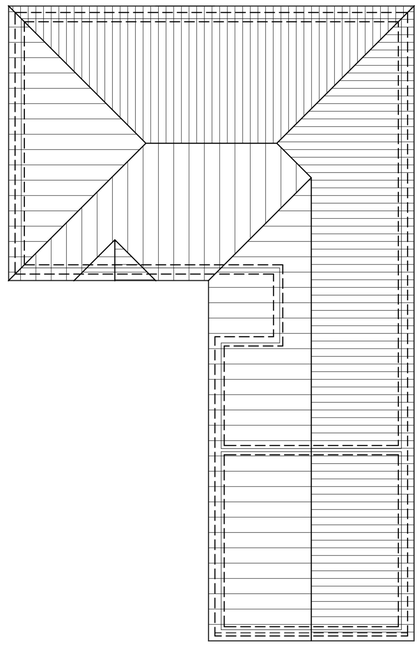

Roof Plan



East Elevation



South Elevation

MATERIALS



TRADITIONAL BRICK & STONE;
TIGRA MULTI



SANDTOFT SHIRE PANTILES
COLOUR; TERRACOTTA RED

BRICKWORK BELOW DPC LEVEL
TO BE, DARK GREY ENGINEERING

WINDOWS; CREAM U-PVC
STYLE AS INDICATED ON DRAWINGS

BLACK SOFFITS AND FASCIAS

BLACK PVC-U RAINWATER GOODS

BLACK CEDRAL WEATHERBOARDING

WARWICK STONE BULLNOSE STRING
DETAIL TO FRONTAGE, REF; SST01

0 1 2 5 10
Scale 1:100

seven22 ARCHITECTURE LTD

22 SHORE VIEW, PETERBOROUGH
CAMBRIDGESHIRE, PE7 8FS
E.info@seven22.co.uk - **T**.07799 585277

PROJECT	CLIENT
PROPOSED DWELLINGS LAND ADJ. TO No.575 AUSTENDYKE ROAD WESTON HILLS SPALDING	HIGHGROVE HOMES ASHGROVE LODGE AUSTENDYKE ROAD WESTON HILLS SPALDING

TITLE
PROPOSED PLANS & ELEVATIONS - PLOT 3
(Phase 1)

DRAWING No.
001 - P04

SCALE	DATE	REV
1:100 @ A1 - 1:200 @ A3	Dec 19	