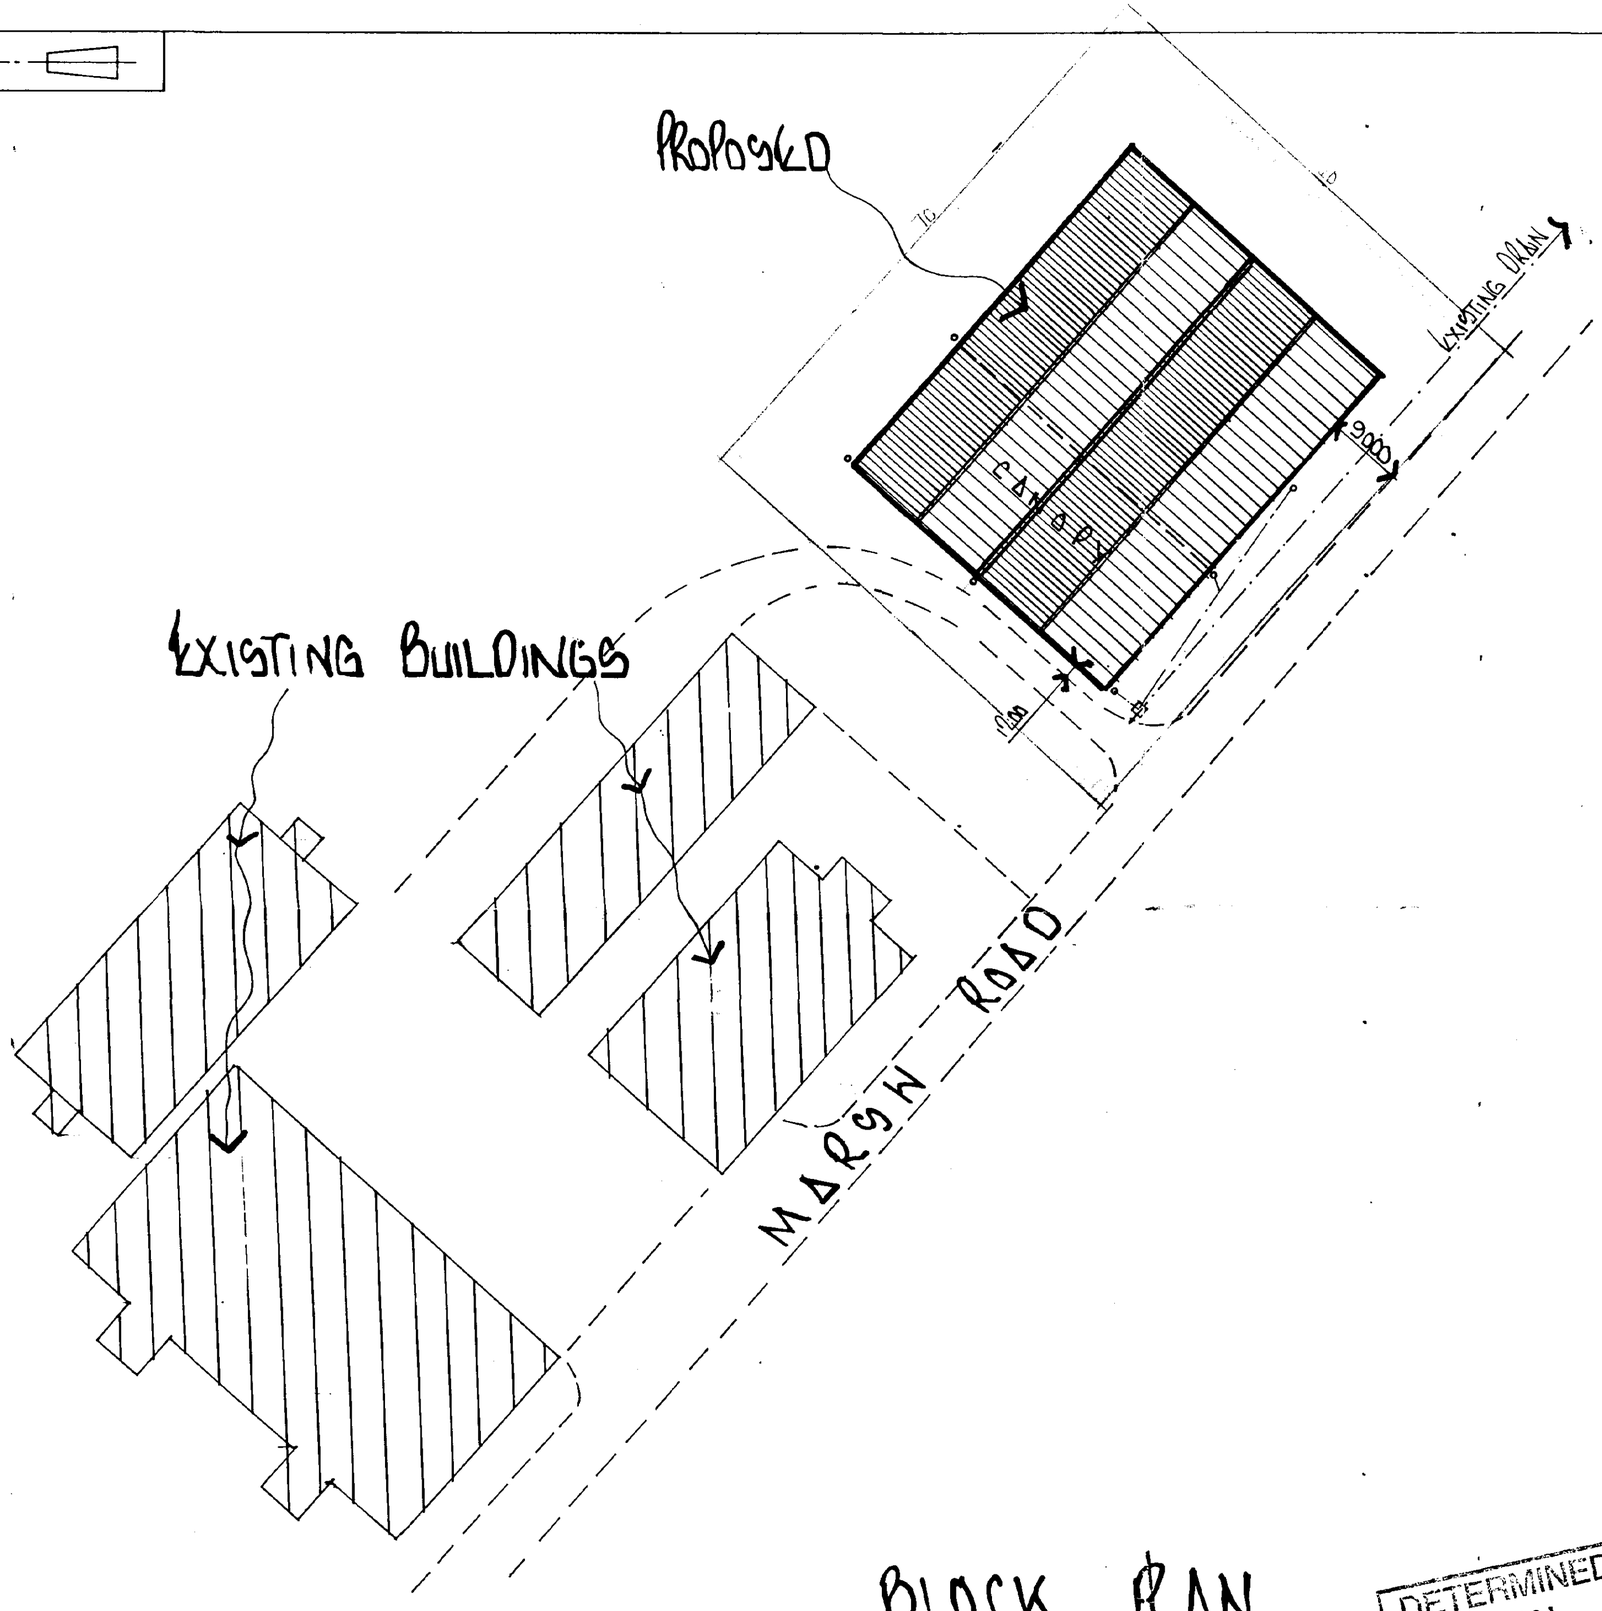


BLOCK PLAN

DETERMINED PLAN

SOUTH HOLLAND DC
HOUSING & PLANNING
02 FEB 1999
Ref: 0091/99

DRAWING NO.

D.A. GREEN & SONS Ltd.
WHAPLODE, SPALDING, LINCS, PE12 6TL.
Tel: HOLBEACH (01406) 370585
Fax: HOLBEACH (01406) 370766

~~GENERAL NOTES~~
~~ALL HOLE SIZES MUST BE NOTED ON THE ACTUAL DETAILS. ALL WELDING TO BE ---- mm FILLET WELD CONT. EXCEPT WHERE NOTED. ALL NOTCHES TO HAVE 10mm RADIUS.~~

REVISIONS	BY	DATE

DRAWING ISSUED TO

~~F.~~	~~W.~~	~~SP.~~	~~A.~~	~~AP.~~	~~T.~~	~~SM.~~	~~CR.~~
~~SC.~~	~~LP~~	~~RC~~	~~CM.~~	~~SO.~~	~~ST.~~	~~B.~~	

~~G/BLAST~~			
~~PAINT~~			
~~REPAINT~~			
SCALE	1/500		
DATE	NW	DATE	28/1/99
CHKD.		DATE	

CLIENT
GEORGE HAY & SONS LTD.


SITE
WRAGG MARSH FARM, WYKEHAM, SPALDING.

DETAILS
BLOCK PLAN


GREEN STRUCTURAL

DRAWING NO. 1797/5

SUMMIT D.O.S. P33559

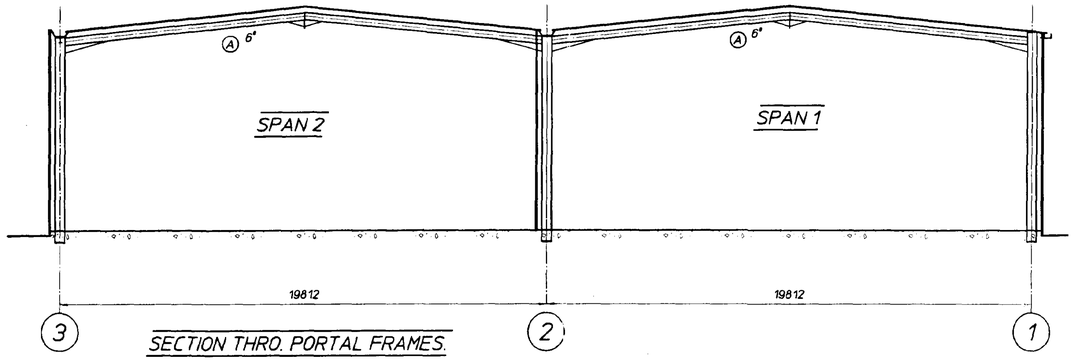


SECTION THRO. PORTAL FRAMES.

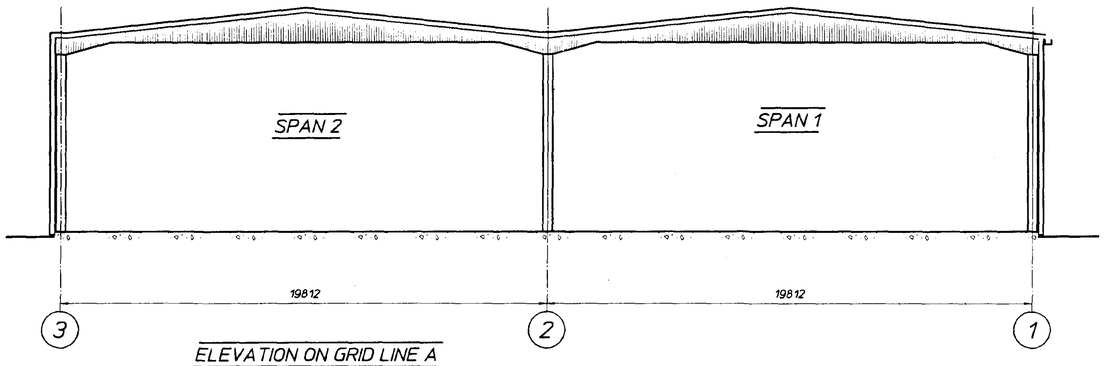


ELEVATION ON GRID LINE A

FRAME OUT & CLAD OVER FOR FUTURE LOUVRES TO MATCH SPAN 1

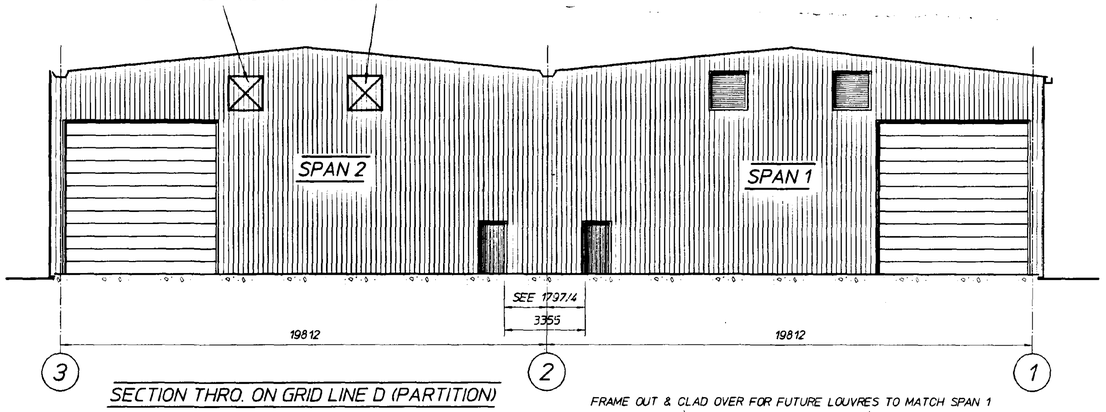

SECTION THRO. ON GRID LINE D (PARTITION)

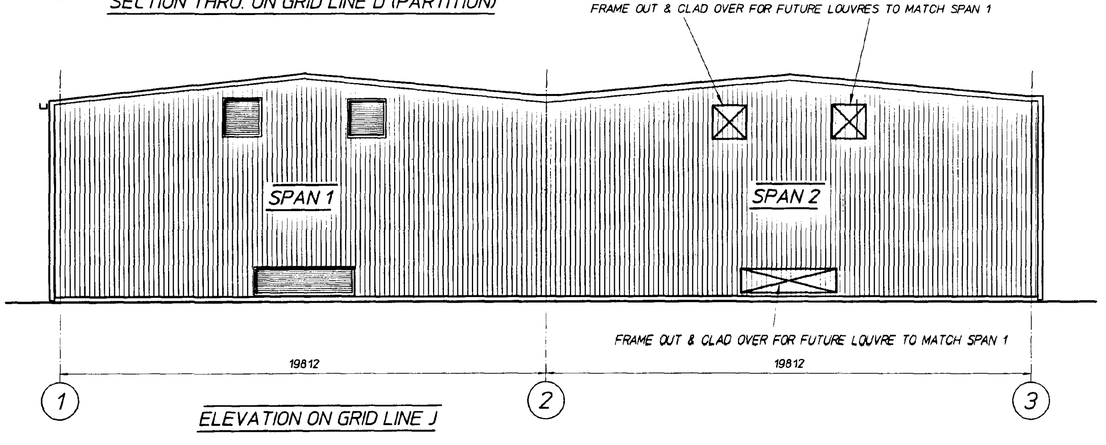

ELEVATION ON GRID LINE J

WARNING

THIS IS NOT A WORKING DRAWING.DESIGN & SPECIFICATION CHECKS MUST BE CARRIED OUT BY THE CLIENT WITH HIS CONTRACTOR BEFORE ANY PART OF THE WORK IS COMMENCED.TO ENSURE THE CLIENTS REQUIREMENTS ARE SATISFIED.

ROOF CLADDING

SINGLE SKIN PLASTIC COATED GALV. STEEL WEATHERING SHEETS 0.7mm THK. COLOUR GOOSEWING GREY BS10A05 WITH ALL LAPS SEALED IN MASTIC,FIXED IN AN OVER PURLIN POSITION AND COMPLETE WITH ALL NECESSARY MATCHING FLASHINGS,FILLERS, & FIXINGS.

RAINWATER GOODS

PRE-GALVANISED STEEL VALLEY GUTTERS TO GRIDS 2 & 3,COMPLETE WITH DOWNPIPES TO FFL.EXTERNAL COLOUR COATED STEEL BOX GUTTER TO GRID 1,COMPLETE WITH COLOUR COATED STEEL DOWNPIPES TO FFL

VERTICAL CLADDING

SINGLE SKIN PLASTIC COATED GALV.STEEL WEATHERING SHEETS 0.55mm THK.COLOUR OLIVE GREEN BS12B27,FIXED IN AN OVER RAIL POSITION & COMPLETE WITH ALL NECESSARY MATCHING FLASHINGS & FIXINGS.

NO ROOFLIGHTS/SIDELIGHTS

DOORS

2NO. 6096WIDE X 6096HIGH SECTIONAL OVERHEAD DOORS COLOUR OLIVE GREEN BS12B27.
2NO. PERSONNEL DOORS

LOUVRES (SPAN 1 ONLY,SPAN 2 FRAME OUT & CLAD OVER FOR FUTURE LOUVRES)

4NO. HIGH LEVEL LOUVRES APPROX.1380mm SQ.
1NO. LOW LEVEL INLET LOUVRE 3900WIDE X 950HIGH — POSITION & SIZE PENDING CONFERMATION FROM WELVENT
ALL LOUVRES COMPLETE WITH FRAMING & FLASHINGS.

D.A.GREEN & SONS LTD.
WHAPLODE, SPALDING,
LINCS, PE12 6TL.
Tel: 01406 370585.
Fax: 01406 370766.

DRG No. 1797/2 A

GENERAL NOTES.

REVISIONS	BY	DATE
A ROOF PITCH REVISED	MJW	9/2/99

SCALE	- 1/125	
DRAWN	- MJW	JAN.1999
CHKD	- MW	9/2/99

PROJECT

GEORGE HAY & SONS LTD.

SITE WRAGG MARSH FARM, WYKEHAM, SPALDING, LINCS.

DETERMINED PLAN

Ref.

DETAILS


PROPOSED GENERAL PURPOSE AGRICULTURAL BUILDING ELEVATIONS & SECTIONS

SOUTH HOLLAND DC HOUSING & PLANNING 16 FEB 1999 Ref: 0091/99


GREEN STRUCTURAL

THIS DRAWING TO BE READ IN CONJUNCTION WITH 1797/1/3/4


DRG No. 1797/2 A

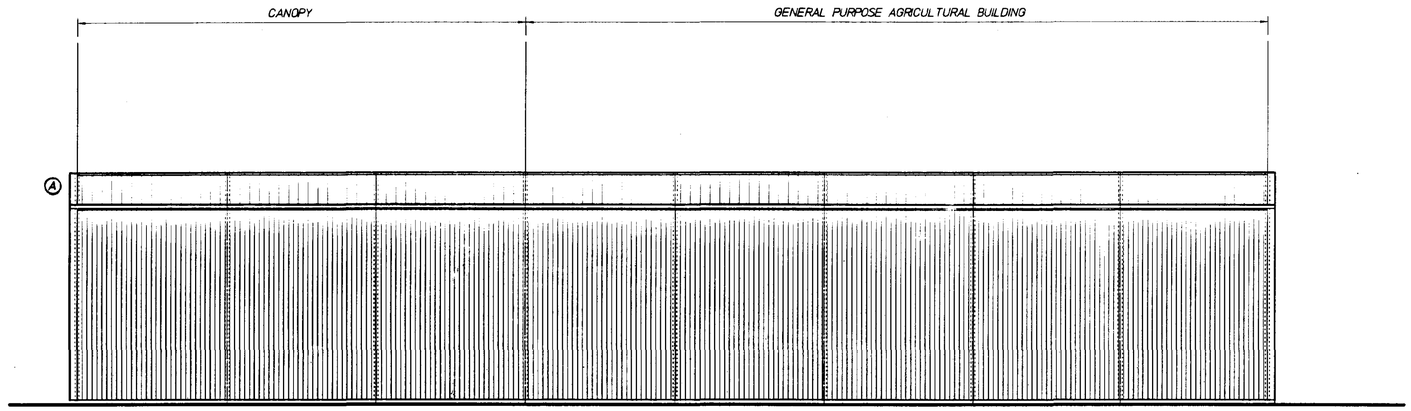

ELEVATION ON GRID LINE 1

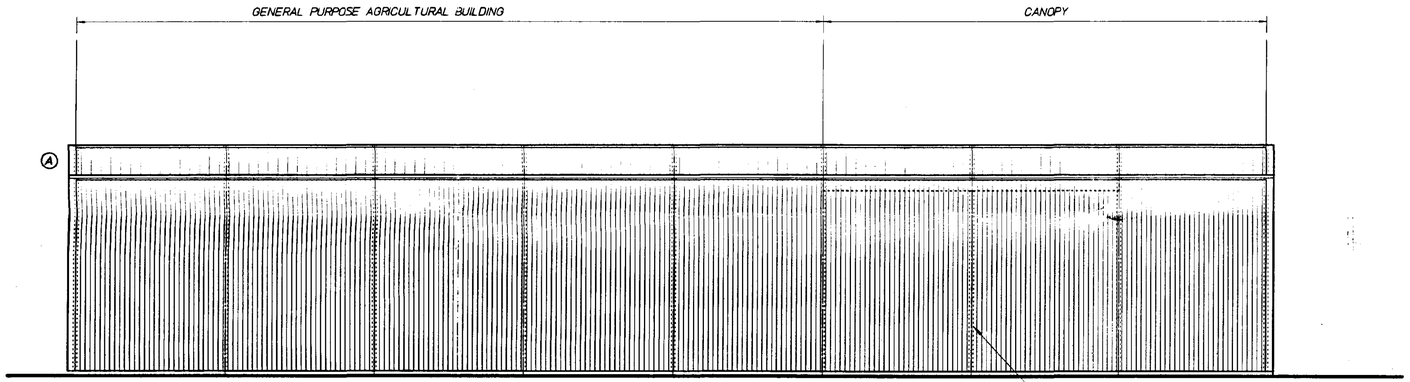

ELEVATION ON GRID LINE 3

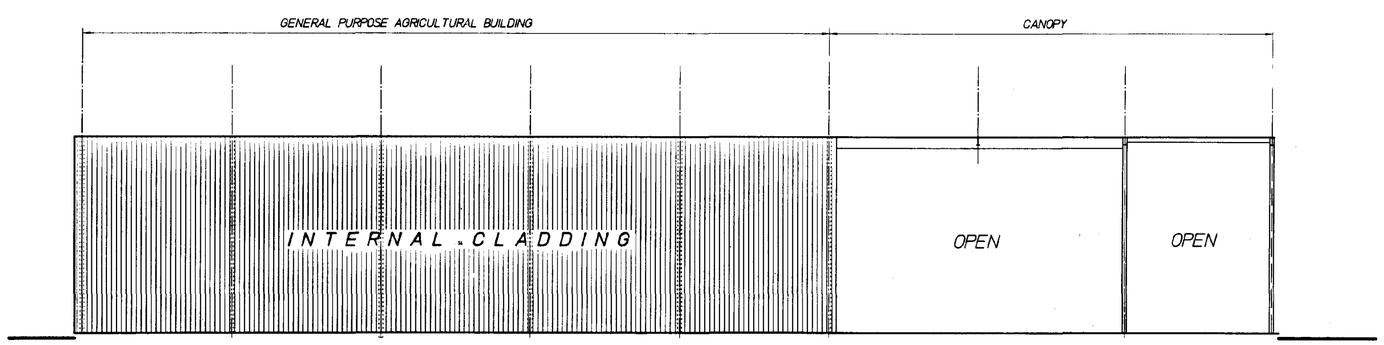

SECTION ON GRID LINE 2

THIS DRAWING TO BE READ IN CONJUNCTION WITH 1797/1/2/4

WARNING

THIS IS NOT A WORKING DRAWING, DESIGN & SPECIFICATION CHECKS MUST BE CARRIED OUT BY THE CLIENT WITH HIS CONTRACTOR BEFORE ANY PART OF THE WORK IS COMMENCED, TO ENSURE THE CLIENTS REQUIREMENTS ARE SATISFIED.

DRG No. 1797/3[A]

D.A.GREEN & SONS LTD.
WHAPLODE, SPALDING,
LINCS, PE12 6TL.
Tel: 01406 370585.
Fax: 01406 370766.

GENERAL NOTES.

REVISIONS	BY	DATE
A ROOF PICH REVISED	MJW	9/2/99

	-
	-
	-
SCALE	- 1/125
DRAWN	- MJW JAN. 1999
CHKD	- -

PROJECT

GEORGE HAY & SONS LTD.

SITE WRAGG MARSH FARM, WYKEHAM, SPALDING, LINCS.

DETAILS


PROPOSED GENERAL PURPOSE AGRICULTURAL BUILDING SIDE ELEVATIONS & SECTION

SOUTH HOLLAND DC
HOUSING & PLANNING
10 FEB 1999
Ref: 0091/99

GREEN
STRUCTURAL

DRG No. 1797/3[A]

THIS ELEVATION DESIGNED FOR FUTURE EXTENTION C/W VALLEY GUTTER & DRILLINGS

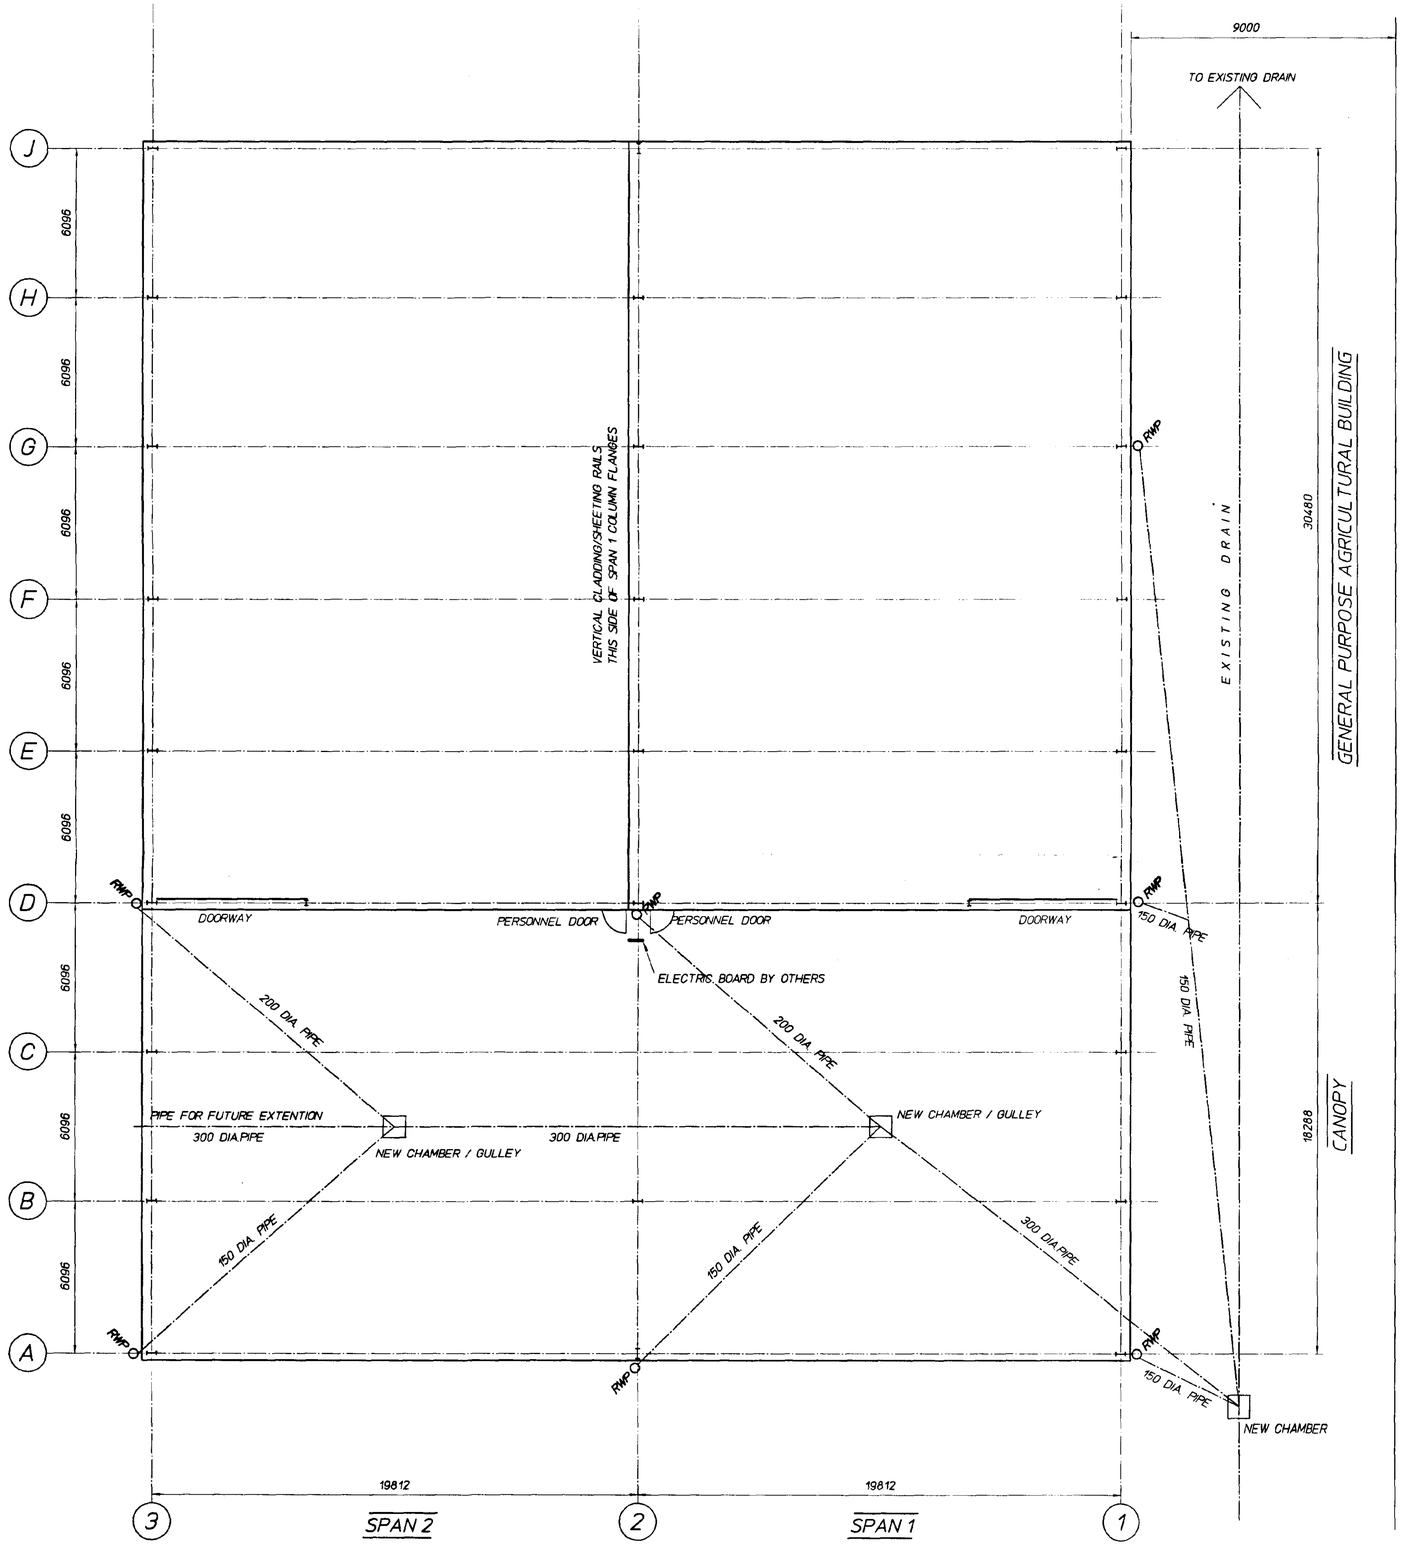

FLOOR PLAN

M A R S H R O A D

THIS DRAWING TO BE READ IN CONJUNCTION WITH 1797/1/2/3

WARNING

THIS IS NOT A WORKING DRAWING.DESIGN & SPECIFICATION CHECKS MUST BE CARRIED OUT BY THE CLIENT WITH HIS CONTRACTOR BEFORE ANY PART OF THE WORK IS COMMENCED,TO ENSURE THE CLIENTS REQUIREMENTS ARE SATISFIED.

DRG No. 1797/4

D.A.GREEN & SONS LTD.
WHAPLODE, SPALDING,
LINCS, PE12 6TL.
Tel: 01406 370585.
Fax: 01406 370766.

GENERAL NOTES.

~~ALL WELDS 6mm CONT. FILLET WELD UNO.~~

~~ALL NOTCHES TO HAVE 10mm RADIUS.~~

~~ALL BEAMS INDICATED TOP MARK TOP.~~

REVISIONS	BY	DATE
-	-	-

DRAWING ISSUED TO

~~F~~	~~W~~	~~SP~~	~~A~~	~~AP~~	~~T~~	~~SM~~	~~ER~~
~~SC~~	~~LP~~	~~RC~~	~~CM~~	~~SO~~	~~ST~~	~~B~~	

S/BLAST	-	
PAINT	-	
REPAINT	-	
SCALE	- 1/125	
DRAWN	- MJW	JAN 1999
CHKD	- MN	

PROJECT

GEORGE HAY & SONS LTD.

SITE

WRAGG MARSH FARM,
WYKEHAM,
SPALDING,
LINCS.

SOUTH HOLLAND DC
HOUSING & PLANNING
02 FEB 1999
Ref: 0091/99


PLAN

DETAILS

PROPOSED GENERAL PURPOSE AGRICULTURAL BUILDING
FLOOR PLAN

GREEN
STRUCTURAL

DRG No. 1797/4

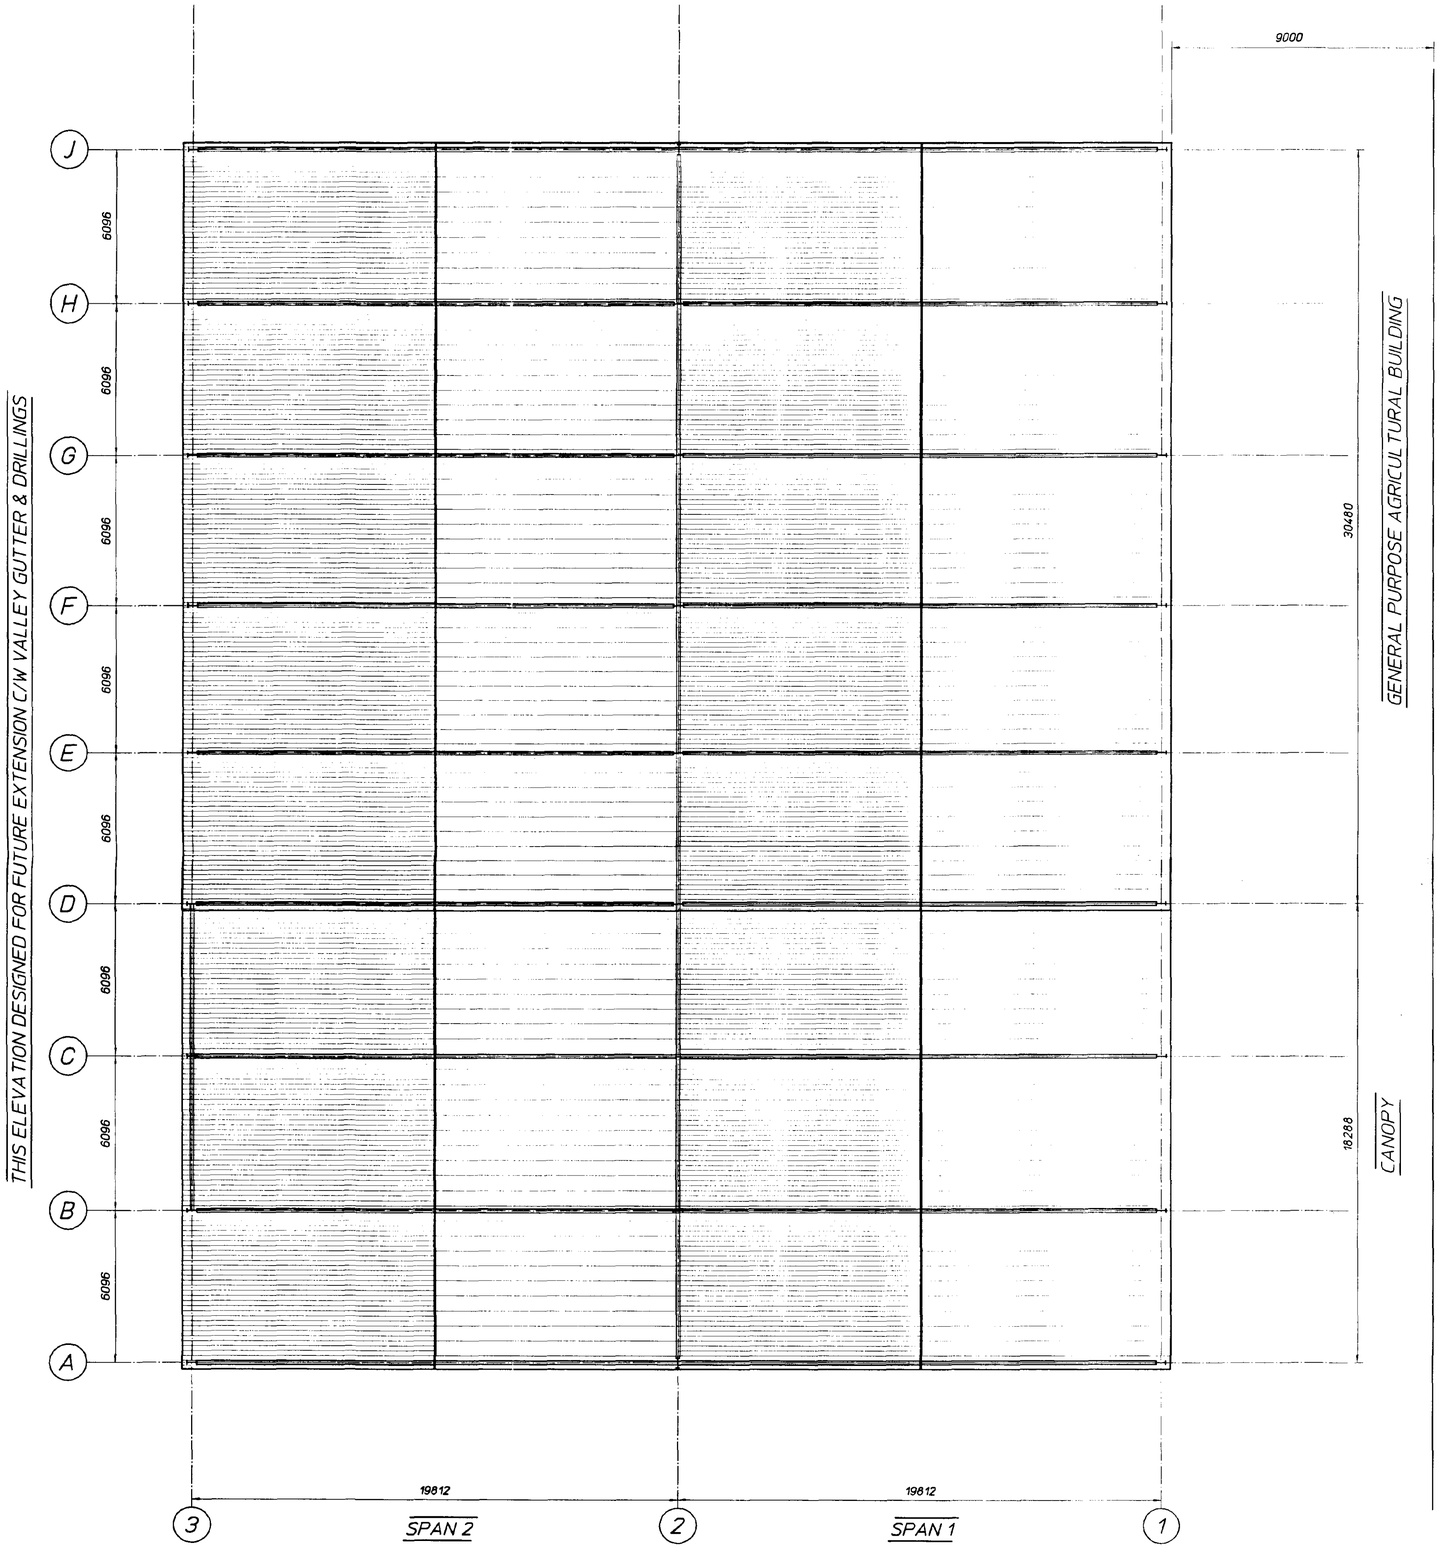

ROOF PLAN

THIS DRAWING TO BE READ IN CONJUNCTION WITH 1797/2/3/4

WARNING

THIS IS NOT A WORKING DRAWING, DESIGN & SPECIFICATION CHECKS MUST BE CARRIED OUT BY THE CLIENT WITH HIS CONTRACTOR BEFORE ANY PART OF THE WORK IS COMMENCED, TO ENSURE THE CLIENTS REQUIREMENTS ARE SATISFIED.

SOUTH HOLLAND DC
HOUSING & PLANNING
02 FEB 1999
Ref: 0091/99

DRG No. 1797/1

D.A.GREEN & SONS LTD.
WHAPLODE, SPALDING,
LINCS, PE12 6TL.
Tel: 01406 370585.
Fax: 01406 370766.

GENERAL NOTES.

~~ALL WELDS 6mm CONT. FILLET WELD UNO.~~

~~ALL NOTCHES TO HAVE 10mm RADIUS.~~

~~ALL BEAMS INDICATED TOP MARK TOP.~~

REVISIONS	BY	DATE
-	-	-

DRAWING ISSUED TO

~~F~~	~~W~~	~~SP~~	~~A~~	~~AP~~	~~T~~	~~SM~~	~~CR~~
~~SC~~	~~LP~~	~~RC~~	~~CM~~	~~SO~~	~~ST~~	~~B~~	

S/BLAST	-	
PAINT	-	
REPAINT	-	
SCALE	- 1/125	
DRAWN	- MJW	JAN 1999
CHKD	- IRJ	[illegible]

PROJECT

GEORGE HAY & SONS LTD.

SITE

WRAGG MARSH FARM,
WYKEHAM,
SPALDING,
LINCS.

DETERMINED PLAN

DETAILS

PROPOSED GENERAL PURPOSE AGRICULTURAL BUILDING
ROOF PLAN

GREEN
STRUCTURAL

DRG No. 1797/1