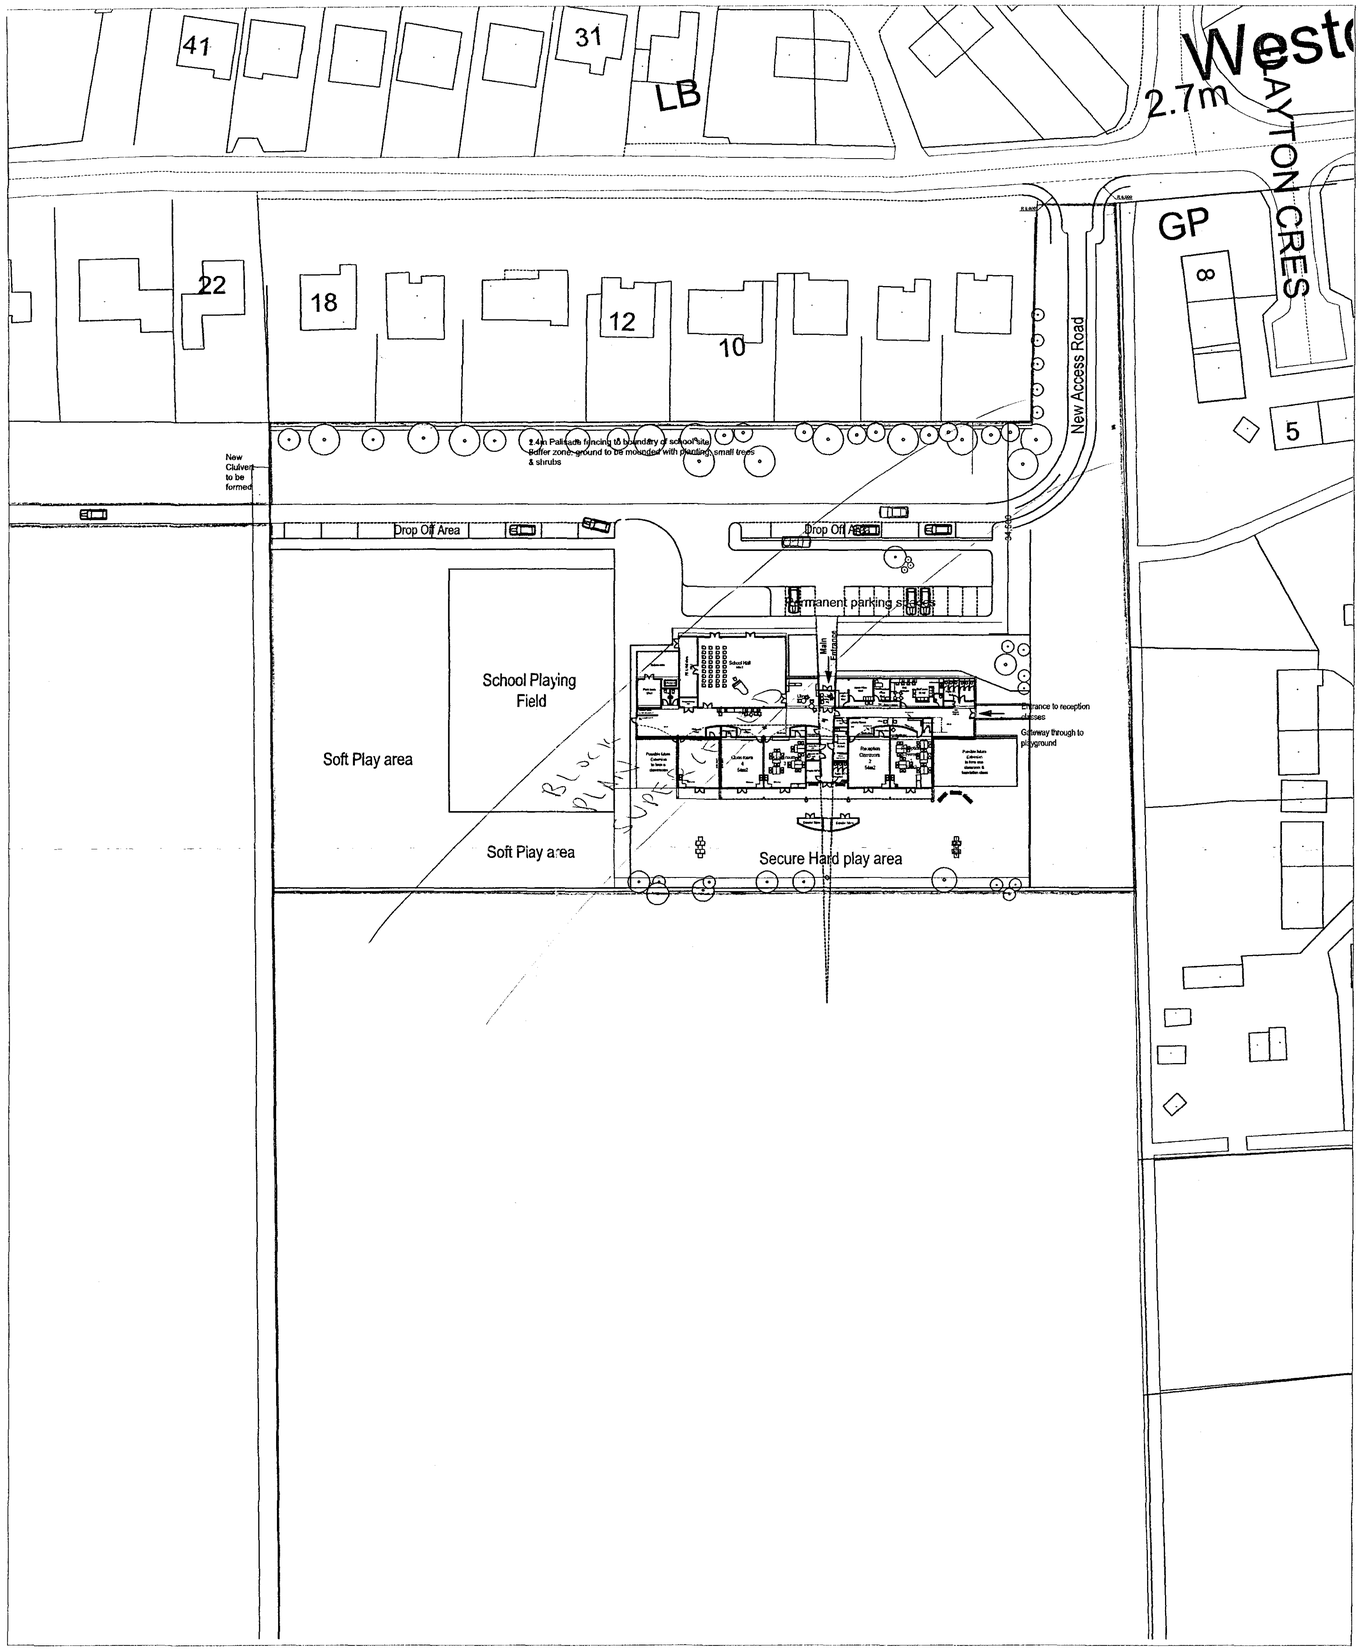

SITE PLAN - 1:500

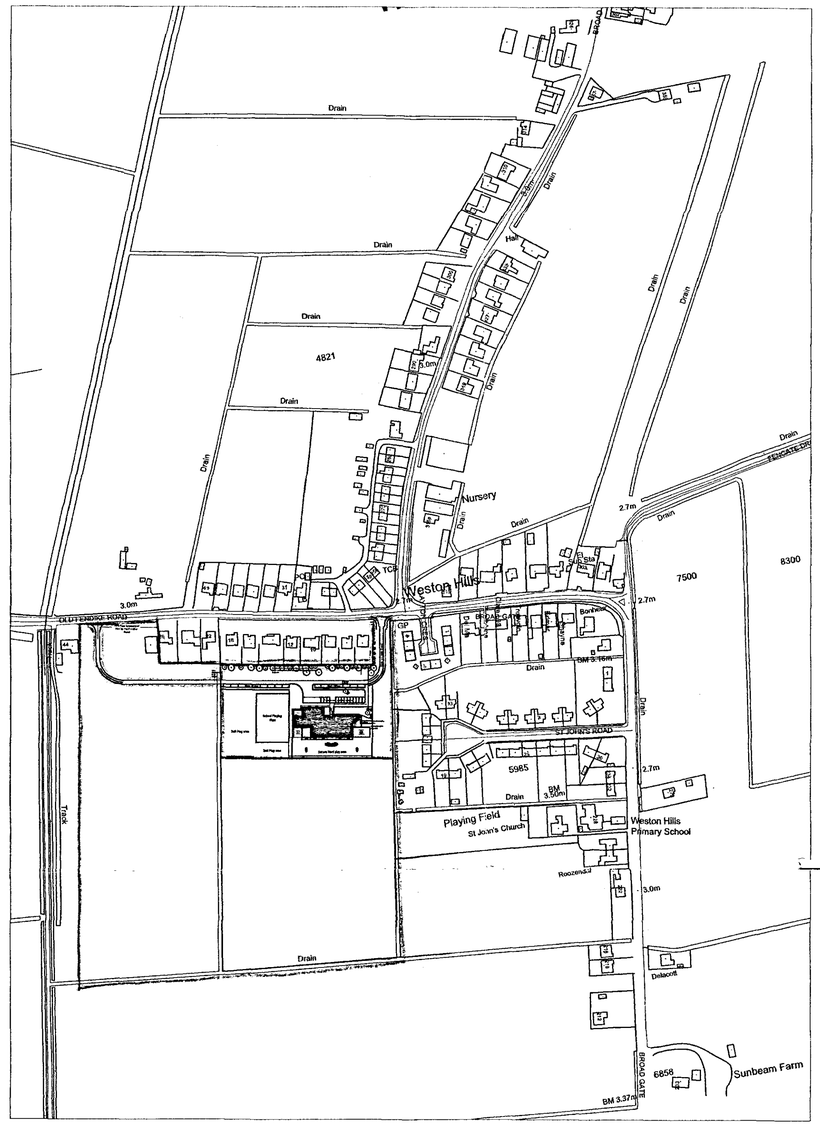

SITE LOCATION PLAN - 1:2500

All Dimensions and Levels to be verified on site.
Only Figured Dimensions to be used.
Do not scale this drawing.
Any discrepancies to be notified to the originator of this drawing immediately.
If in doubt, ask.
Copyright is reserved by them and the drawing is issued on the condition that it is not copied, reproduced, retained, or disclosed to any unauthorised person, either wholly or in part without consent.

N

Highways & Planning Directorate
26 JAN 2004
Planning & Conservation

Planning & Conservation
28 JAN 2004
Ref 0103/04

DETERMINED
PLAN

Rev.	Date	Description	By	Chk'd

Hyder Business Services
Mill House
Brayford Wharf North
Lincoln, LN1 1YT

Tel: 01522 836836
Fax: 01522 516050
Web: www.hbs.uk.com

Client
LCC & Weston Hills Primary School

Project
New primary school

Drawing Title
School site

Drawn By	Checked By
HKB	

Scale	Date
1:500 and 1:2500	21st January 2004

Project No.	Drawing No.	Revision
DC/573/0003 PLANNING	01	A