

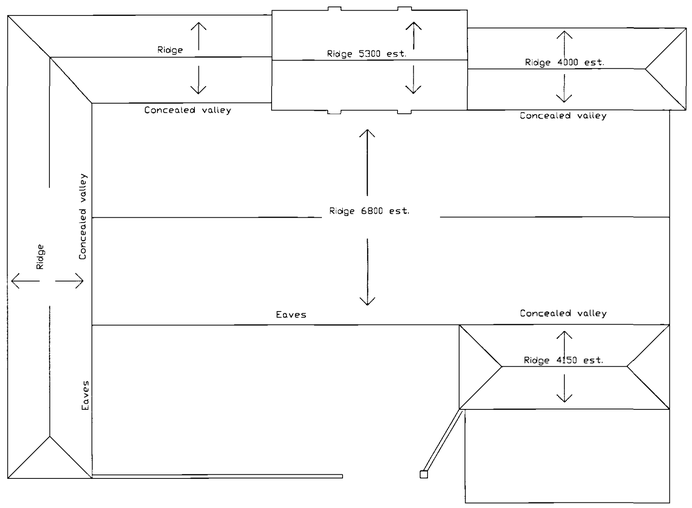



ROOF PLAN - EXISTING

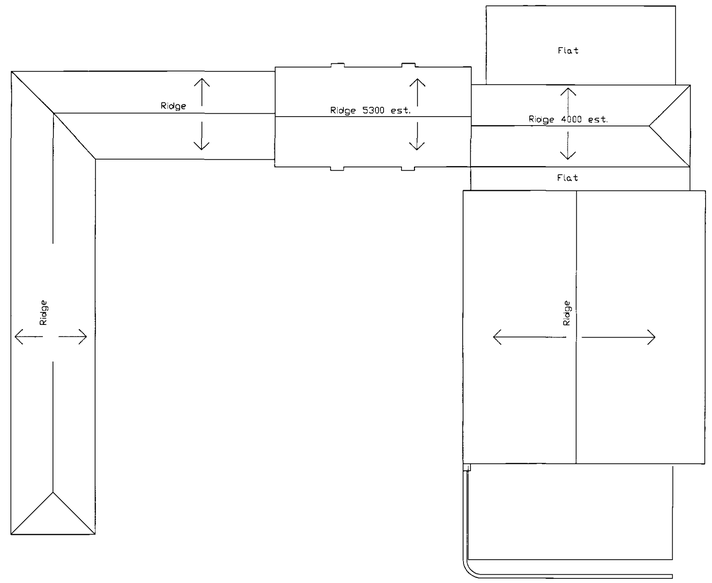

ROOF PLAN - PROPOSED

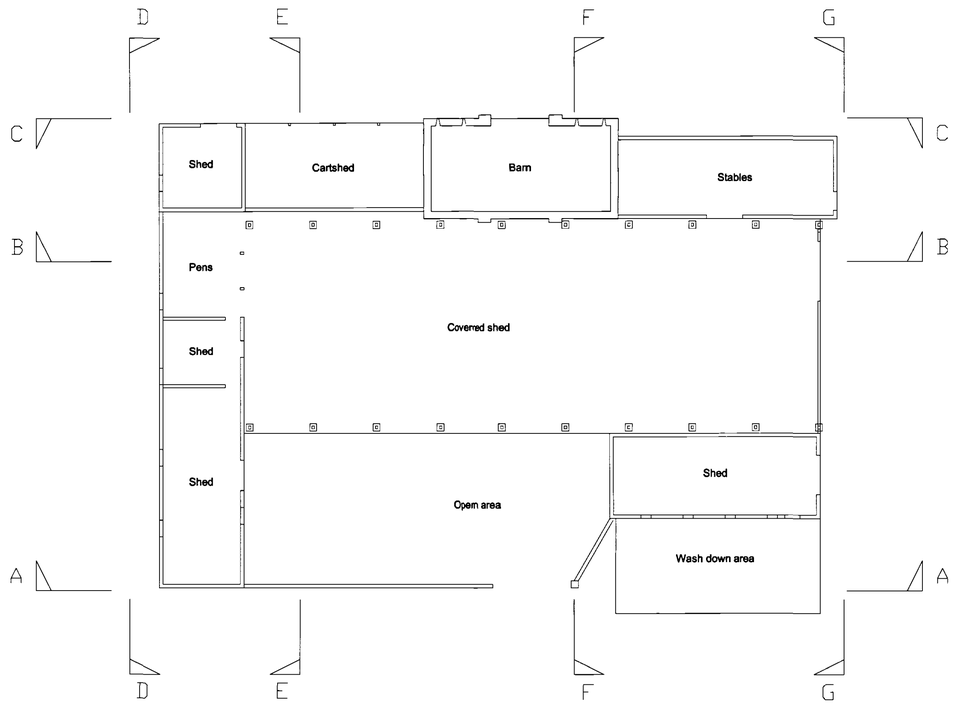

GROUND FLOOR PLAN - EXISTING

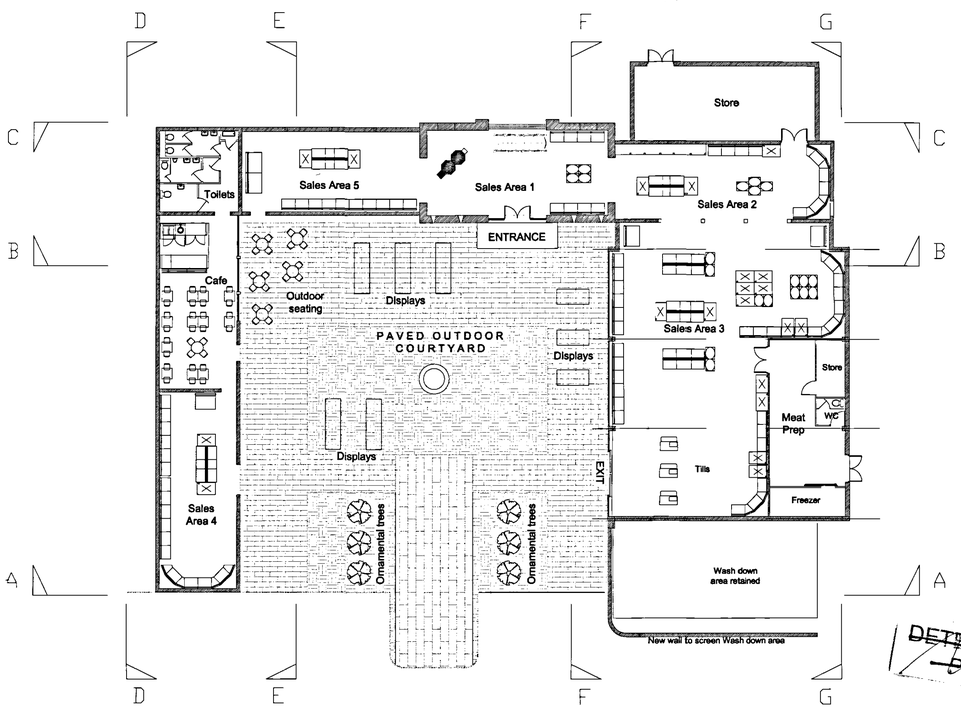

GR0UND FLOOR PLAN - PROPOSED

SHDC
Planning & Development
29 JAN 2008
Ref: 0118/08

DETERMINED PLAN

Rev No. Date Checked

Project
Proposed Farm Shop
Wimberley Hall Farm, Stonegate
Weston, Spalding

Drawing
Plans –
Existing and Proposed

Scale 1:200@A1 Date 11/01/08 Drawn FM
Drawing No. AK0008 Revision

Fausto Montecalvo BA (Hons) Dip Arch RIBA
- Chartered Architect -
59 Church Street, Warmington, Peterborough. PE8 6TE
Tel. 07795 265291

PRELIMINARY