
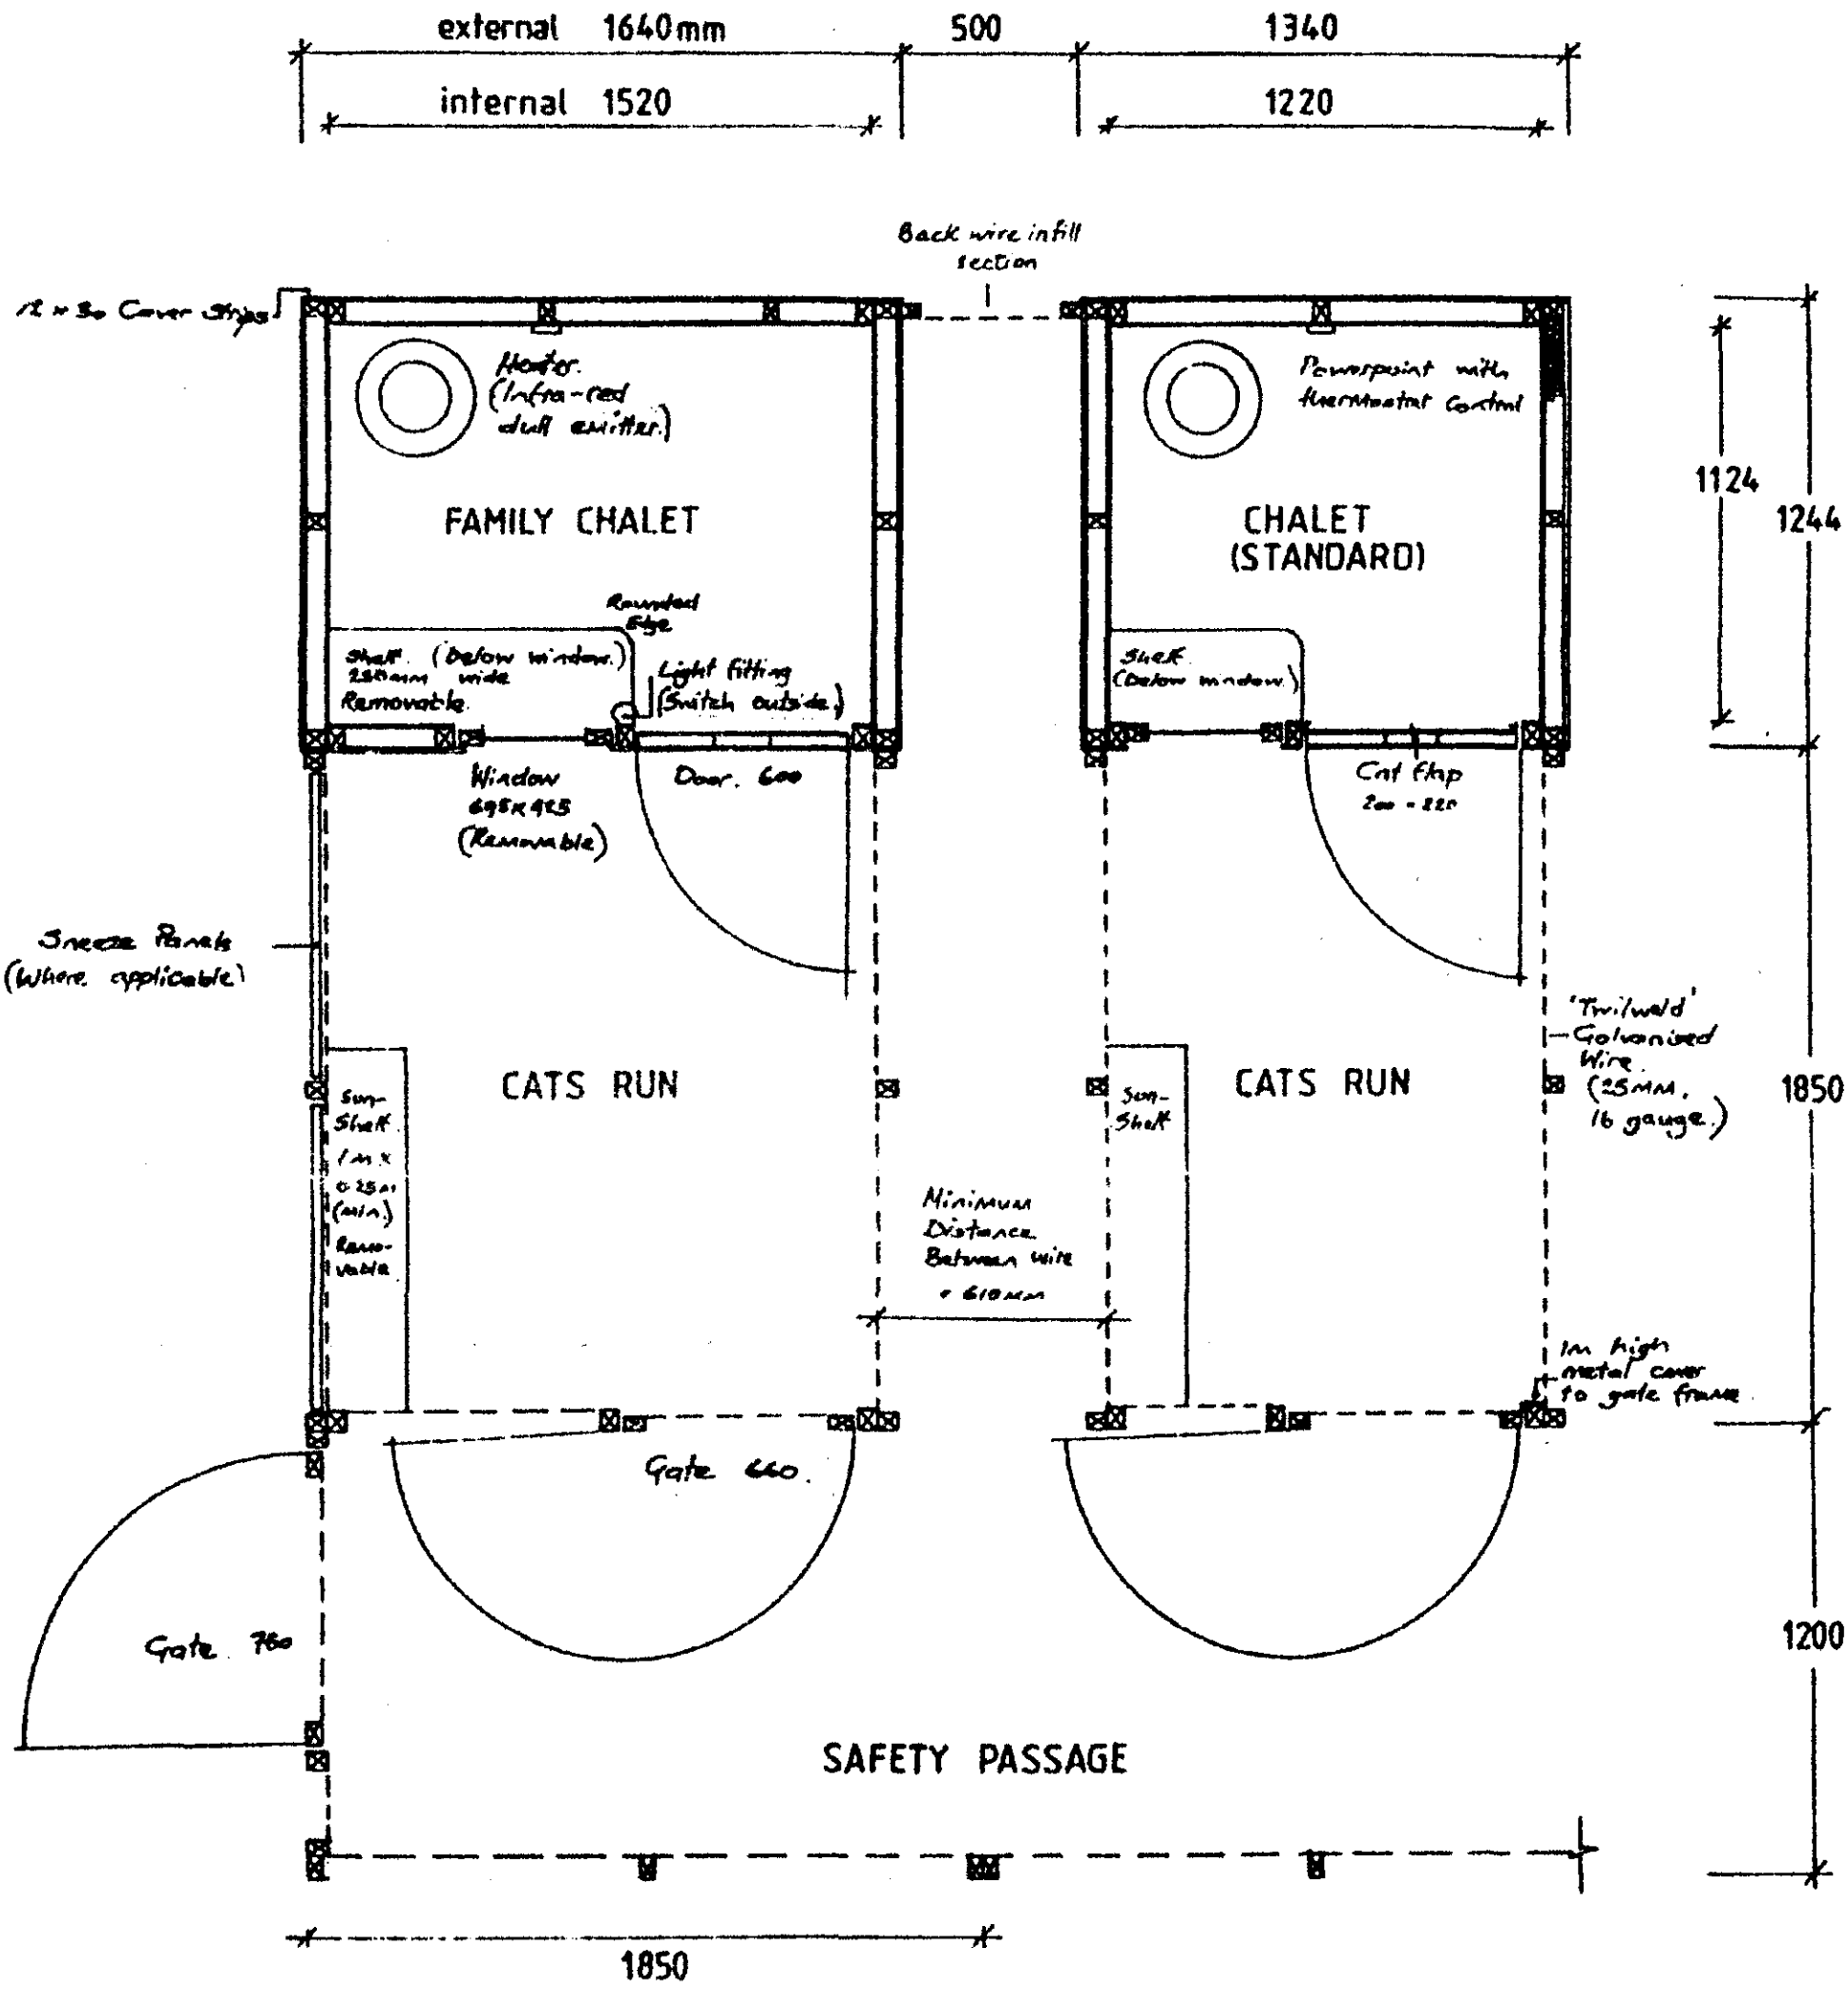


FLOOR PLAN - SCALE 1:20

SOUTH HOLLAND DC
HOUSING & PLANNING
15 FEB 1999
Ref: 0131/99

DETAILED PLAN

Copyright - F.A.B. 1993.

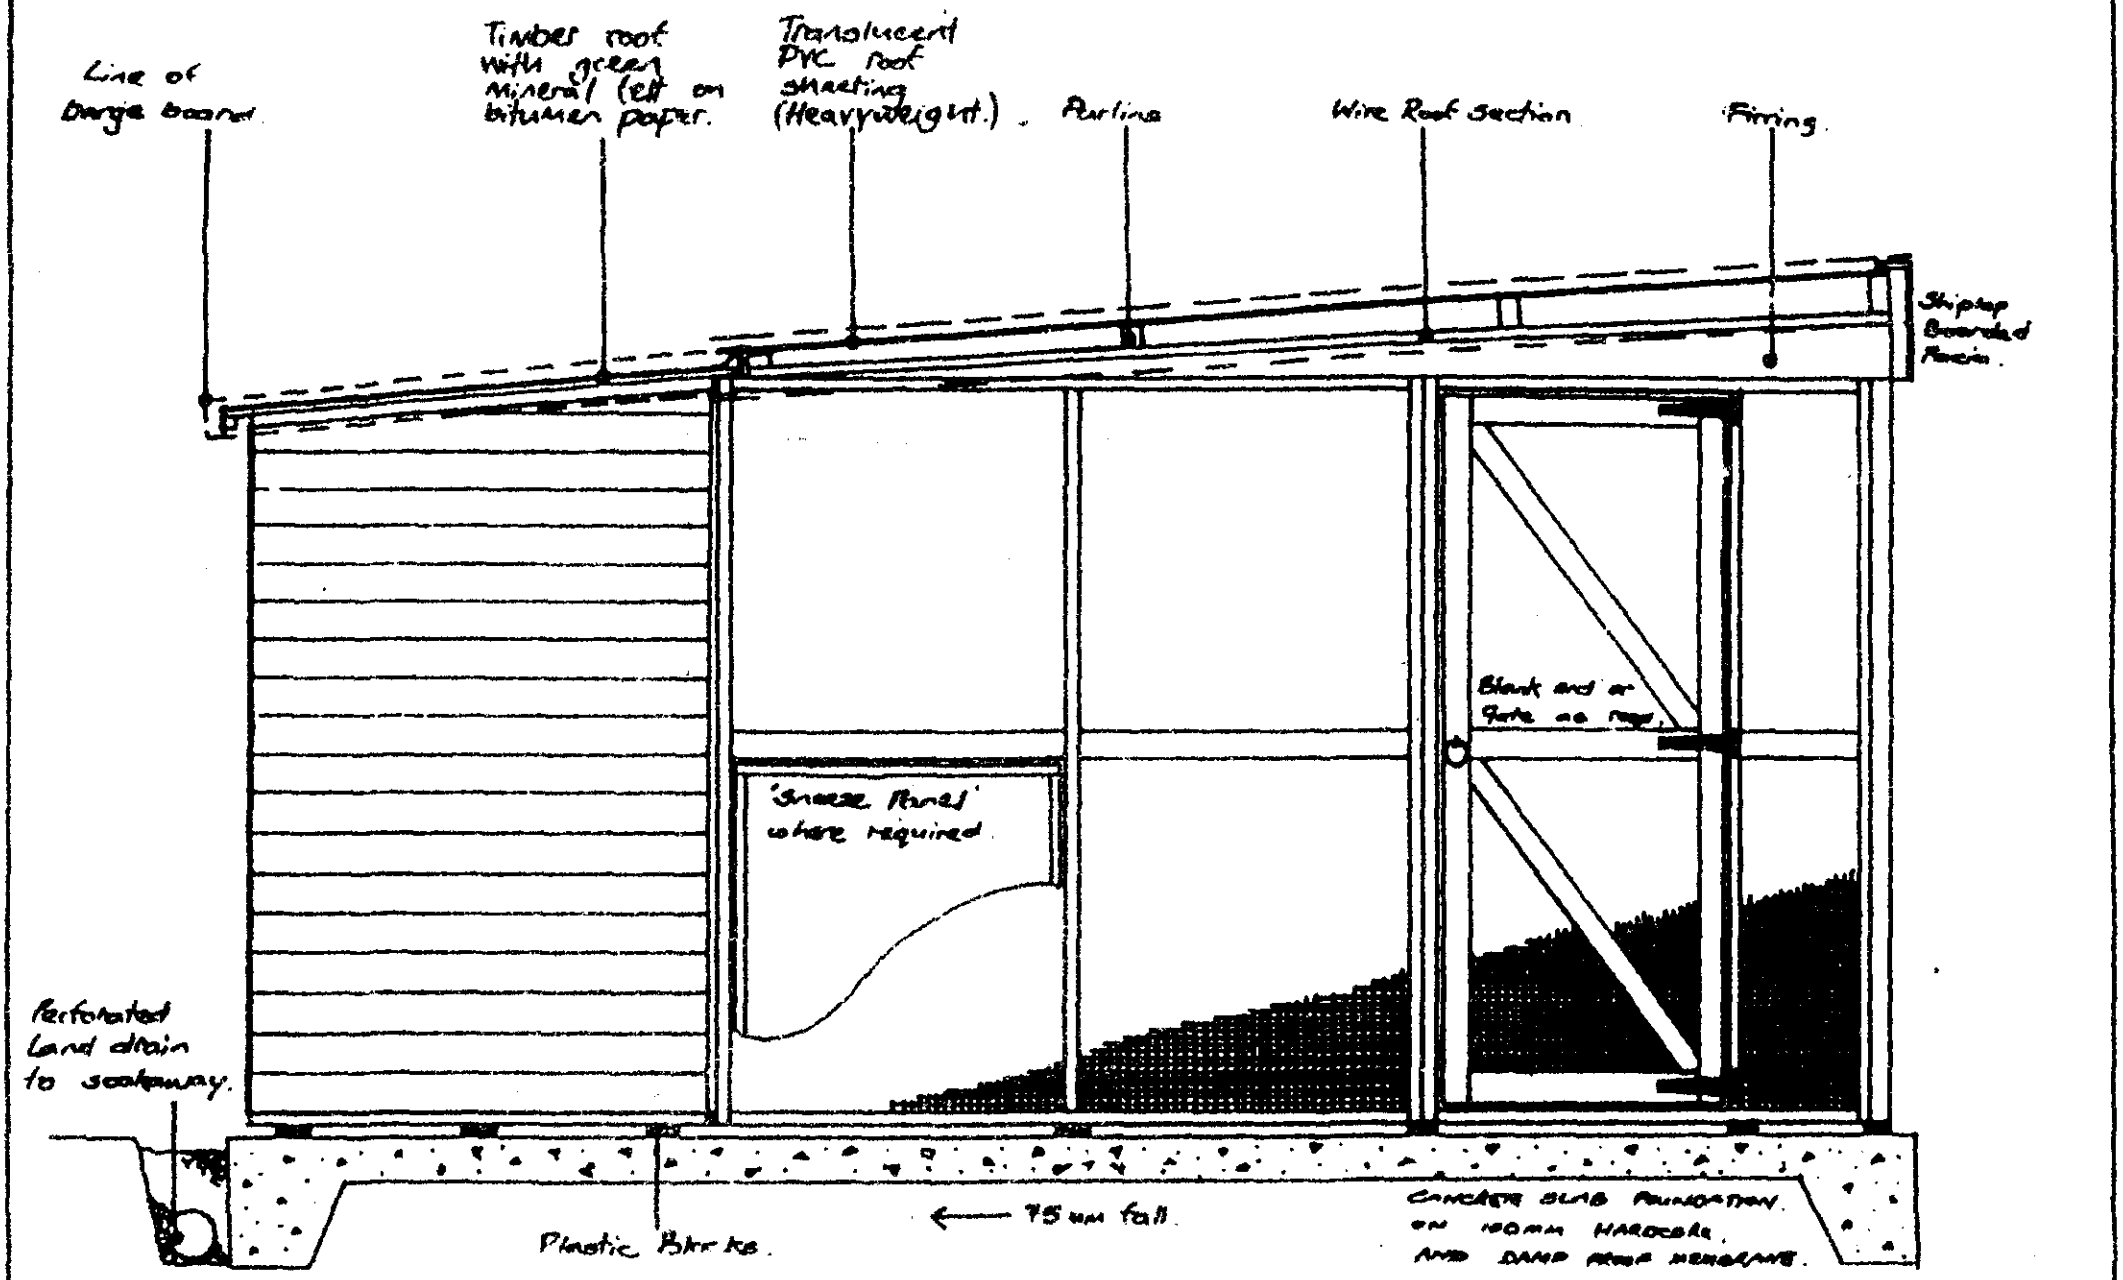

SIDE ELEVATION - SCALE 1:20

SOUTH HOLLAND DC
HOUSING & PLANNING
15 FEB 1999
Ref: 0131/99

FRONTAL ELEVATION (Wire sections omitted.) - SCALE 1:20