


Contractor to check all Dimensions on site prior to ordering materials / commencing work.Do Not Scale from this Drawing - If in doubt then please ask

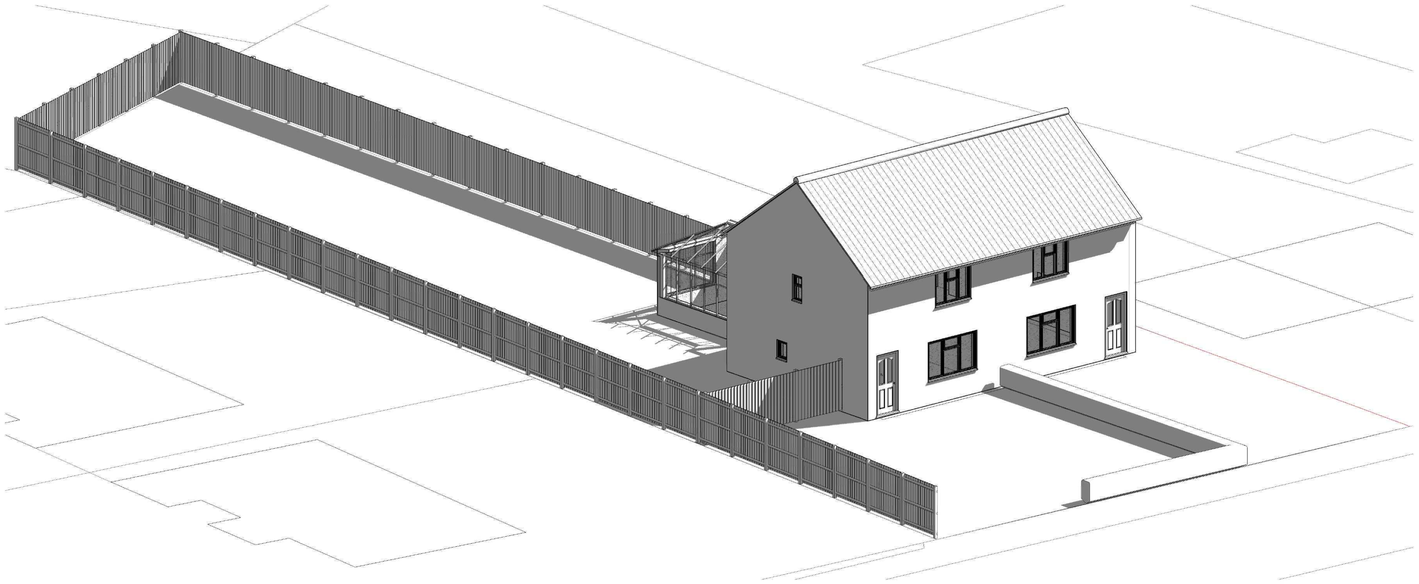


3 Front Aerial View

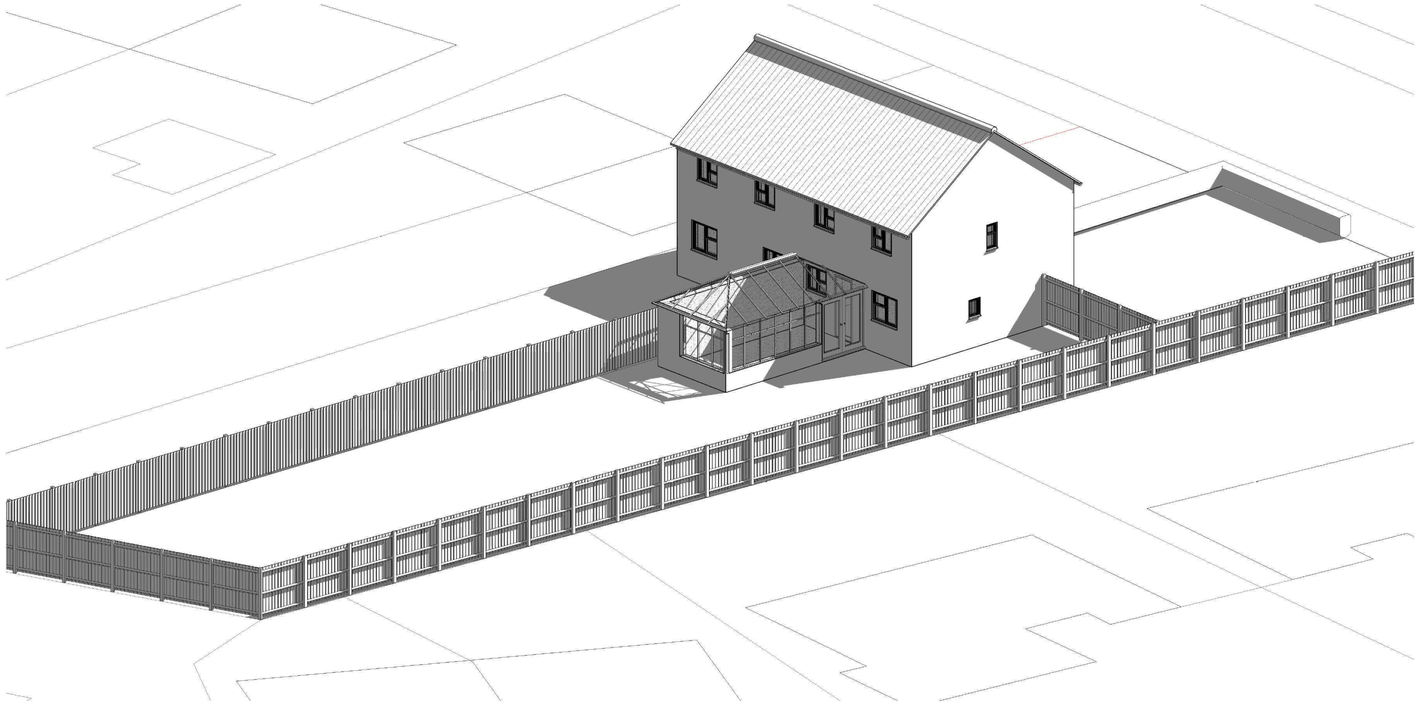

4 Rear Aerial View

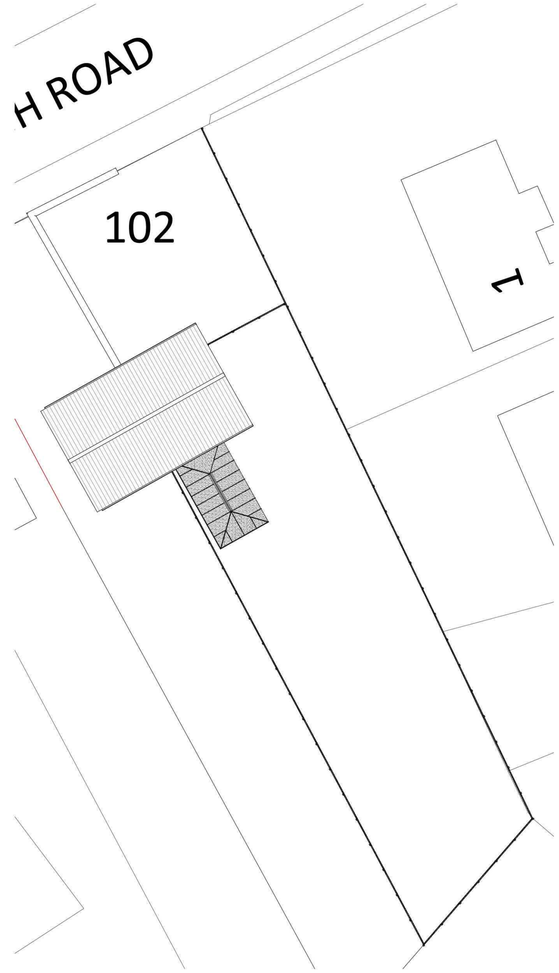

1 Site Block Plan
1 : 200

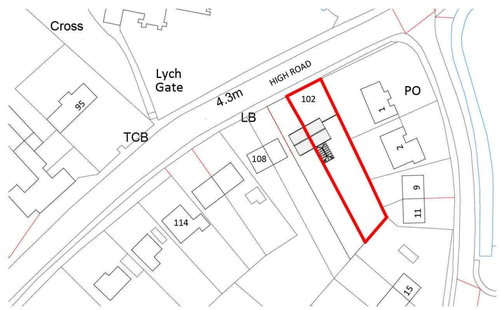

2 Site Location Plan
1 : 1000

GENERAL CONDITIONS
Contractors are responsible for checking all dimensions on site when work commences and before ordering any materials.Any discrepancies should be brought to the attention of the Client for remedial action before commencing further.
All materials not specified to be of a standard suitable for the work proposed and be fit for purpose.All work to be in accordance with good building practise and all necessary BS codes for Workmanship on Building Sites.

Revisions

Client: **Mr S Neal**

Site: **Two Storey Side Extension**

Drg Title: **Existing Site PLans**

remway Design Ltd
"Treetops", The Raceground,
Spalding
P E 1 1 3 A P
Tel : 01775 768 921
e-mail: jason@remwaydesign.co.uk

	Contract No	Drg No	Revision:
a1	2095	001	

Due to areas of the structure being covered, unexposed or otherwise inaccessible the notes / specifications of existing materials are subject to confirmation of site when it is feasible to expose the relevant areas of construction