

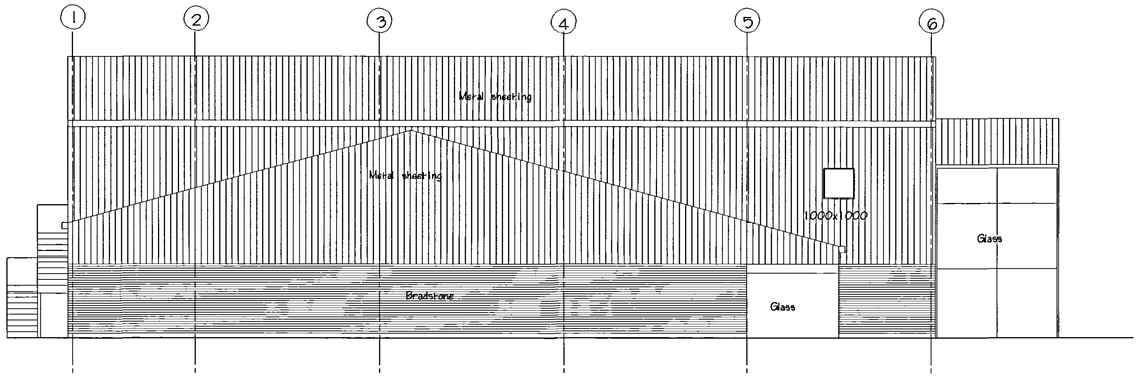



NORTH ELEVATION

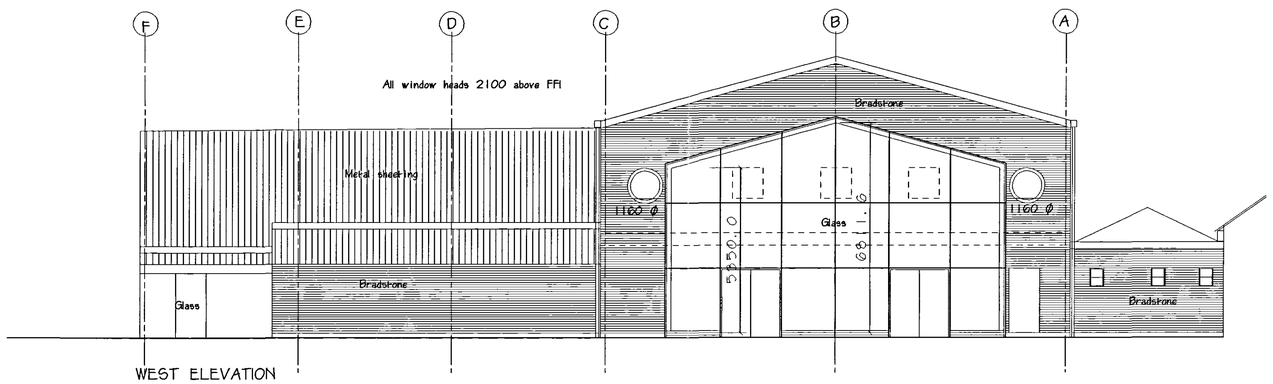


WEST ELEVATION

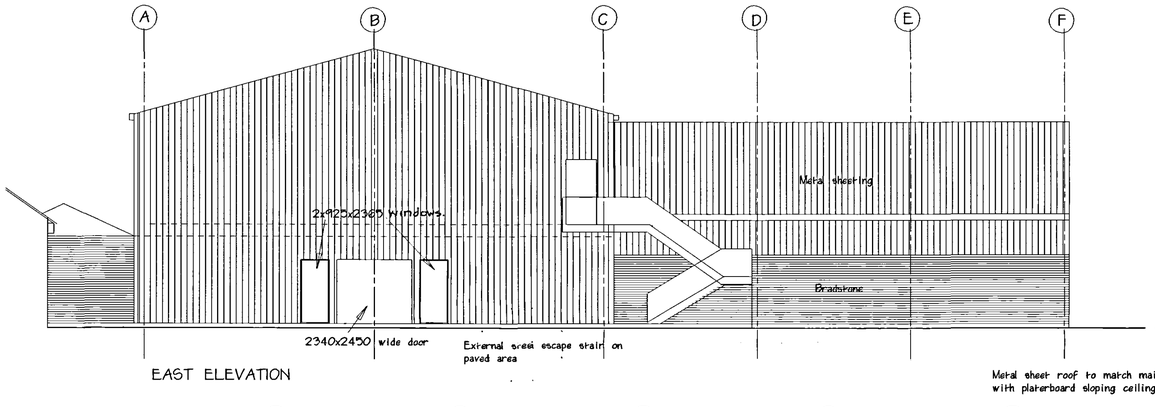

EAST ELEVATION

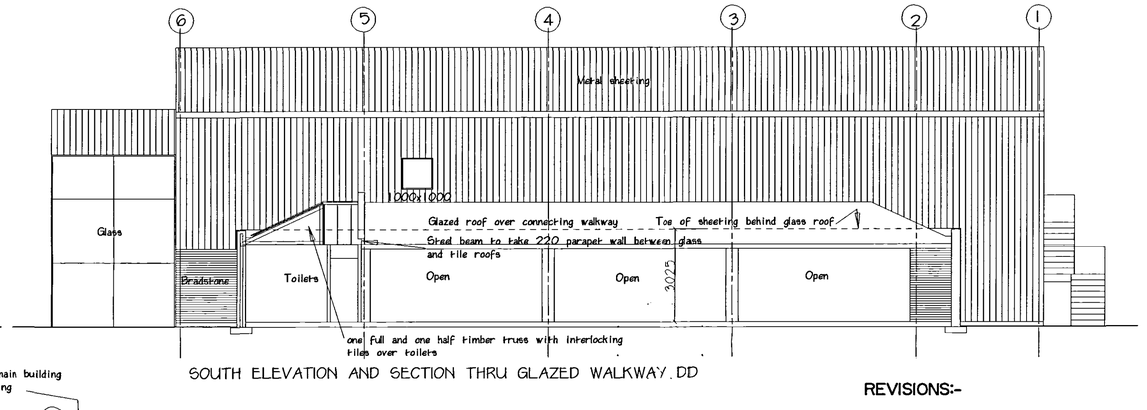

SOUTH ELEVATION AND SECTION THRU GLAZED WALKWAY. DD

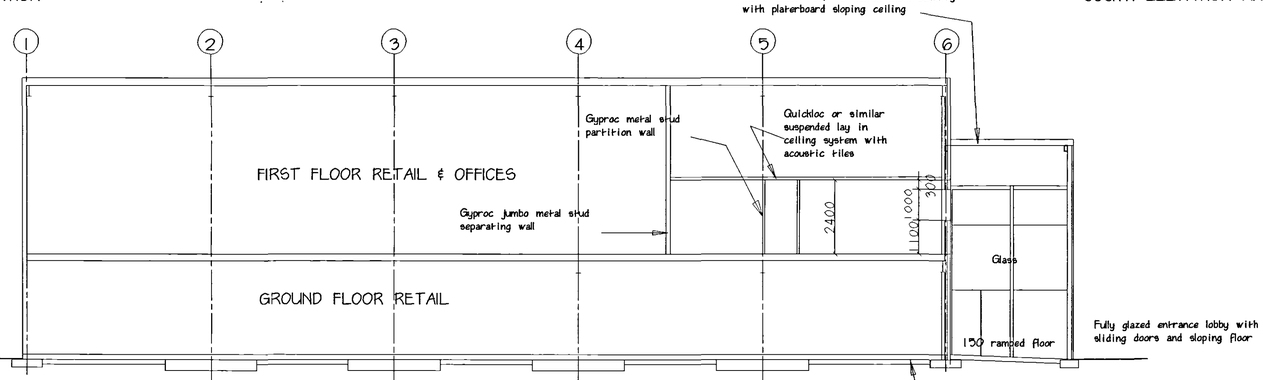


SECTION CC

Foundations;

Foundations to 2400mm high perimeter walls to be 1000x250 reinforced concrete to a of depth of 1000mm or as instructed by the Consulting Engineer

Foundations to main steel structure to be subject to ground investigation by specialist contractor and/or Consulting Engineer.

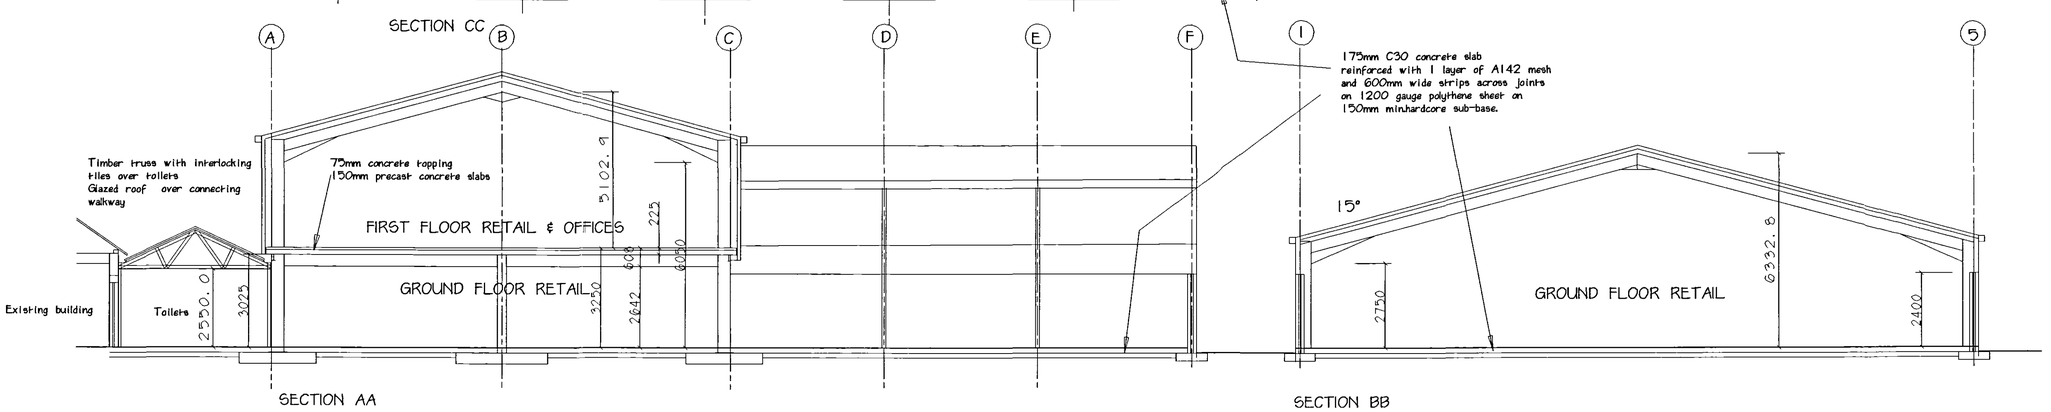

SECTION AA

SECTION BB

REVISIONS:-

A 06;02;04 Details of covered way and sheeting amended

B 19;05;04 Fork lift doors omitted

C 19;07;04 General update

D 03;08;04 Sheeting to ground level grid line A to C and part 1 to 2

E 18;08;04 Escape stair mirrored 180°

F 19;08;04 Repositioned exit door Grid 1/B

G 10;09;04 GF windows added about grid 1/B and 1st Fl, A/4 to 5

SWDC
Planning & Development
24 SEP 2004
Ref: 0192b4

PLAN
: A1

M. PARKER
& SONS LIMITED

BUILDERS & CONTRACTORS

ST. JOHNS RD SPALDING LINCS PE11 1JX
FAX 01775 762171 TEL 01775 724777

PROPOSED RETAIL/DISPLAY BUILDING
BAYTREE NURSERIES GARDEN CENTRE
WESTON, SPALDING.

ELEVATIONS AND SECTIONS

SCALES 1:100,1:50
DRG. NO. BNW02 Rev G **DATE**