

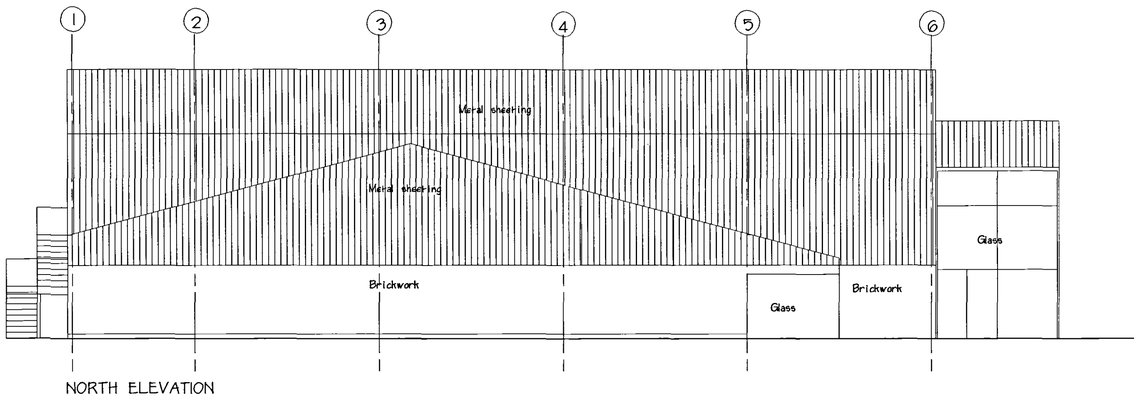



NORTH ELEVATION

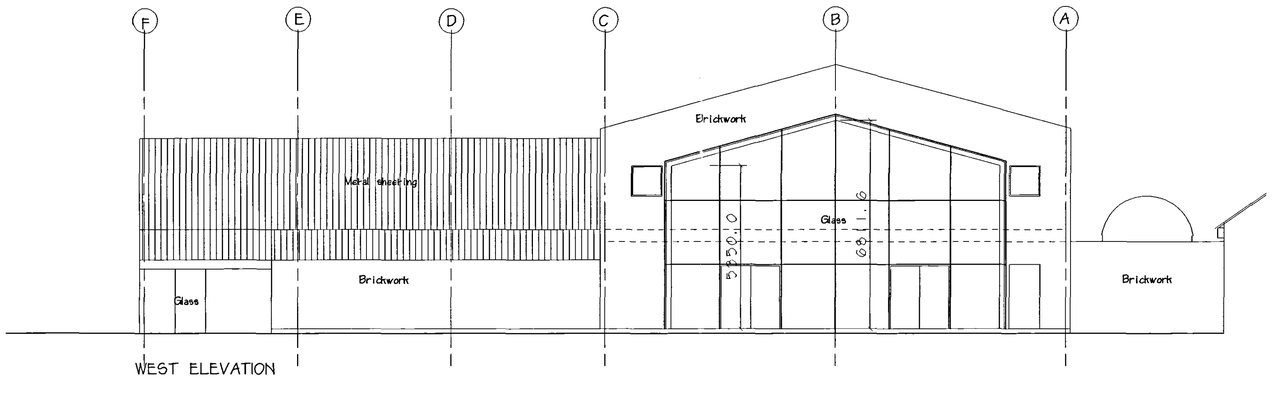


WEST ELEVATION

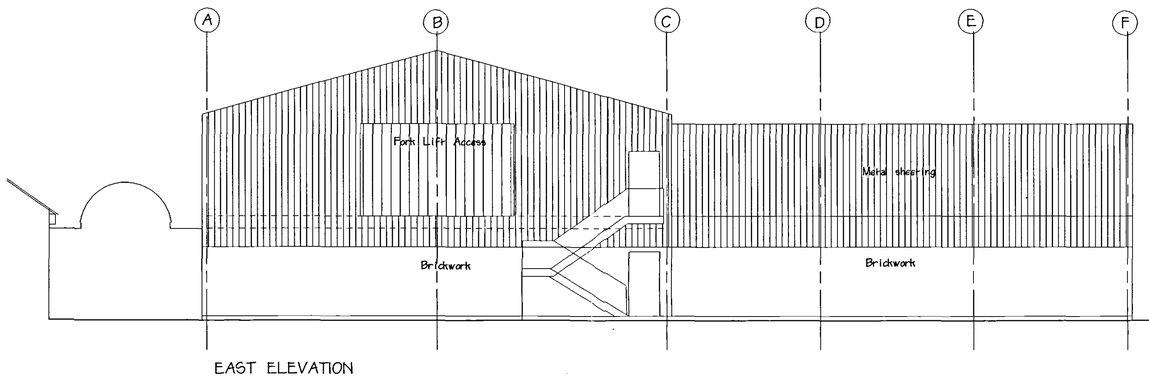

EAST ELEVATION

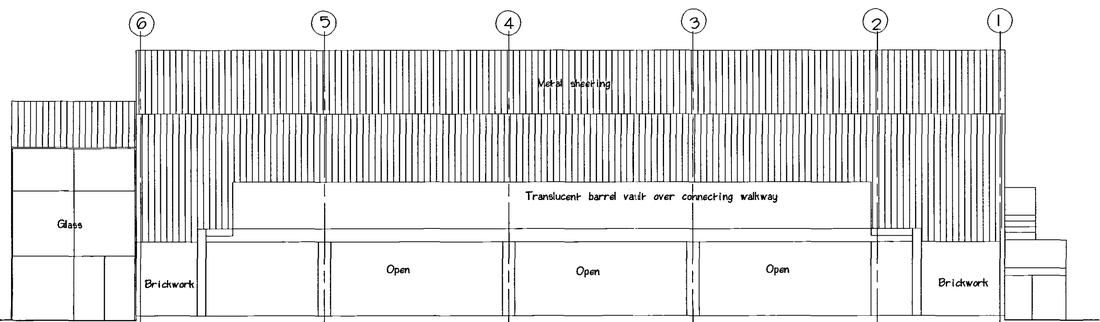

SOUTH ELEVATION

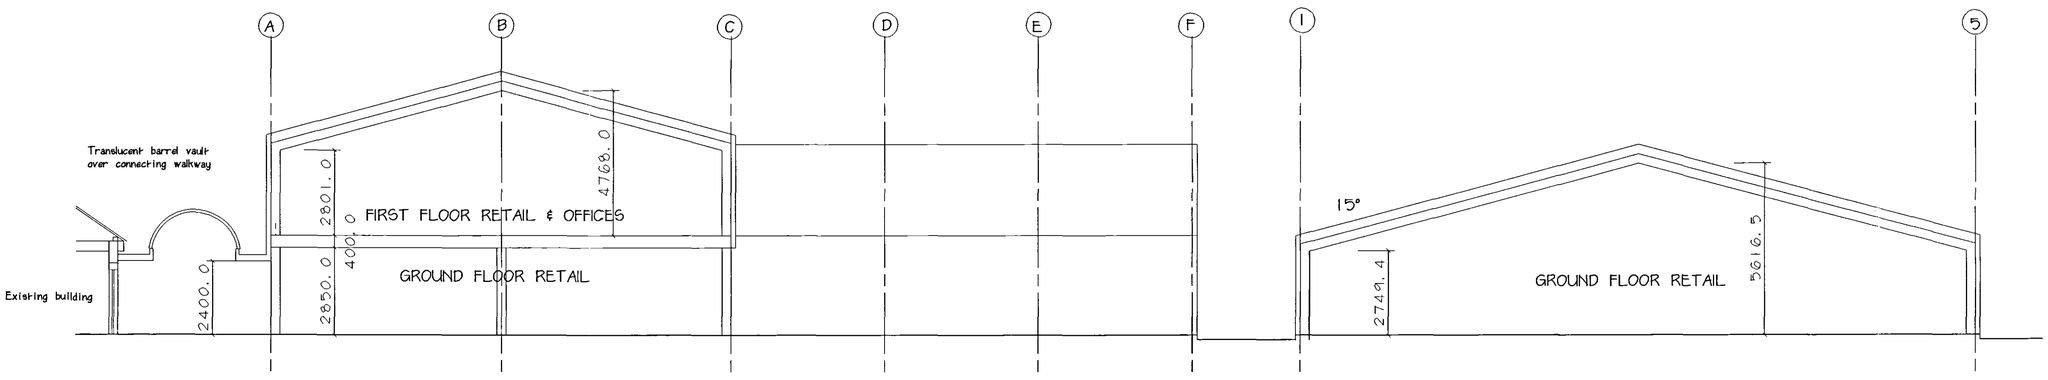

SECTION AA

SECTION BB

REVISIONS:-

A 06;02;04 Details of covered way and sheeting amended

DETERMINED PLAN

M. PARKER & SONS LIMITED

BUILDERS & CONTRACTORS

ST. JOHNS RD SPALDING LINCS PE11 1JX
FAX. 01775 762171 TEL. 01775 724777

PROPOSED RETAIL/DISPLAY BUILDING
BAYTREE NURSERIES GARDEN CENTRE
WESTON, SPALDING.

ELEVATIONS AND SECTIONS

SHDC PLANNING & DEVELOPMENT
12 FEB 2004
Ref. 0192/04

SCALES 1:100,1:50

DRG. NO. BNW02 **DATE**