

STUDIO 11 architecture

Do not scale directly from this drawing. All discrepancies are to be brought to the attention of the below office.

The copyright to this drawing is owned by studio 11 architecture.

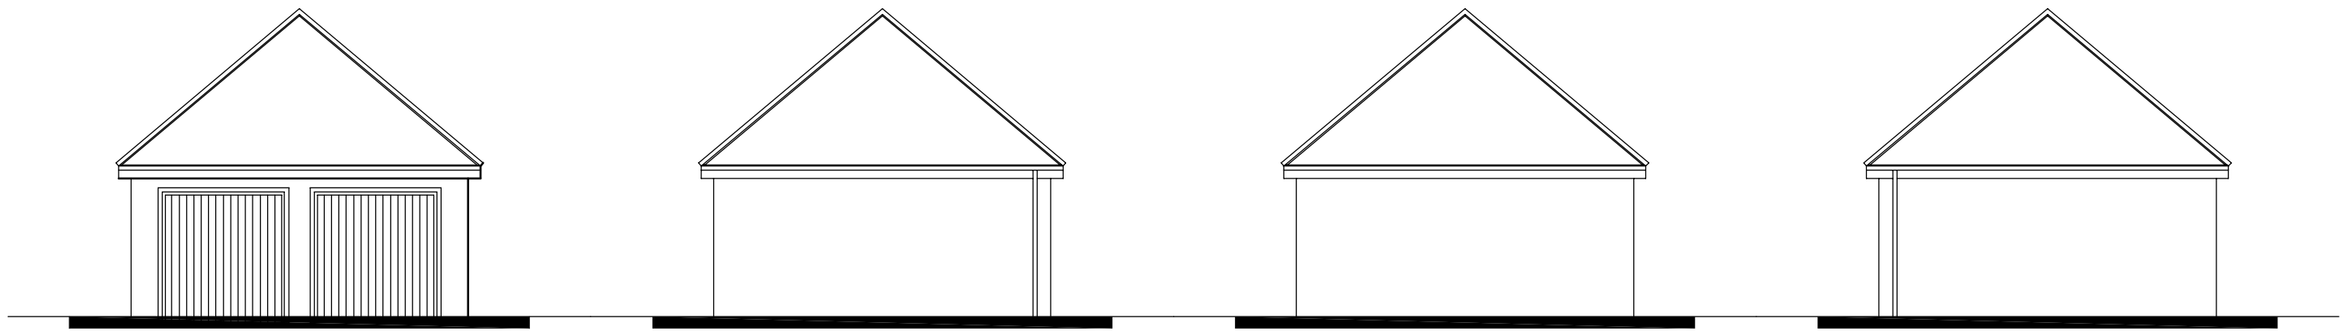


Front Elevation | Side Elevation | Rear Elevation | Side Elevation

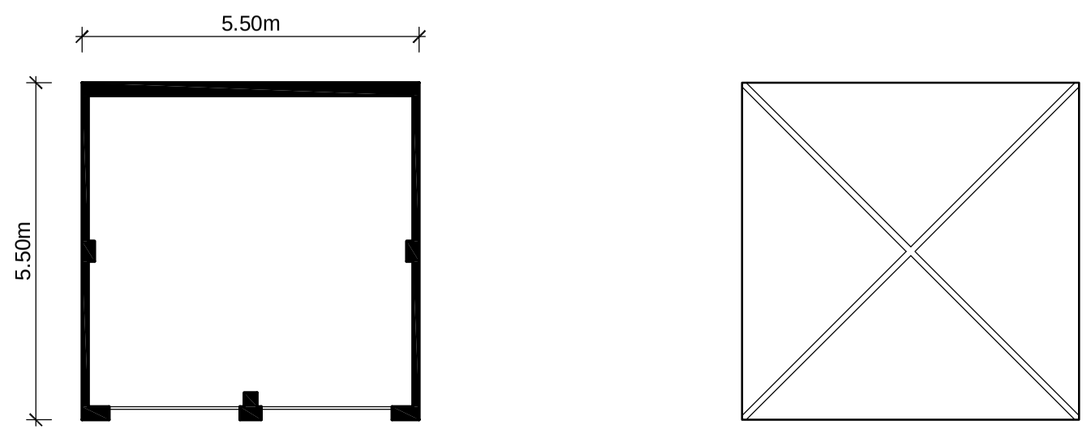


Floor Plan

Roof Plan

Double Garage

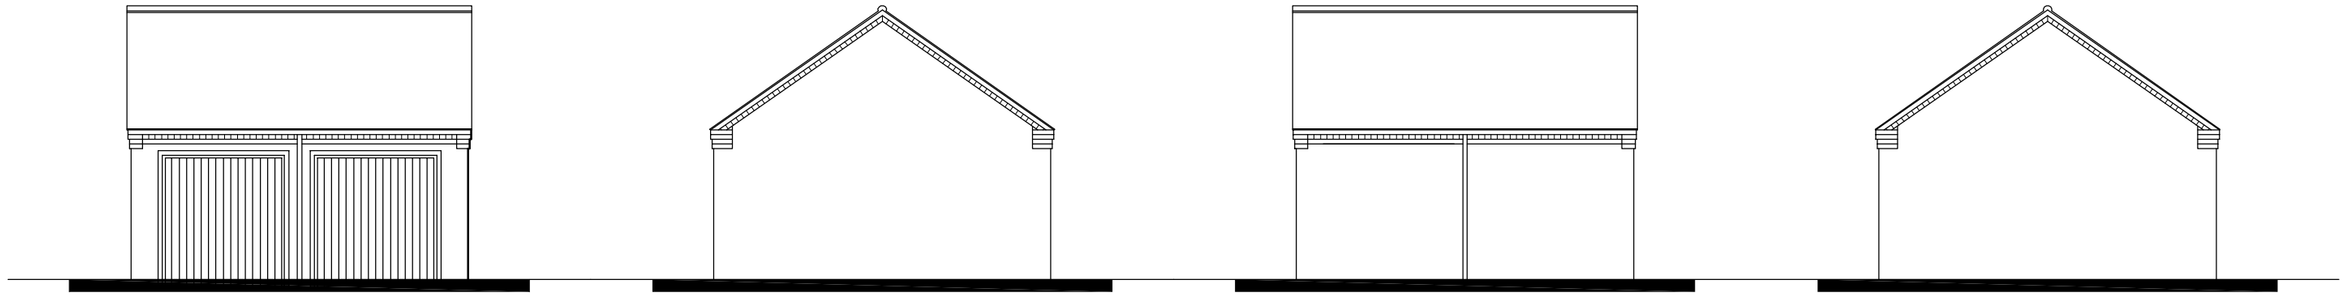

Front Elevation | Side Elevation | Rear Elevation | Side Elevation

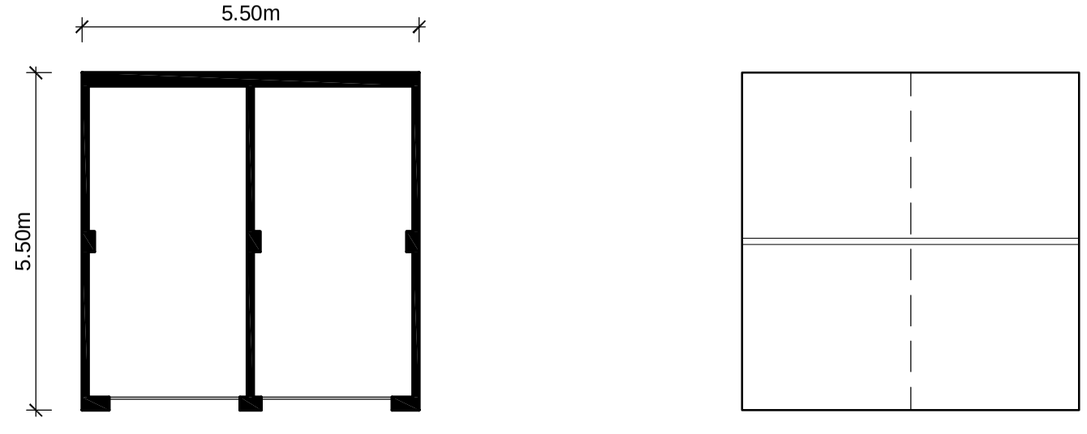

Floor Plan

Roof Plan

Shared Double Garage

Chartered Institute of Architectural Technologists

Measurement Bar - When printed to the correct scale this line measures 100mm.

PLANNING APPLICATION

REVISION	DATE	DRAWN	DESCRIPTION

CLIENT Seagate Homes Ltd

PROJECT Proposed residential development at Small Drove/Dean Close, Weston

DRAWING Double Garage & Shared Double Garage

SCALE 1:100 @ A2 **DRAWN** CLH **DATE** 26.02.2016

STUDIO 11 architecture

DRAWING NO. 293.DG.P.01

STUDIO 11 ARCHITECTURE LTD, THE BOATHOUSE, HARBOUR SQUARE, NENE PARADE, WISBECH, CAMBRIDGESHIRE. PE13 3BH
T: 01945 467339 E: design@studio11architecture.co.uk W: www.studio11architecture.co.uk
*OFFICES: **THE SPARKHOUSE** LINCOLN, LINCOLNSHIRE LN6 7TS **THE BOATHOUSE**, WISBECH, CAMBRIDGESHIRE PE13 3BH **KEYSTONE INNOVATION CENTRE** THETFORD, NORFOLK IP24 1JD*