

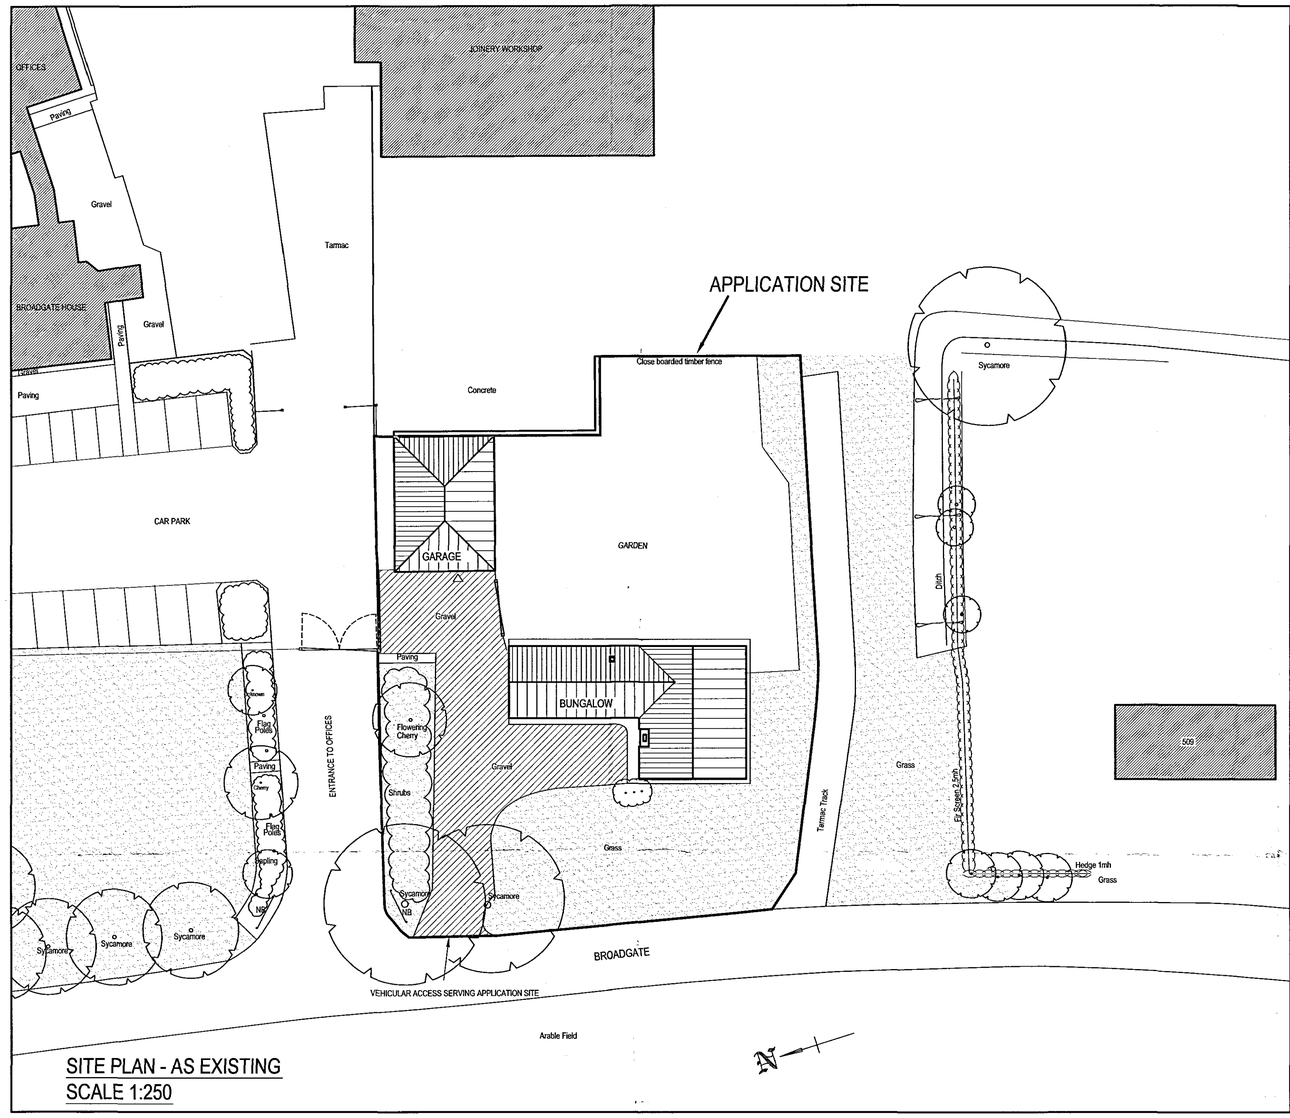


SITE PLAN - AS EXISTING
SCALE 1:250

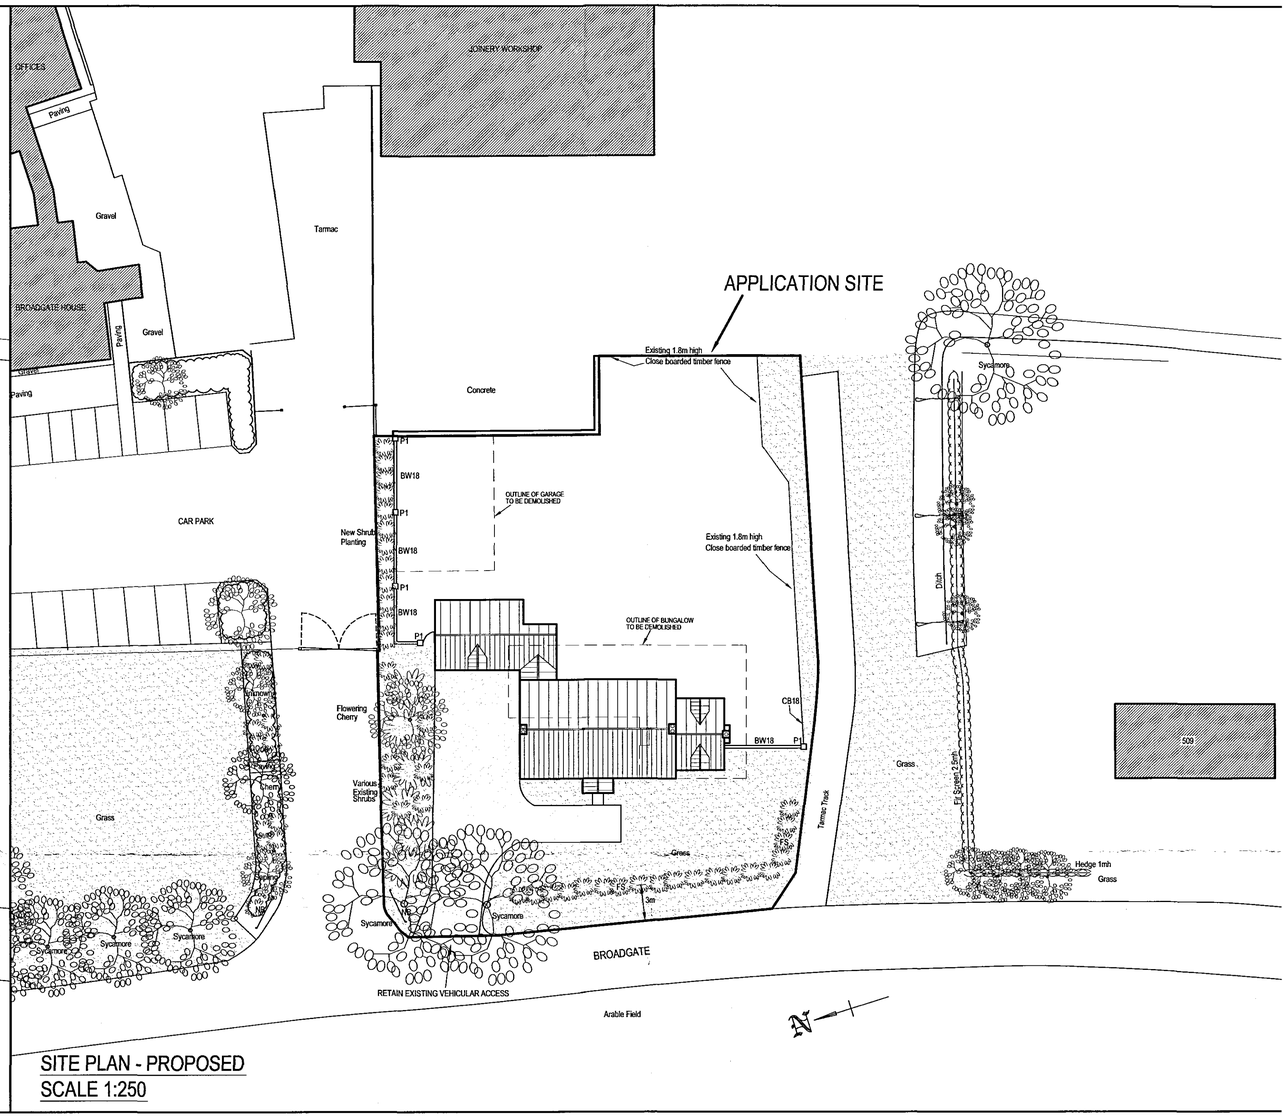

SITE PLAN - PROPOSED
SCALE 1:250

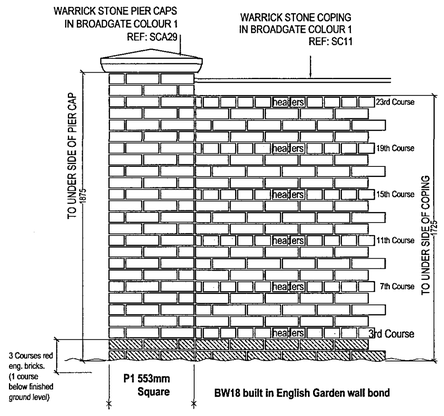

BOUNDARY TREATMENT BW18) - DETAILING

KEY	
	- GRAVEL.
FS -	FAGUS SYLVATICA (BEECH) HEDGING PLANTED @ 450MM CENTRE, 2 ROWS STAGGERED.
P1 -	2025MM HIGH BRICK PIER 553MM SQUARE.
BW18 -	1836MM HIGH BRICK WALL BUILT IN ENGLISH WALL BOND.
CB18 -	1800MM HIGH TIMBER CLOSE BOARDED FENCE

SHDC
Planning & Development
18 FEB 2008
Ref: 0203/08

DETERMINED PLAN

This drawing is copyright and may not be altered, traced, copied, photographed or used for any purpose other than that for which it is issued without consent of Broadgate Homes Ltd.

All dimensions to be checked on site – do not scale from drawing, any discrepancies please report to drawing office as soon as possible.

BROADGATE HOMES
Broadgate Homes Limited
Broadgate House, Weston Hills,
Spalding, Lincolnshire. PE12 6DB.
Telephone: 01406 380332 Fax:01406 380014

PROJECT TITLE
PROPOSED REPLACEMENT DWELLING
AT No. 517 BROADGATE
WESTON HILLS
SPALDING
LINCS

DRAWING
- EXISTING SITE PLAN
- PROPOSED SITE PLAN

REV	DESCRIPTION	DATE	BY

SCALE	DRAWN
1:250 1:20	LB JJT
DATE	DRAWING No.
JAN 2008	0702/01