

This drawing is copyright and may not be altered, traced, copied, photographed or used for any purpose other than that for which it is issued without consent of Broadgate Homes Ltd.


All dimensions to be checked on site – do not scale from drawing, any discrepancies please report to drawing office as soon as possible.

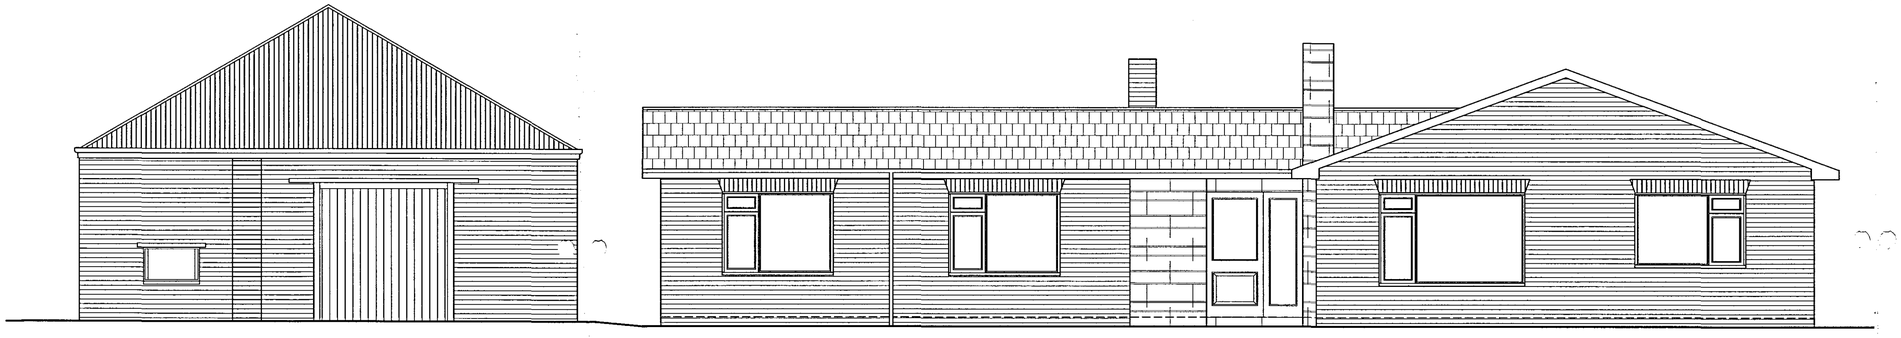


FRONT ELEVATION WEST ELEVATION - FACING BROADGATE

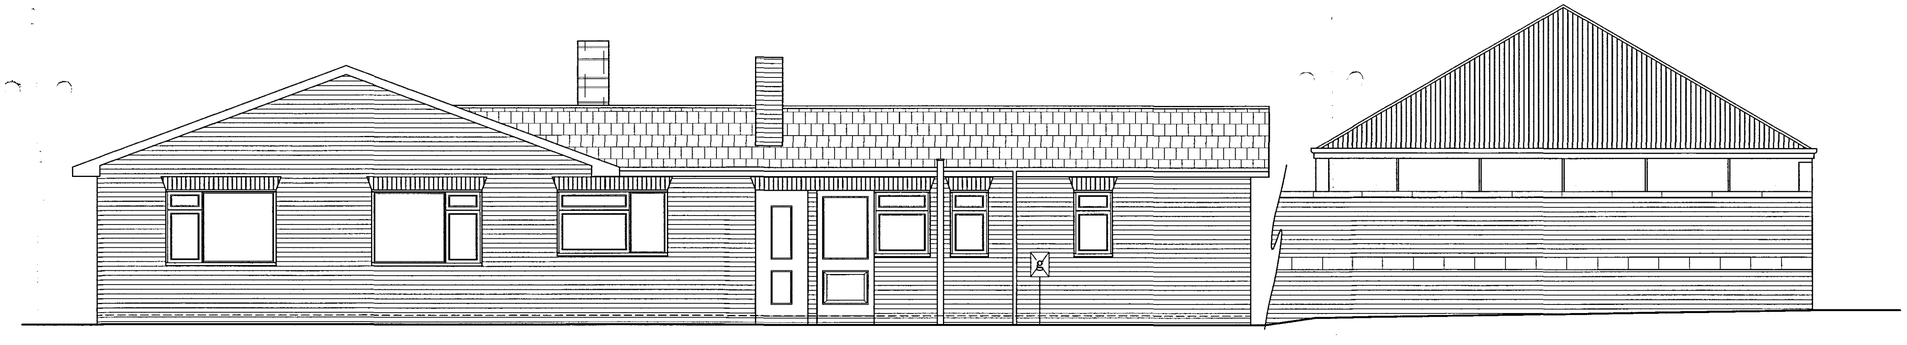

REAR ELEVATION EAST ELEVATION - FACING PRIVATE GARDEN

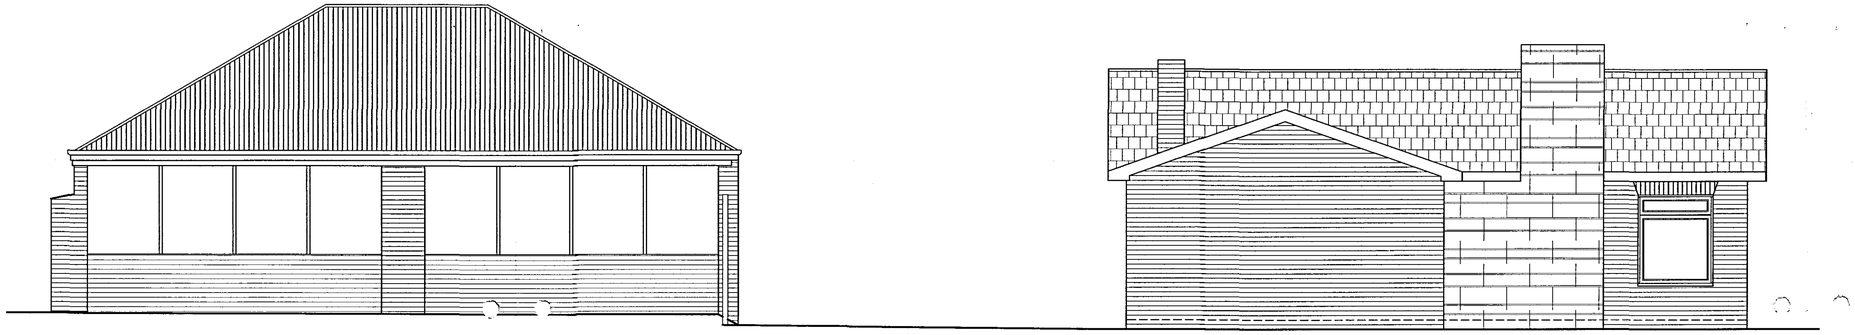

SIDE ELEVATION NORTH ELEVATION - FACING SITE ENTRANCE TO OFFICE/YARD

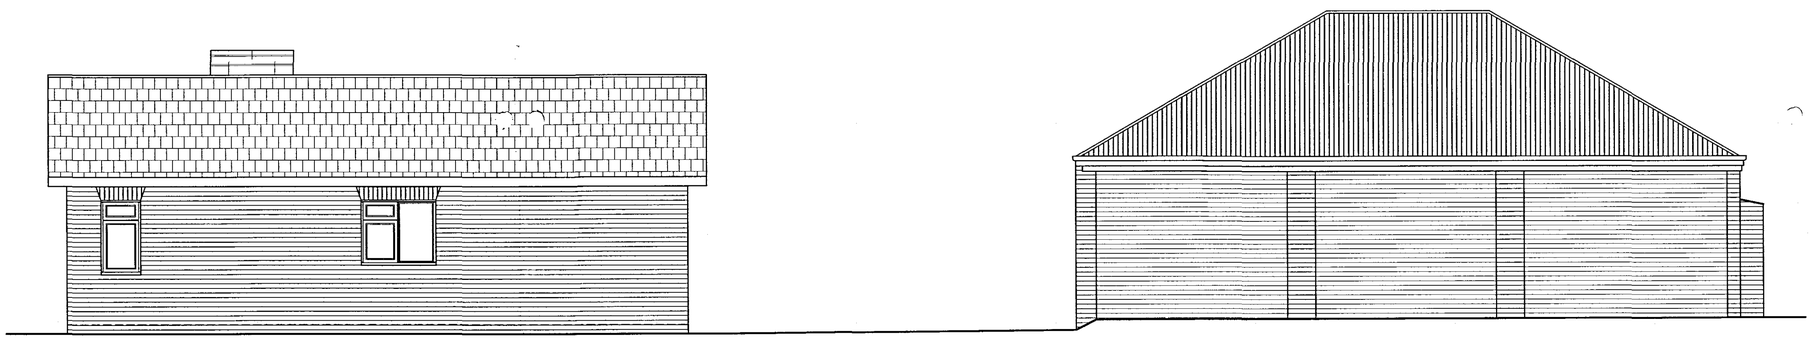

SIDE ELEVATION SOUTH ELEVATION

BROADGATE HOMES

Broadgate Homes Limited
Broadgate House, Weston Hills,
Spalding, Lincolnshire. PE12 6DB.
Telephone: 01406 380532 Fax:01406 380014

PROJECT TITLE

No. 517 BROADGATE
WESTON HILLS
SPALDING
LINCS

DRAWING

- EXISTING ELEVATIONS

REV	DESCRIPTION	DATE	BY

SCALE	DRAWN
1:50	LB

DATE	DRAWING No.
SEPT 2007	0702/ELEV/01