ALL DIMENSIONS IN mm DO NOT SCALE : IF IN DOUBT ASK

COPY
THIS DRAWING IS PRIVATE AND CONFIDE
CONDITION THAT IT IS NOT TO BE U
COMMUNICATED TO ANY THIRD PARTY W

62130

Access To Patio.

Fire Exit.

Licenced Drinks Area.

Control

Female Toilets.

Fire Exit.

Approach.

Bowlers Area.

Approach.

Bowlers Area.

Approach.

Lane No. 10

Return.

Lane No. 9

Lane No. 8

Return.

Lane No. 7

Lane No. 6

Return.

Lane No. 5

Lane No. 4

Return.


Lane No. 3

Lane No. 2


Return.

Lane No. 1

Side Aisle.

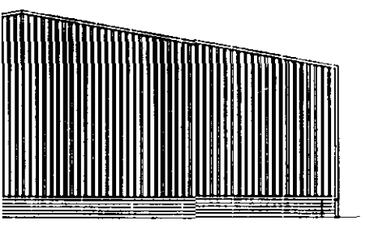

West Elevation.
(Scale. 1:200)

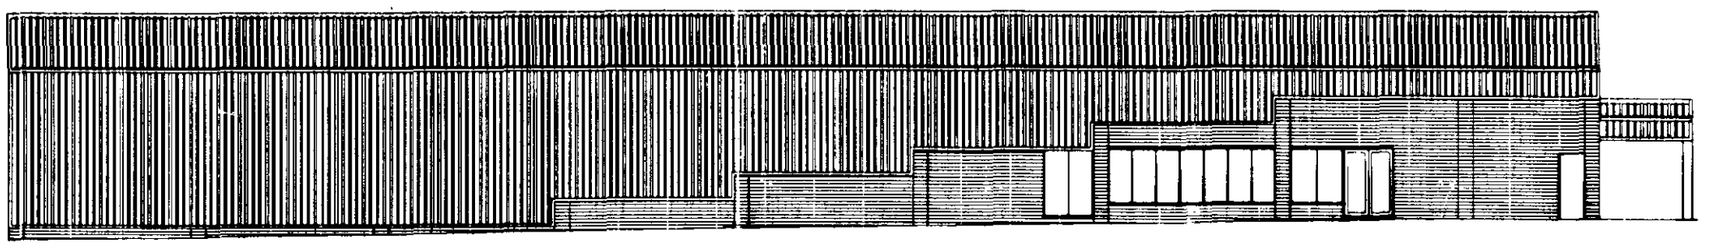


South East Elevation.

Materials / Colours.


Cladding - Jade, Dark Green (14 - C - 37)
To Match Adjacent Building.
- Moorland, Light Green (12 - B - 21)
To Match Adjacent Building.

Flashing - Aztec, Yellow (10 - C - 55)
To Match Adjacent Building.

Brickwork - Buff Finish. To Match Adjacent Building.

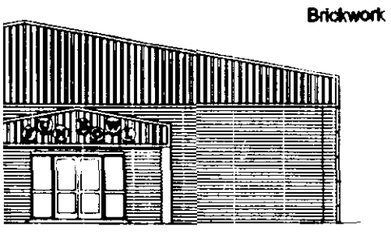

East Elevation.

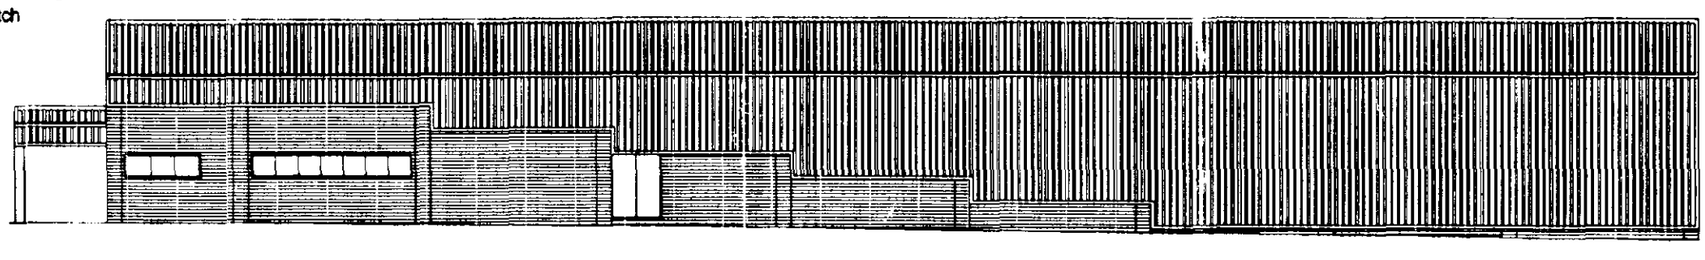

North West Elevation.

ISSUE	DESCRIPTIO
C	Revised Elevations.
B	Updated Design.
A	Alternative Floor

PODDI

Architectural D

Es

Rabbit Hollow, Church Lane,
NG34 8QU Tel. (01529) 4

Client
Messrs. Sta


Project.
Propose
Bowling

High Road, West

Drawing
Sketch

Drawn	Scale.	Da
J.C.P.	1:100	2


DWG. No.
3061 - 0

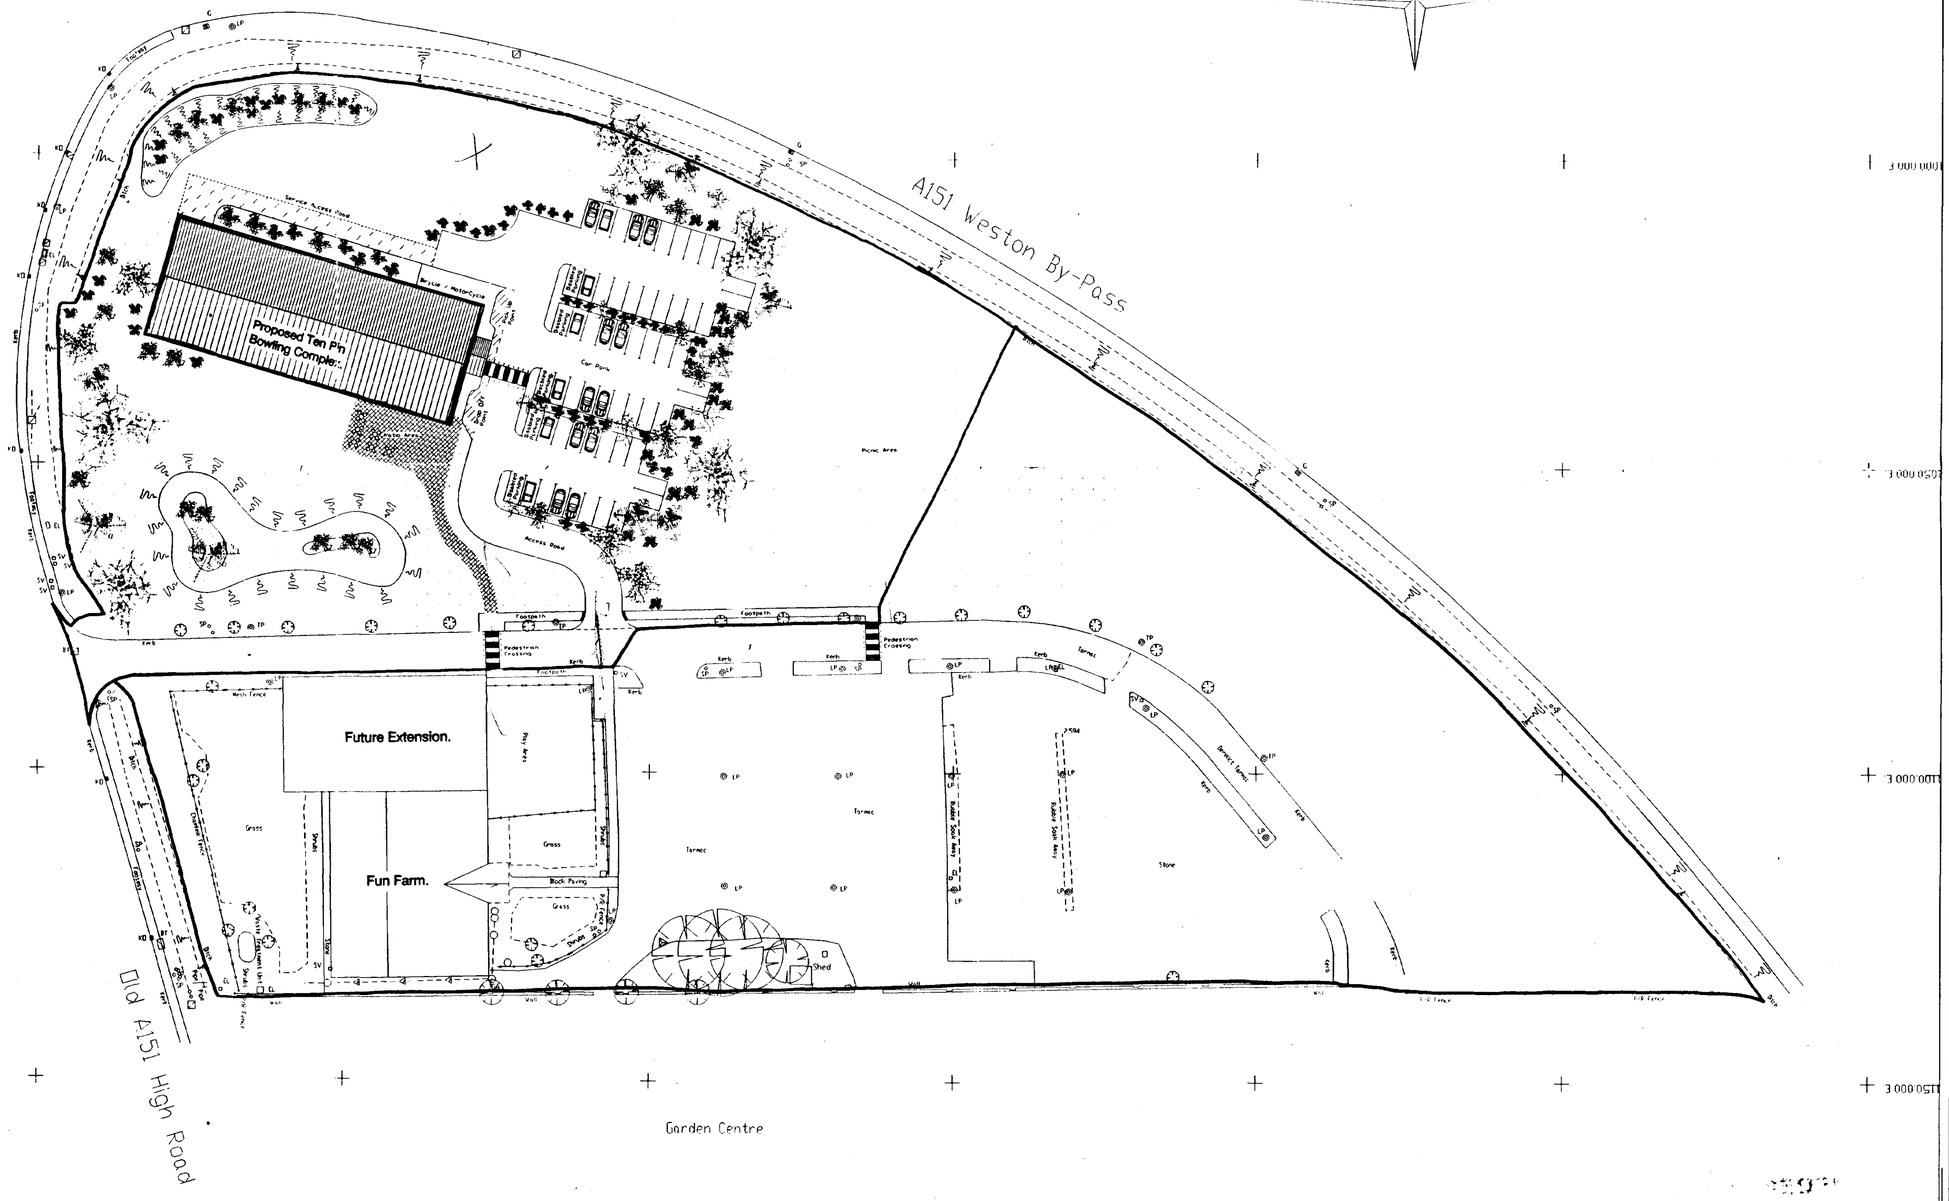
A151 Weston By-Pass
Old A151 High Road
Proposed Ten Pin Bowling Complex.
Future Extension.
Fun Farm.
Garden Centre
Access Road
Service Access Road
Bay for 2 motorcoaches
Car Park
Picnic Area
Footpath
Pedestrian Crossing
Kerb
Tarmac
Grass
Stone
Block Paving
Shed
Wall
Post & Rail Fence
Chain Link Fence
Timber Fence
Hedge
Trees
Bus Stop
Bus Shelter
Bollard Lights
Flood Lights
Water Treatment Unit
Soakaway
Drain
Manhole
Gully
Gate
Sign
Bench
Litter Bin
Cycle Rack
Flower Bed
Shrubs
Ramp
Steps
Bridge
Culvert
Ditch
Verge
Tree Belt
Hedge
Post & Wire Fence
Post & Rail Fence
Brick Wall
Timber Fence
Chain Link Fence
Tarmac
Stone
Grass
Shrubs
Trees
Hedge
Kerb
Footpath
Pedestrian Crossing
Wall
Fence


DWG. No. 3061 - 001 | ISSUE. D

ALL DIMENSIONS IN mm DO NOT SCALE : IF IN DOUBT ASK

COPYRIGHT
THIS DRAWING IS PRIVATE AND CONFIDENTIAL AND IS SUPPLIED ON THE EXPRESS CONDITION THAT IT IS NOT TO BE USED FOR ANY PURPOSE OR COPIED OR COMMUNICATED TO ANY THIRD PARTY WITHOUT THE PERMISSION OF PODDINGTONS

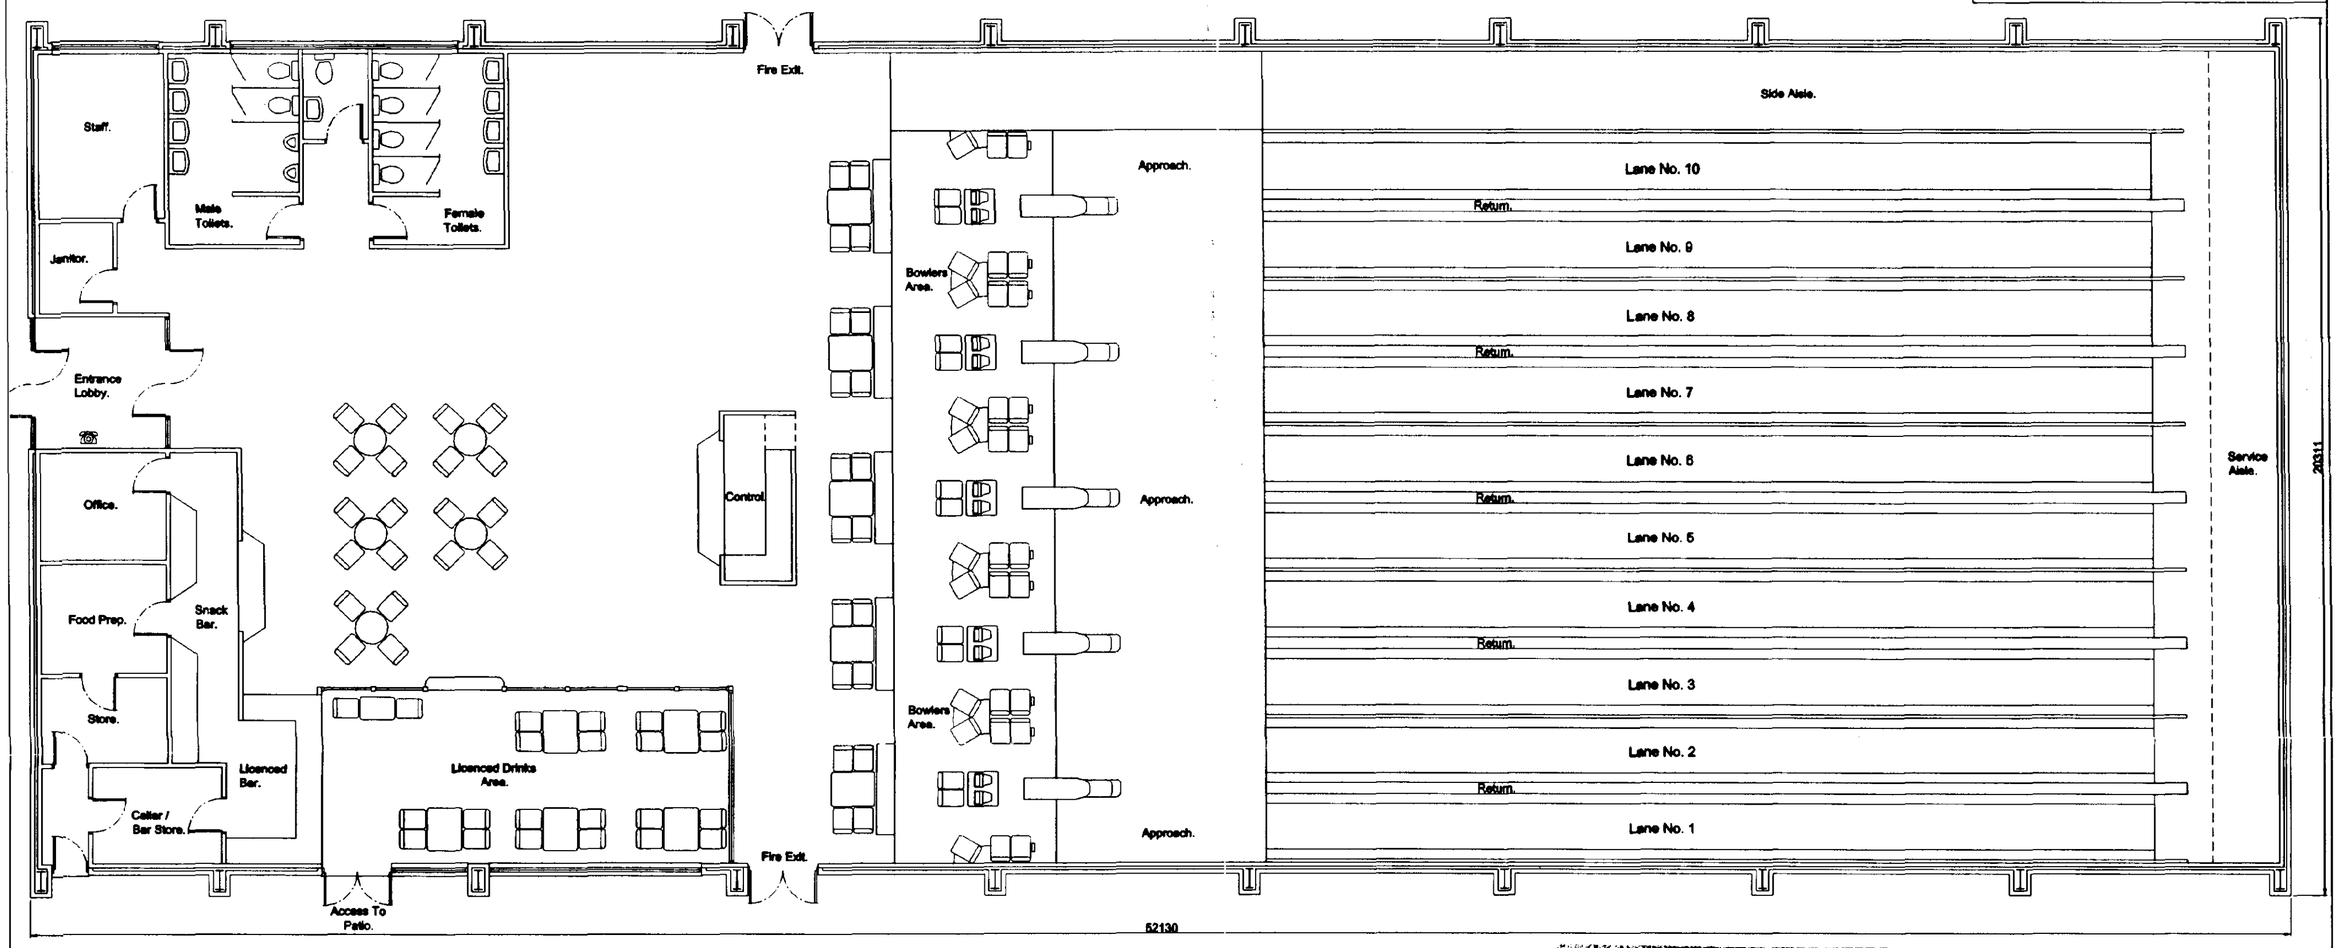

AMENDED PLAN
Ref.

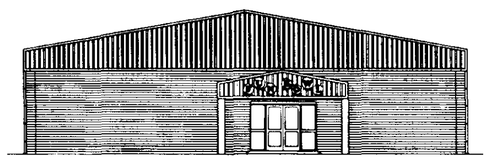

North Elevation.


Materials / Colours.

Cladding - Colorcoat HPS 200

Walls - Heritage Green S.C.


Roof - Meadowland S.C.

Brickwork - Buff Finish. To Match Adjacent Building.

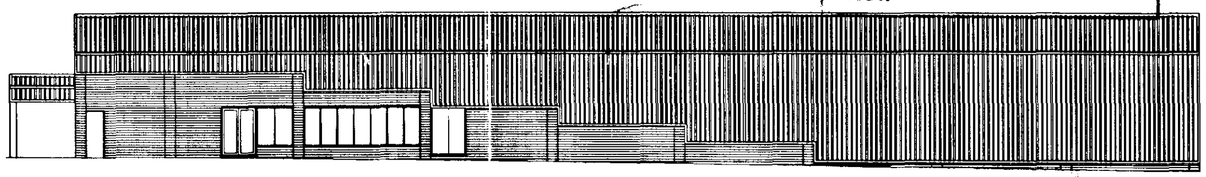


West Elevation.

21 JUN 2002
Ref 0210/02

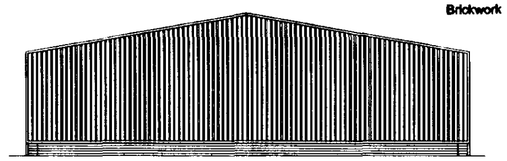

South Elevation.
(Scale. 1:200)

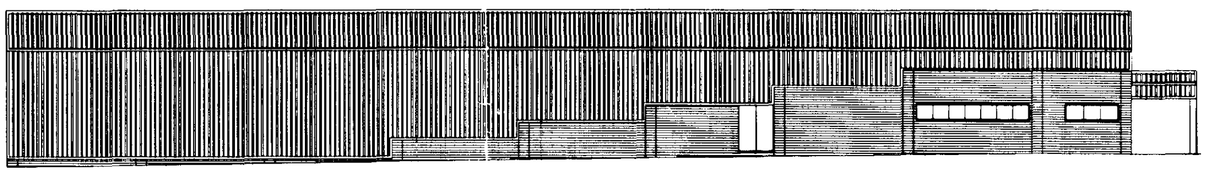

East Elevation.

ISSUE	DESCRIPTION	APPR'd	DATE
D	Floor Plan Mirrored.		21.5.02
C	Revised Elevations		16.2.02
B	Updated Design		08.2.02
A	Alternative Floor Plan		25.01.02

PODDINGTONS
Architectural Design Consultants
Est. 1969
Rabbit Hollow, Church Lane, North Rauceby, Sleaford, Lincs. NG34 8QU Tel. (01529) 488033 Fax. (01529) 488044

Client. Messrs. Slator Bros. Farms

Project. Proposed Ten Pin Bowling Complex.
High Road, Weston, Spalding, lincs.

Drawing. Sketch Plan No.2

Drawn.	Scale	Date.	Checked	Approved
J.C.P.	1:100	22.10.01		

DWG. No. 3061 - 001 | ISSUE. D


Traditional Hedgerow.
Hedges to be double rows 300mm apart with plants at 300mm crs. (No trees on top of bund)
Other hedges to be made up with 80% Hawthorn, remaining 20% to consist of Field Maple, Wild Crab Apple, Hazel, Wayfaring Tree, Guelder Rose, Common Dogwood, Hornbeam, Bird Cherry, Wild Rose, Buckthorn & Holly. (See also tree planting)
Plants to be 300 - 450mm sturdy transplants, two years old with well balanced root & shoot proportions.
Provide 600mm high plastic shelter tube for each plant c/w support stake.
Bark chopping mulching to hedgeline.

Tree's.
These to be feathered whips 1500 - 1800mm high with protective flexible plastic sleeve to bottom of trunk.
Tree's to be secured to timber stake.
Bark chopping mulching to Treeline.
Tree's to be a mixture of:
Field Maple.
Crab Apple.
Mountain Ash.
Whitebeam.
Hawthorn.
Aspen.
Alder.
Ash.
Wild Cherry.
Beech.

Tree's along hedgeline to be planted as part of hedge in clumps.

Shrubbery.
Slopes of earth bunding to be planted with Cotoneaster.

N

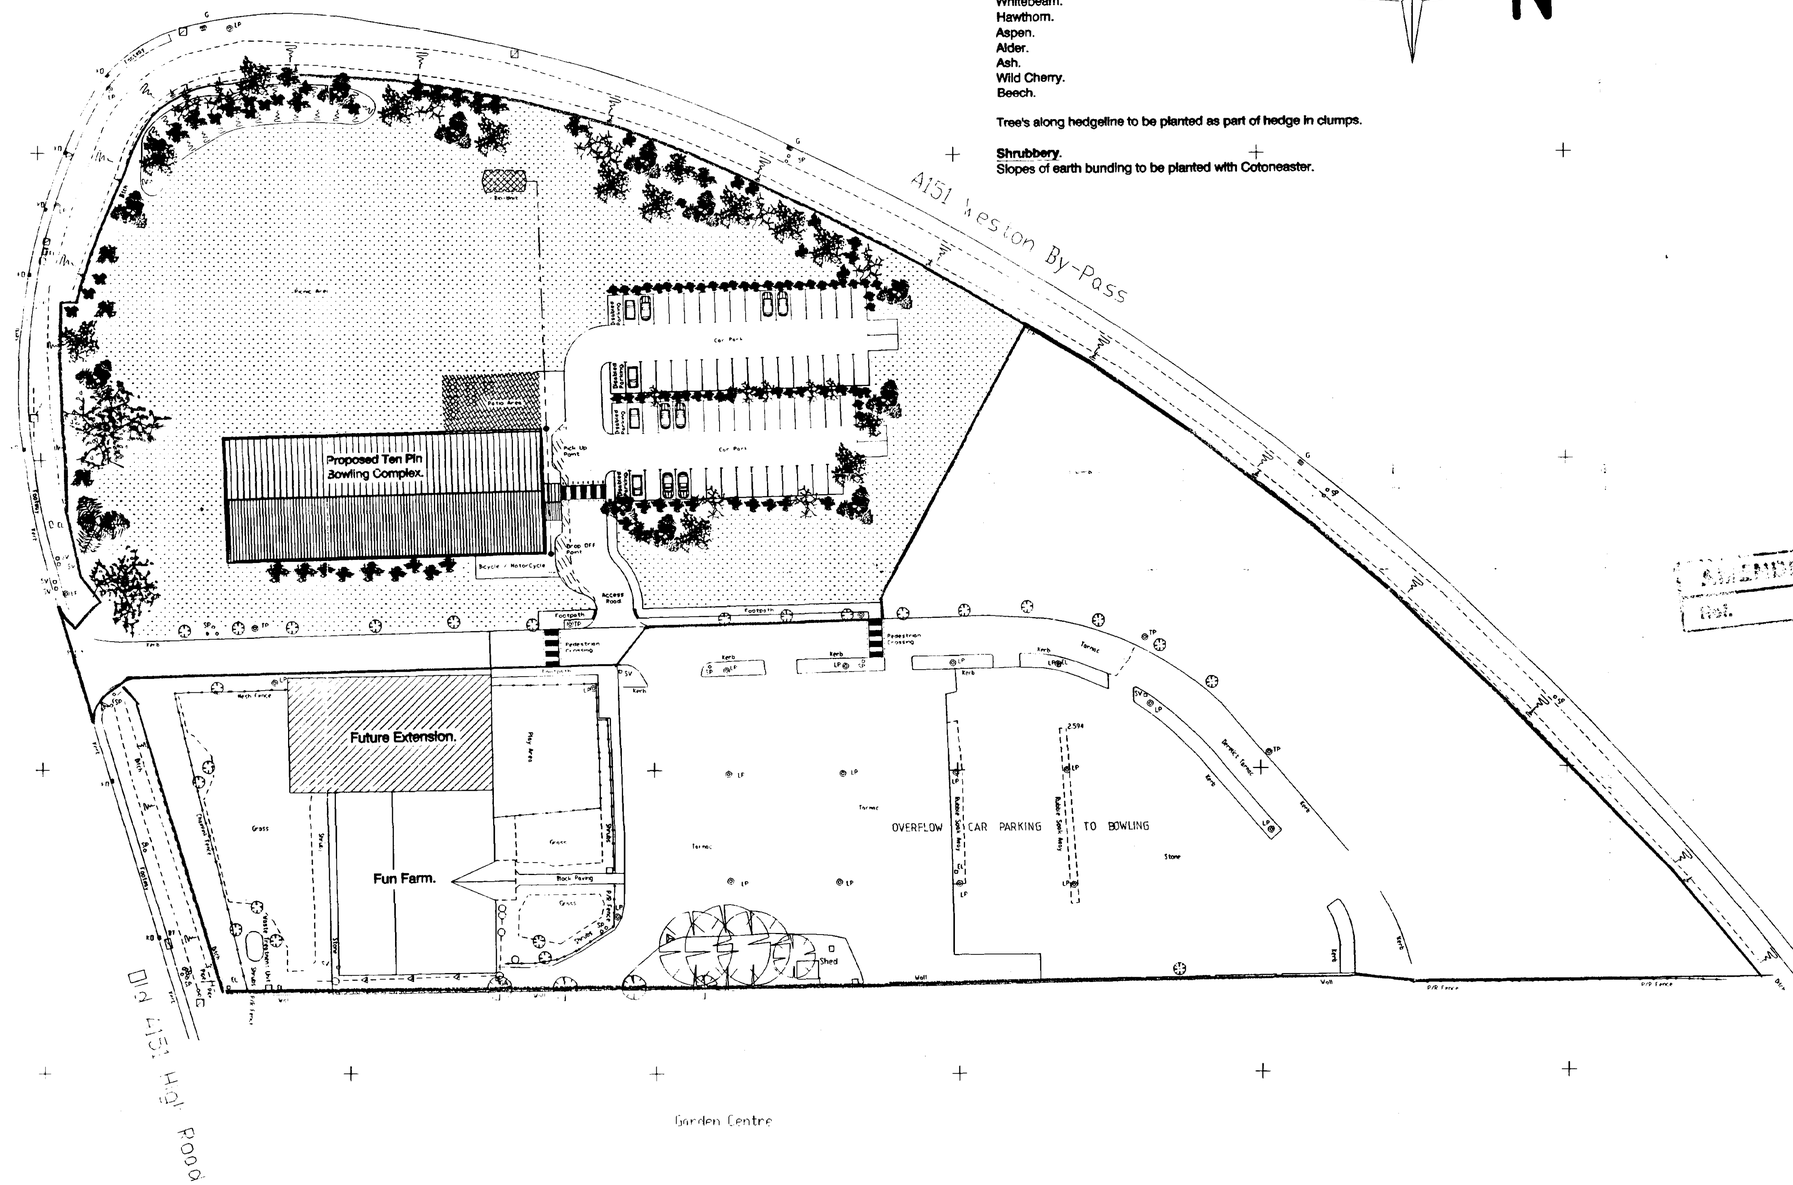
A151 Weston By-Pass
Proposed Ten Pin Bowling Complex.
Future Extension.
Fun Farm.
OVERFLOW CAR PARKING TO BOWLING
Garden Centre
Old A151 Road
Car Park
Disabled Drivers Only
Pick Up Point
Drop Off Point
Bicycle / MotorCycle
Access Road
Footpath
Pedestrian Crossing
Kerb
Turfed
Grass
Rock Paving
Shed
Wall
Brick Wall
Post & Rail Fence
Chain Link Fence
Hedge
Stone
Tarmac
Ditch
Bund
Sign
Lamp Post
Gully
Manhole
Gas Valve
Stop Valve
Water Meter
Fire Hydrant
Marker Post
Electric Box
Electric Pole
Telephone Pole
British Telecom Box
Survey Station
TBM
Tree
Gate
Hedge
Bollard
Turfed Bund
Kerb
Tarmac
Stone
Brick Wall
Post & Rail Fence
Chain Link Fence
Ditch