


Rear Garden

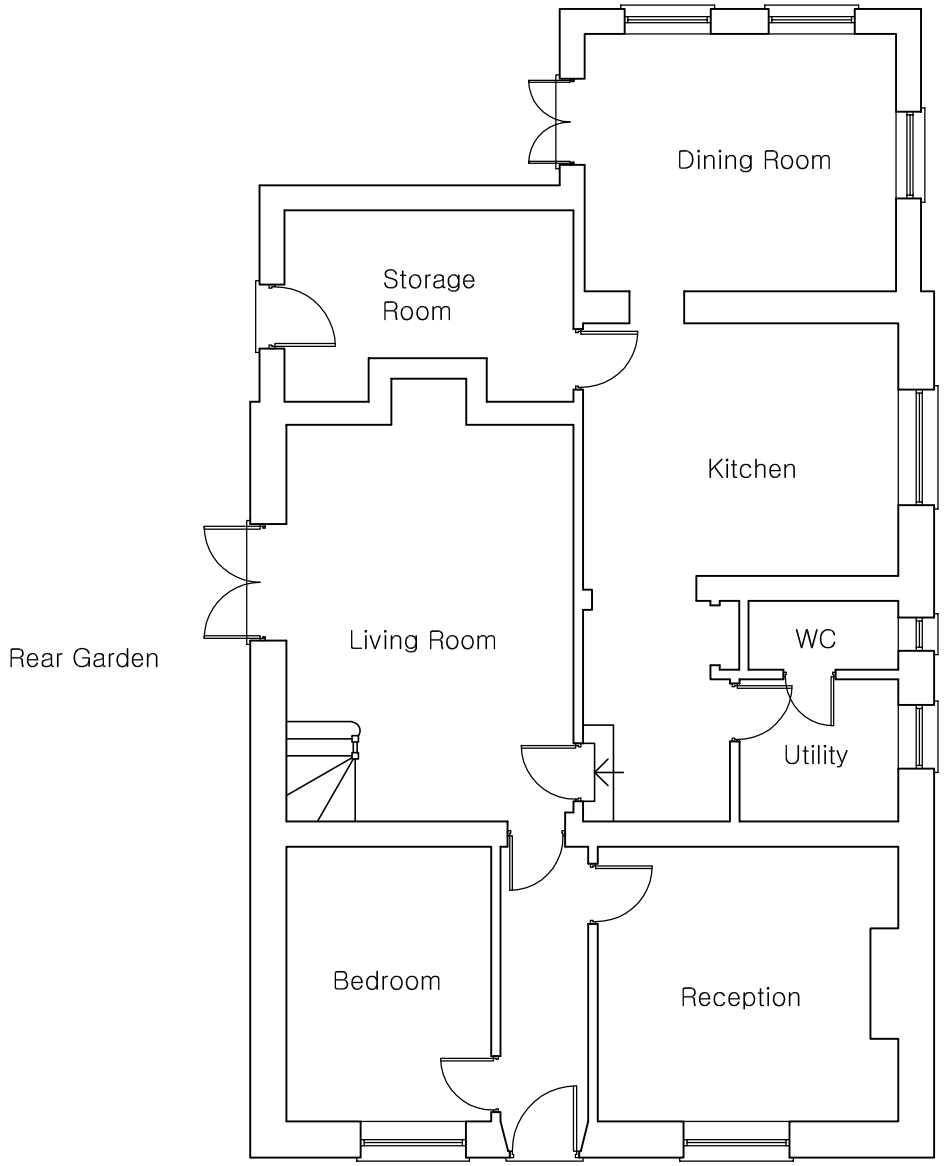

Existing Ground Floor Plan

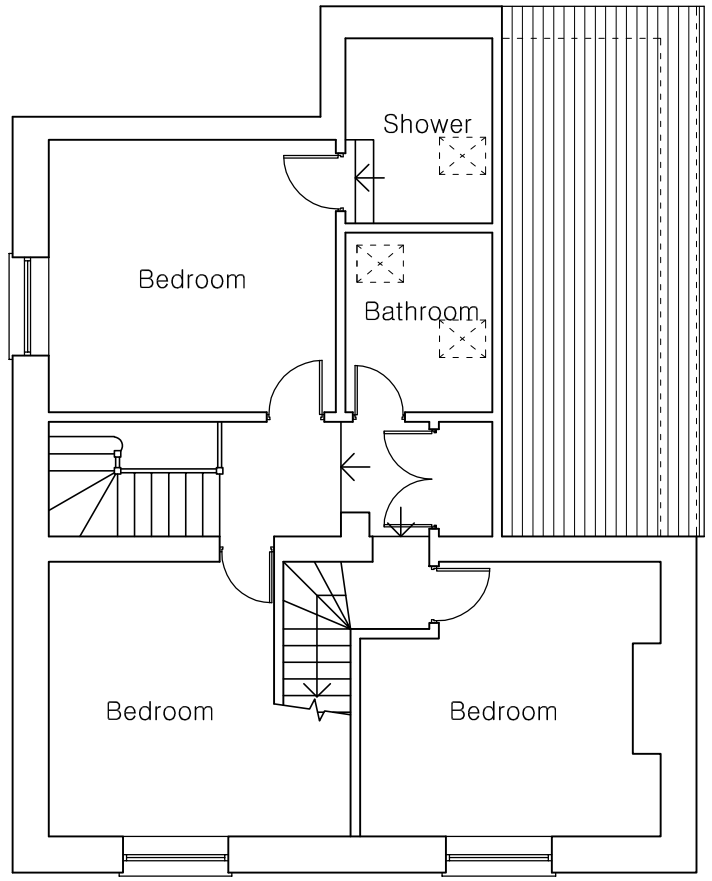

Existing First Floor Plan

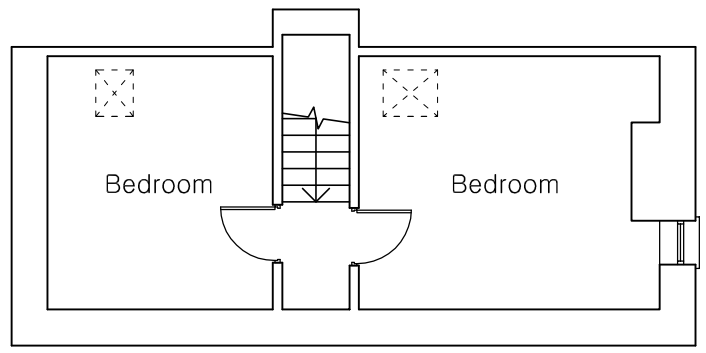

Existing Second Floor Plan



METRES
Scale 1:100

Issued: For Certificate of Lawful Development Use Only.

Bright Building Solutions can not guarantee that planning permission will be granted, however we shall endeavor to make any reasonable amendments required by the planning officer concerned to help with the application. The final outcome rests with the planning department and planning officer.
Commencement of works on site is subject to Certificate of Lawful Development Consent and Building Control Approval.
All manufacturers to confirm measurements on site prior to production.
All dimensions, setting out, site investigation and soil reports to be done by the contractor prior to construction.
This drawing is subject to copyright and ownership of Bright Building Solution Ltd.
Do not reproduce this drawing without prior permission from Bright Building Solutions Limited.

Revision Details	Date

info@brightbuildingsolutions.co.uk
www.brightbuildingsolutions.co.uk

Architectural Consultancy
Building Surveying
Construction
Development Management

t. 0207 1128 766
f. 0207 1128 796

Bright Building Solutions

Client
-

Project
416 Broadgate
Weston Hills, Spalding
PE12 6DA

Drawing Title
Existing Plans

Date	Scale	Drawn by
March 2023	1:100@A3	GG
Drawing No		Revision
23/0888/CPL-2		-