



east

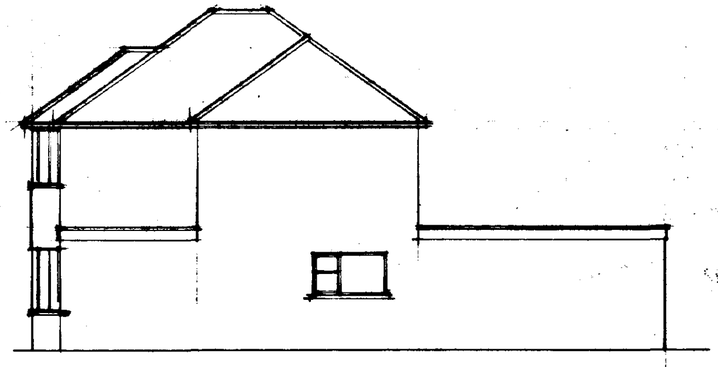

north



west

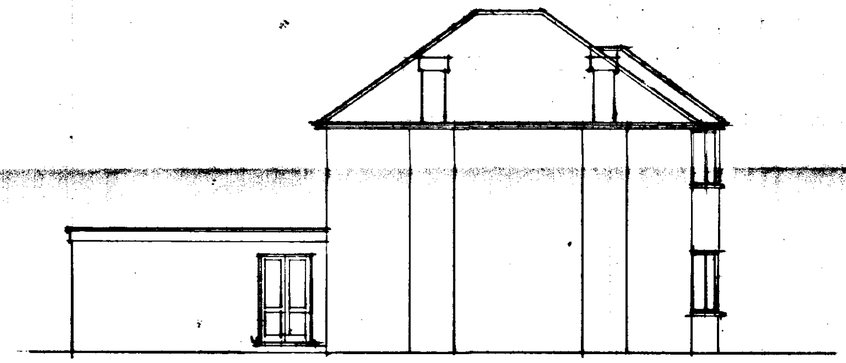

south

DETERMINED PLAN

SHDC Planning & Development 03 MAY 2002 Ref 225/02

A	Date	Revisions

© copyright

East Midlands Design Associates

"Willow Lodge", Horseshoe Road, Spalding, Lincs. PE11 3JA
Tel: Spalding (01775) 767988

Client: Mr A Woods


Job Title: Extension - Alterations at 492 Broadbank Weston Hills Spalding Lincs

Drawing Title: Elevations as Existing


Scale: 1:100

Date: May 02 Drawn by: AL


Drg No: 01/46/02 Rev:

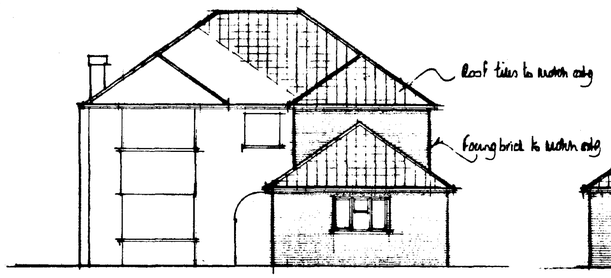


east

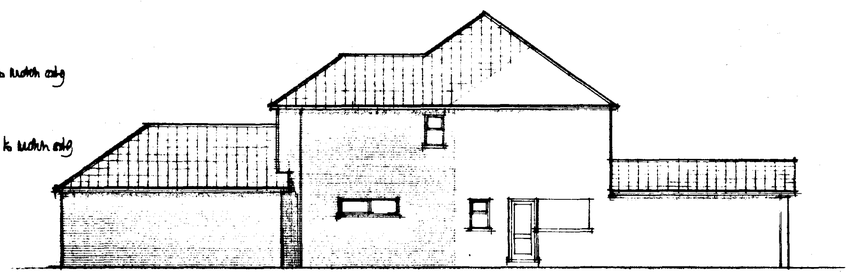


north

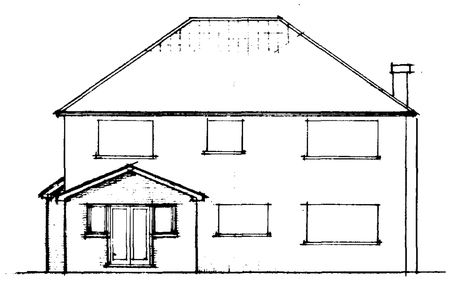


west

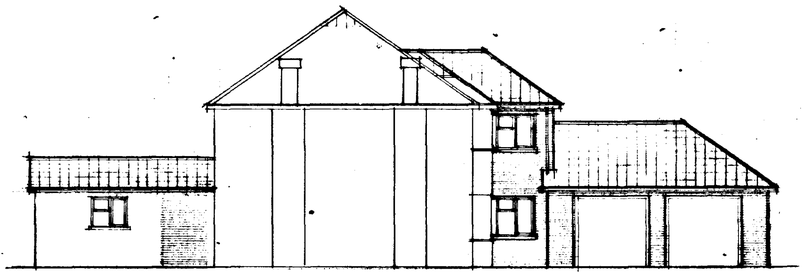


south

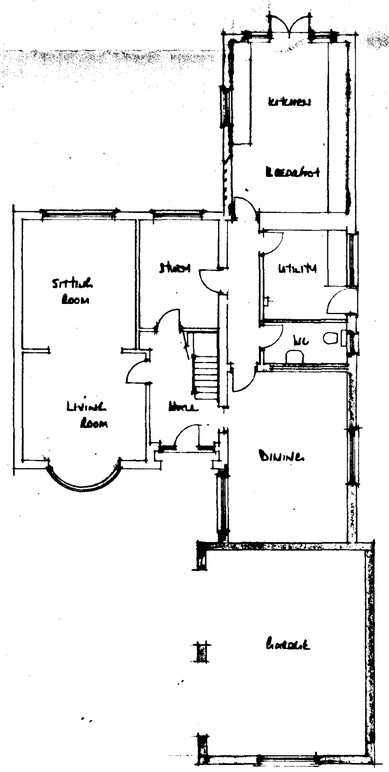

ground floor plan

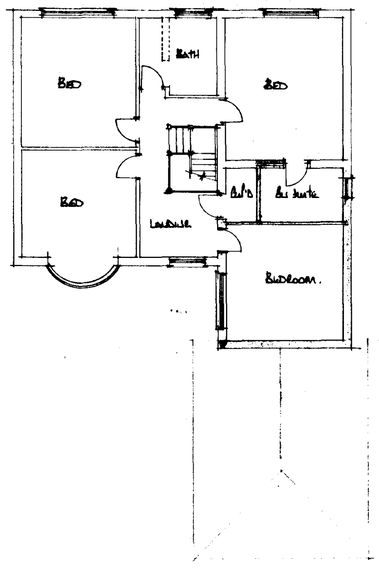

first floor plan

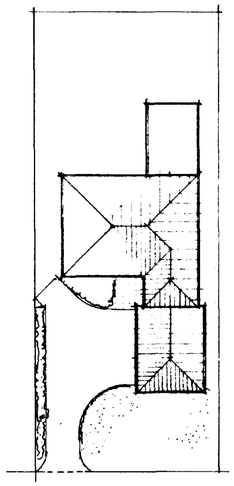

block plan

DETERMINED PLAN

SRDC
Planning & Development
09 MAY 2002
Ref 225/02

B	May 02	Chimney added - roof to be altered
A	Dec 01	Amended to client instruction
	Date	Revisions

© copyright

East Midlands Design Associates
"Willow Lodge",
Horseshoe Road,
Spalding,
Lincs. PE11 3JA
Tel: Spalding (0775) 767968

Client
Mr A Moore


Job Title
Extension & Alterations to
492 Broadgate
Weston Hills
Spalding, Lincs

Drawing Title
Plans, Elevations
as Proposed


Scale 1:100, 1:250

Date Dec 01 | Drawn by AR


Drg No 01/46/01 | Rev A

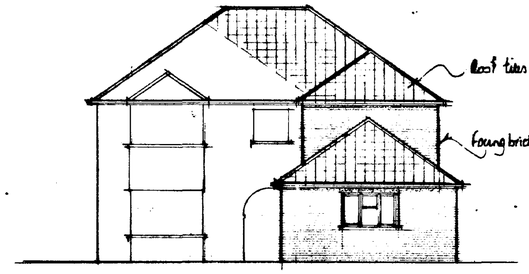


east

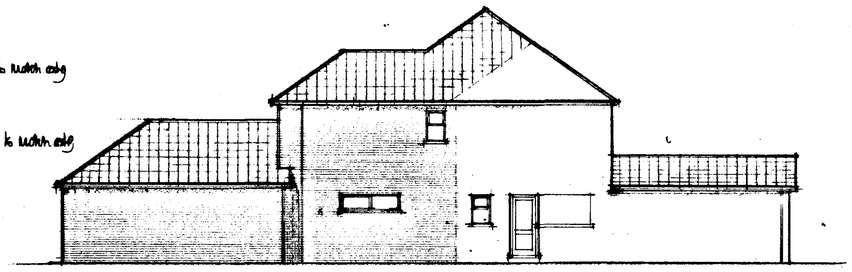


north

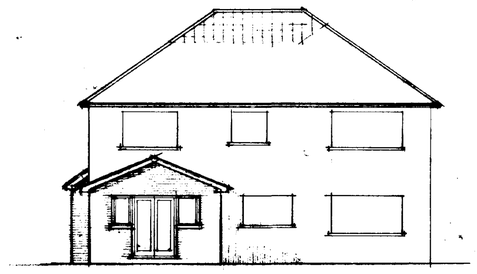


west

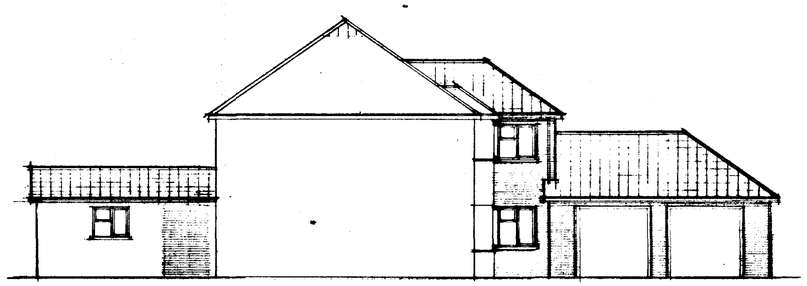


south

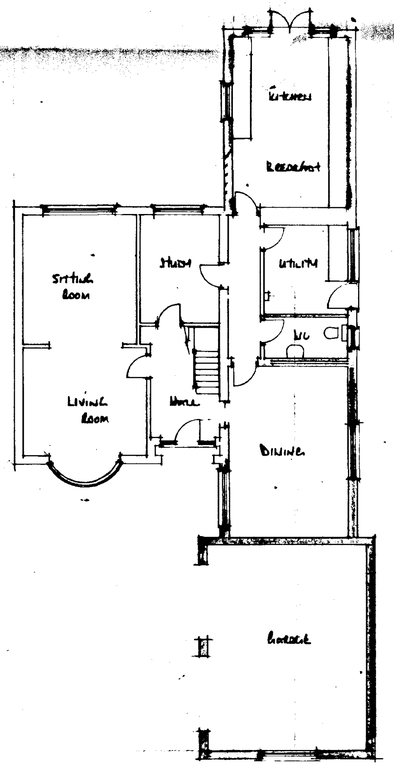

ground floor plan

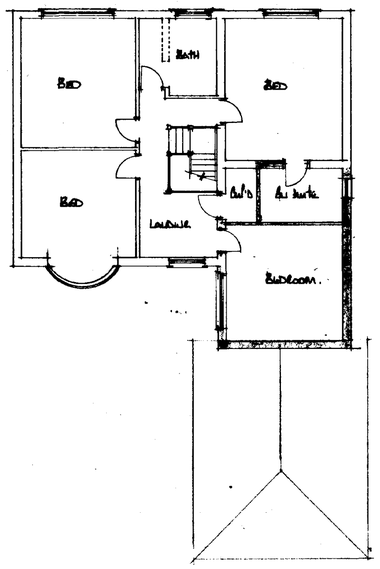

first floor plan

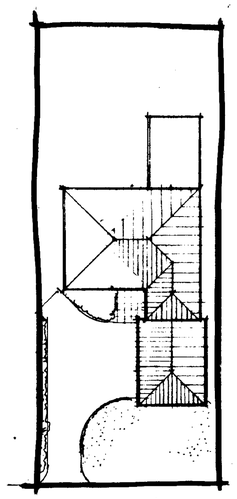

block plan

SHDC
Planning & Development
26 FEB 2002
Ref 0225/02

A	Dec 01	Amended to client's kitchen
	Date	Revisions

© copyright

East
Midlands
Design
Associates

"Willow Lodge",
Horseshoe Road,
Spalding,
Lincs. PE11 3JA
Tel: Spalding (0775) 767968

Client
Mr & Mrs


Job Title
Extension & Alterations at
492
Weston Hills
Spalding, Lincs

Drawing Title
Plans & Elevations
as Proposed


Scale 1:100 & 1:250

Date Dec 01 | Drawn by


Drg No. 01/46/01 | Rev A

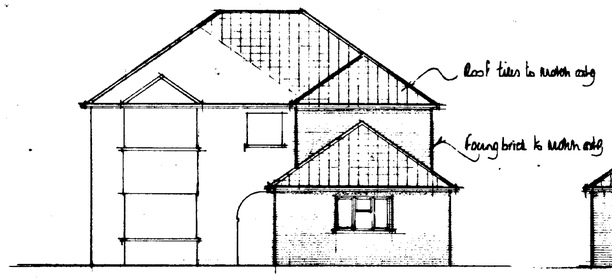


east

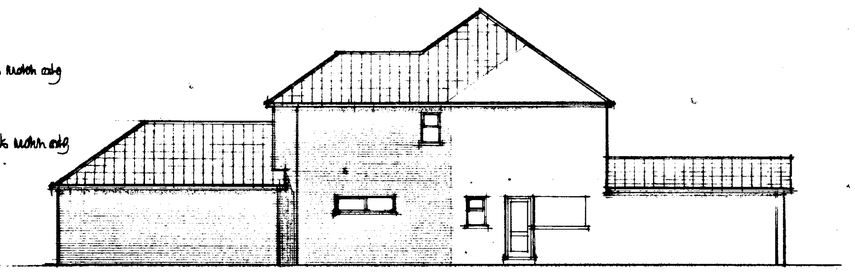


north

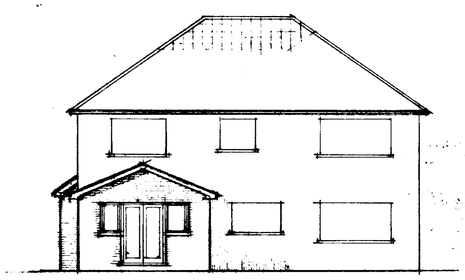


west

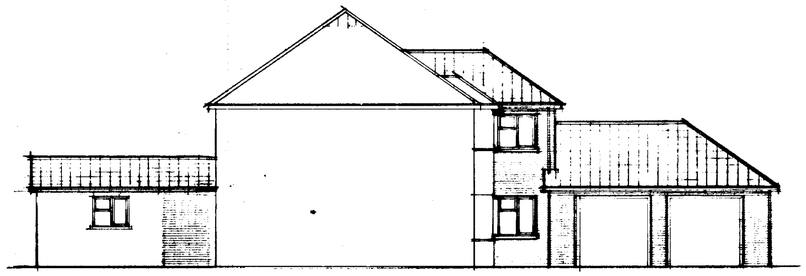


south

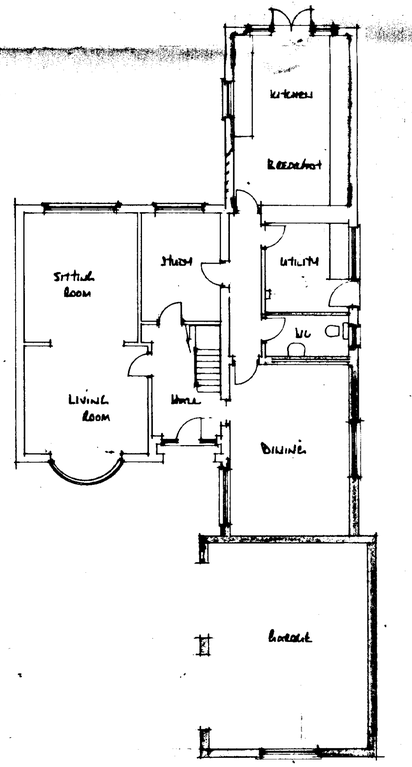

ground floor plan

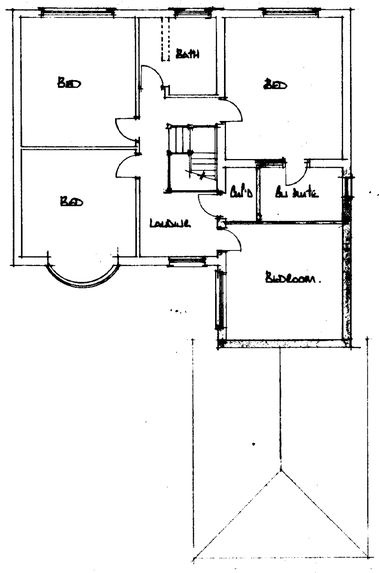

first floor plan

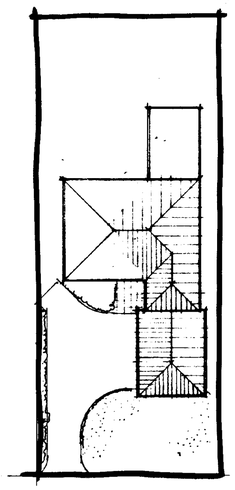

block plan

SHDC
Planning & Development
26 FEB 2002
Ref 0225/02

A	Dec 01	Amended to client's instructions
	Date	Revisions

© copyright

East
Midlands
Design
Associates

"Willow Lodge",
Horseshoe Road,
Spalding,
Lincs. PE11 3JA
Tel: Spalding (0775) 767968

Client
Mr A Moore


Job Title
Extension & Alterations at
492 Broadgate
Weston Hills
Spalding, Lincs

Drawing Title
Plans & Elevations
As Proposed


Scale 1:100 & 1:250

Date Dec 01 | Drawn by AT


Drg No 01/46/01 | Rev A.

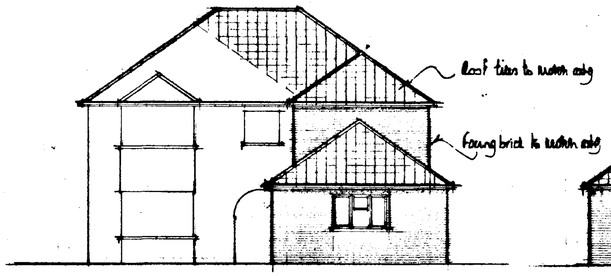


east

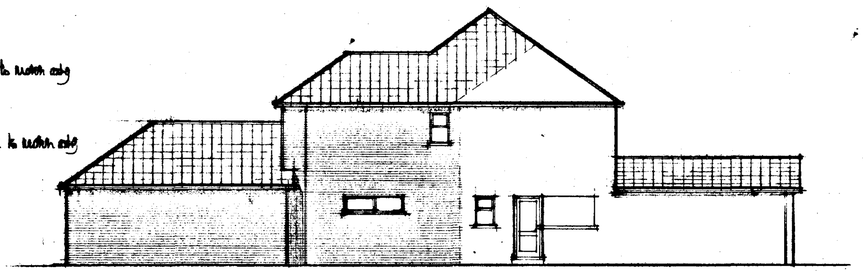


north

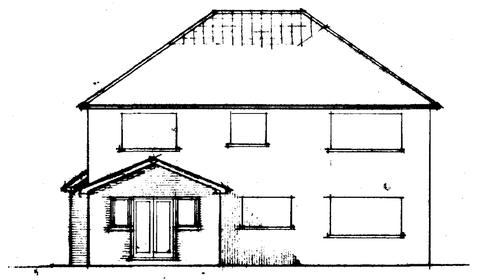


west

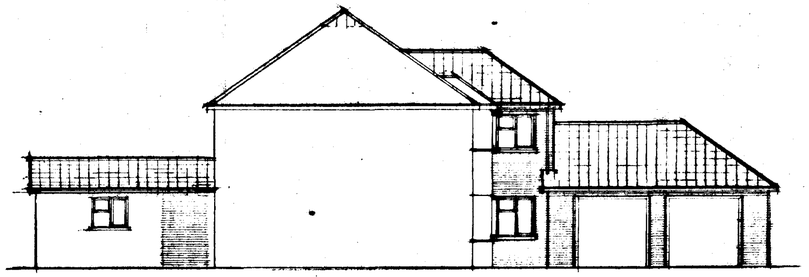


south

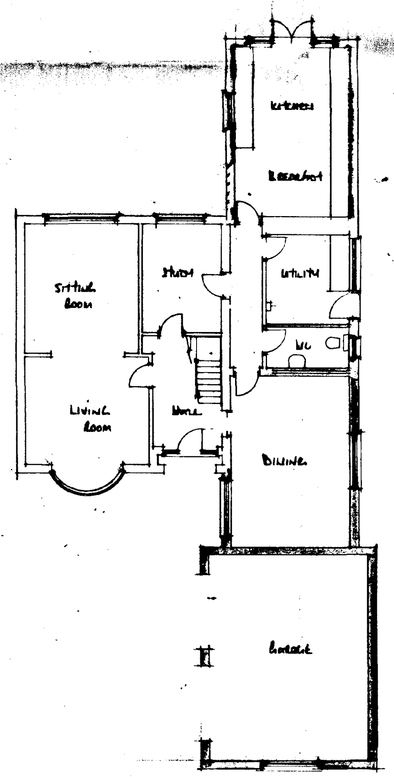

ground floor plan

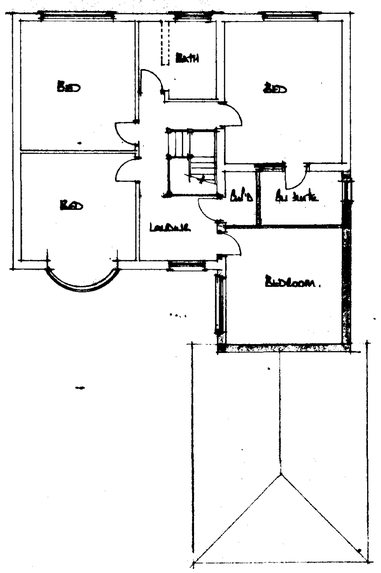

first floor plan

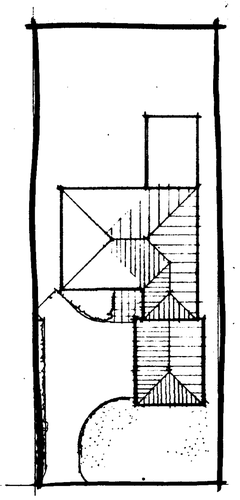

block plan

SHDC
Planning & Development
26 FEB 2002
Ref 0225/02

A	Dec 01	Amended to client alterations
	Date	Revisions

© copyright

East Midlands Design Associates
"Willow Lodge",
Horseshoe Road,
Spalding,
Lincs. PE11 3JA
Tel: Spalding (0775) 767968

Client
Mr A Brooks


Job Title
Extension & Alterations At
492 Bourne Rd
Morton Hills
Spalding, Lincs

Drawing Title
Plans, Elevations
& Proposed


Scale 1:100 & 1:250

Date Dec 01 | Drawn by AL


Drg. No. 01/46/01 | Rev A

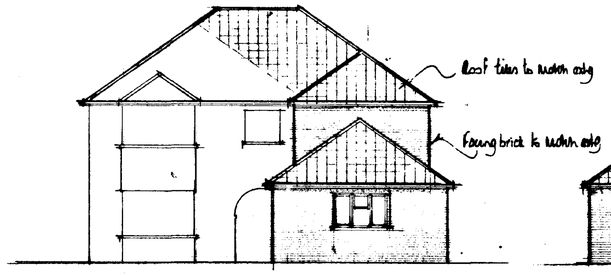


east

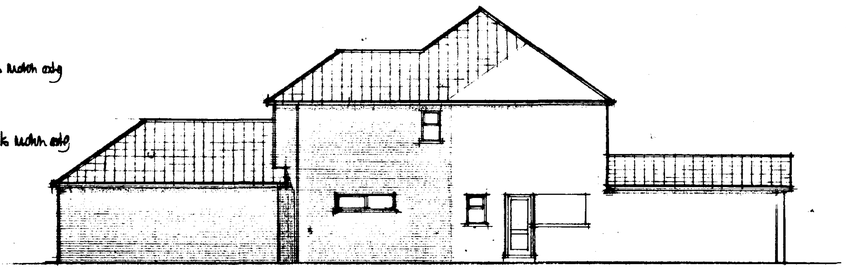


north

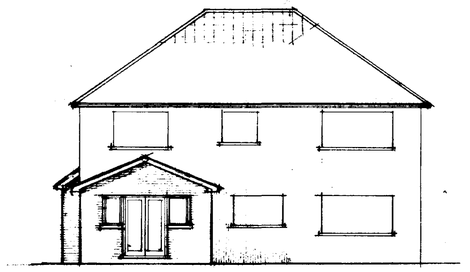


west

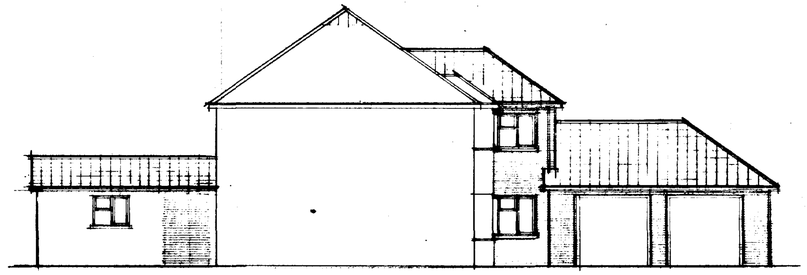


south

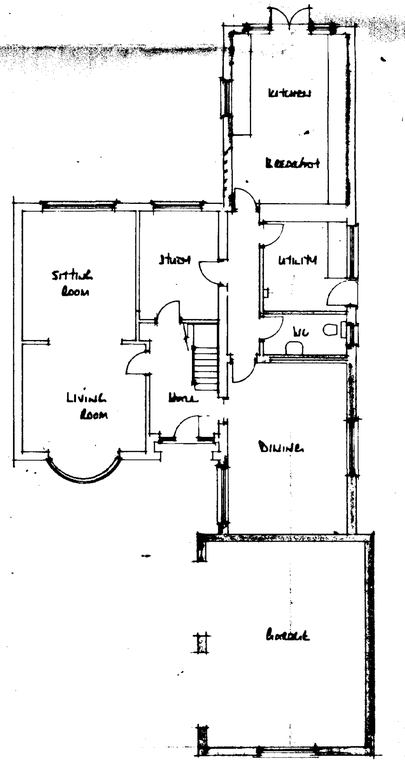

ground floor plan

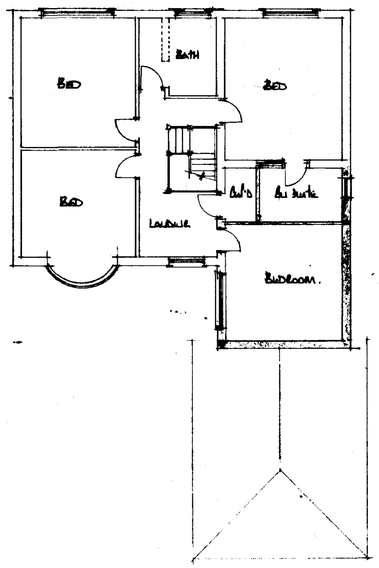

first floor plan

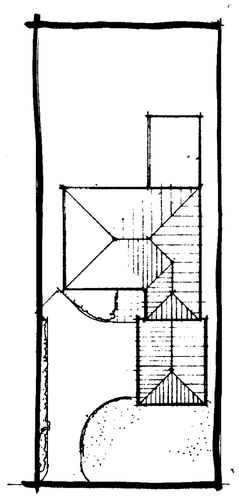

block plan

SHDC
Planning & Development
26 FEB 2002
Ref 0225/02

A	Dec 01	Amended to client instruction
	Date	Revisions

© copyright

East
Midlands
Design
Associates

"Willow Lodge",
Horseshoe Road,
Spalding,
Lincs. PE11 3JA
Tel: Spalding (0775) 767968

Client
Mr A Moore


Job Title
Extension & Alterations At
492 Broadgate
Weston Hills
Spalding, Lincs

Drawing Title
Plans, Elevations
& Proposed


Scale 1:100 & 1:250

Date Dec 01 | Drawn by AM


Drg. No 01/46/01 | Rev A

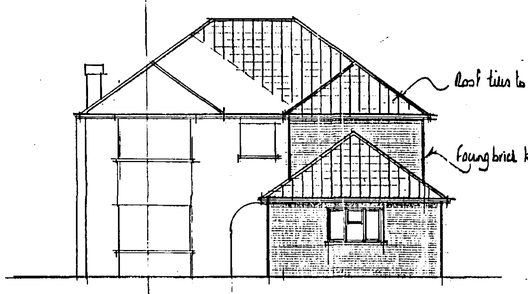


east

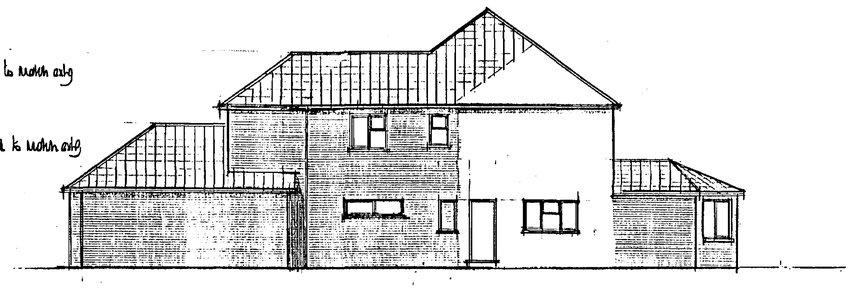


north

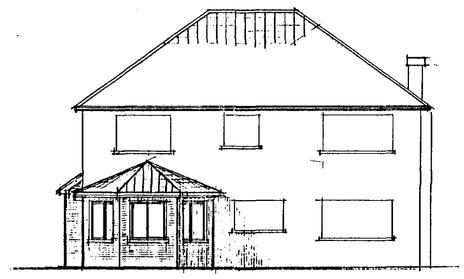

west

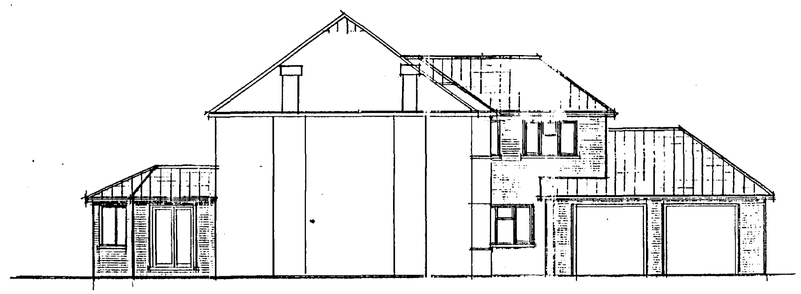


south

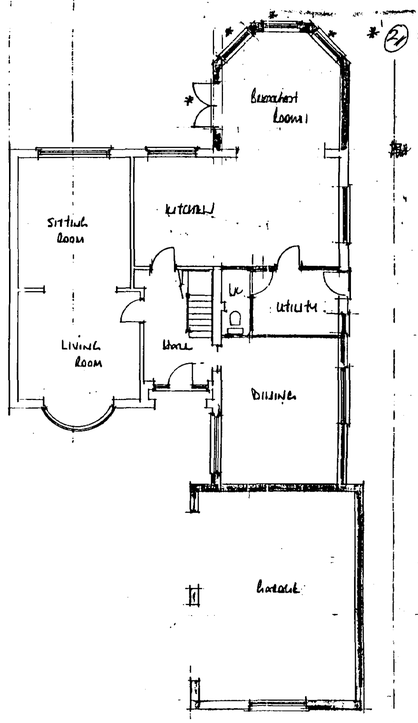

ground floor plan

(2) ADDITIONAL WINDOWS BUILT INTO BREAKFAST ROOM & PATIO DOORS, MOVED TO SIDE OF PROPERTY.

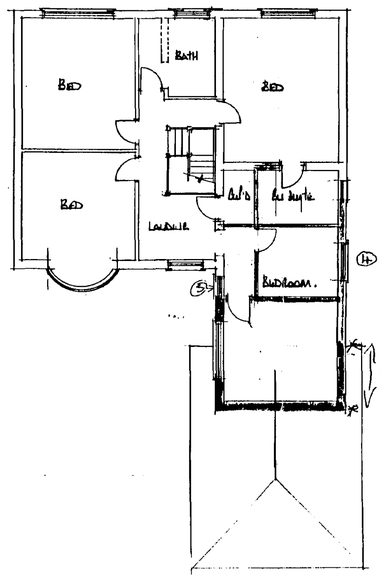


first floor plan

(3) EXTEND DOUBLE STOREY EXTENSION OVER SINGLE STOREY GARAGE, TO GIVE 5TH BEDROOM

(4) INCLUDE ADDITIONAL WINDOW INTO NORTH WALL

(5) INCLUDE ADDITIONAL WINDOW INTO SOUTH WALL INTO NEW HALLWAY TO 5TH BEDROOM

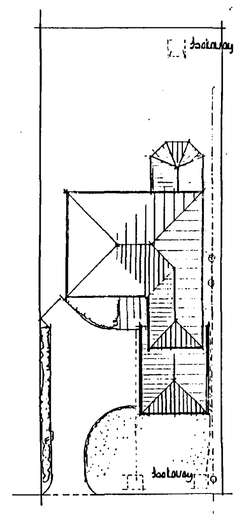

block plan

(1) REAR EXTENSION REDUCED IN LENGTH AND CHANGED TO BREAKFAST ROOM

C April '04 Hip extension over garage amended by Client. Sun lounge in lieu of kitchen at rear.

B	Mar 02	Chimney added - roof to bay altered
A	Dec 01	Amended to client instruction
	Date	Revisions

© copyright

East Midlands Design Associates
"Willow Lodge",
Horseshoe Road,
Spalding,
Lincs. PE11 3JA
Tel: Spalding (0775) 767968

Client
Mr A Moore

Job Title
Extension & Alterations At
492 Broadgate
Weston Hills
Spalding, Lincs

Drawing Title
Plans & Elevations As Proposed


SHDC Planning & Development
10 JUN 2004
Ref: 0225/02

AMENDED PLAN
Ref. A1

Scale 1:100 & 1:250

Date Dec 01 | Drawn by AL

Drg. No. 01/46/01 | Rev C.

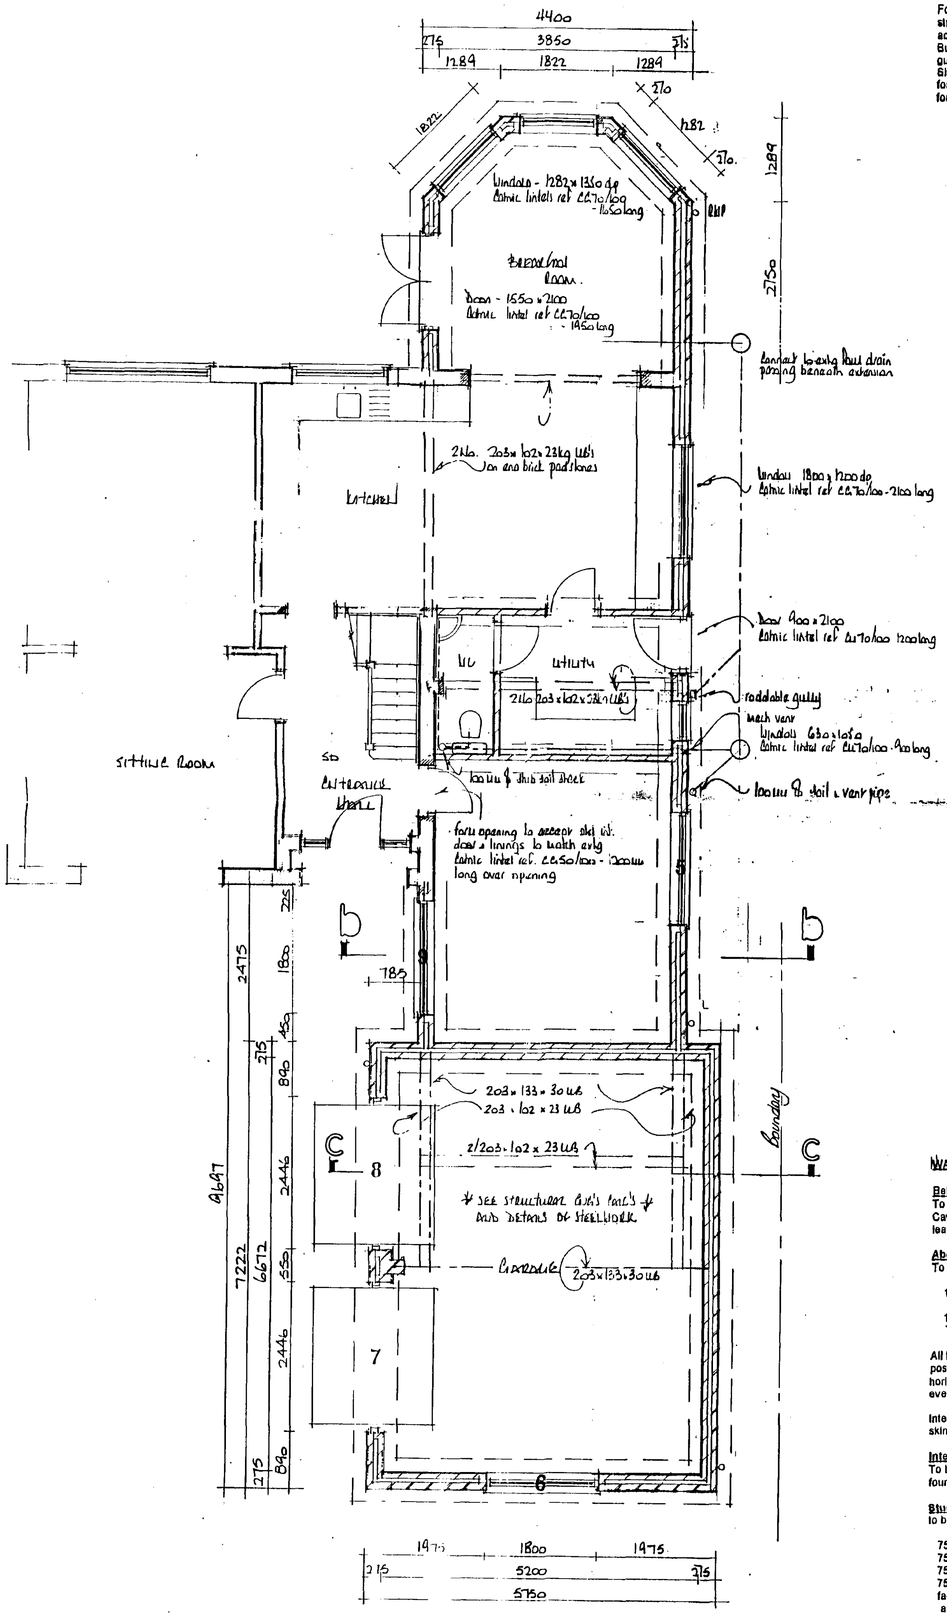
4400
275
3850
275
1284
1822
1284
1822
275
1282
275
1289
2750
Window - 1282 x 1350 dp
Catnic lintels ref CG70/100
- 1650 long
Bedroom
Door - 1550 x 2100
Catnic lintel ref CG70/100
- 1950 long
Kitchen
2No. 203 x 102 x 23kg UB's
on end brick padstones
Window 1800 x 1200 dp
Catnic lintel ref CG70/100 - 2100 long
Door 900 x 2100
Catnic lintel ref CG70/100 1200 long
Utility
2No 203 x 102 x 23kg UB's
Sitting Room
Cloakroom
WC
Hall
Landing
Bedroom
Bedroom
Bedroom