
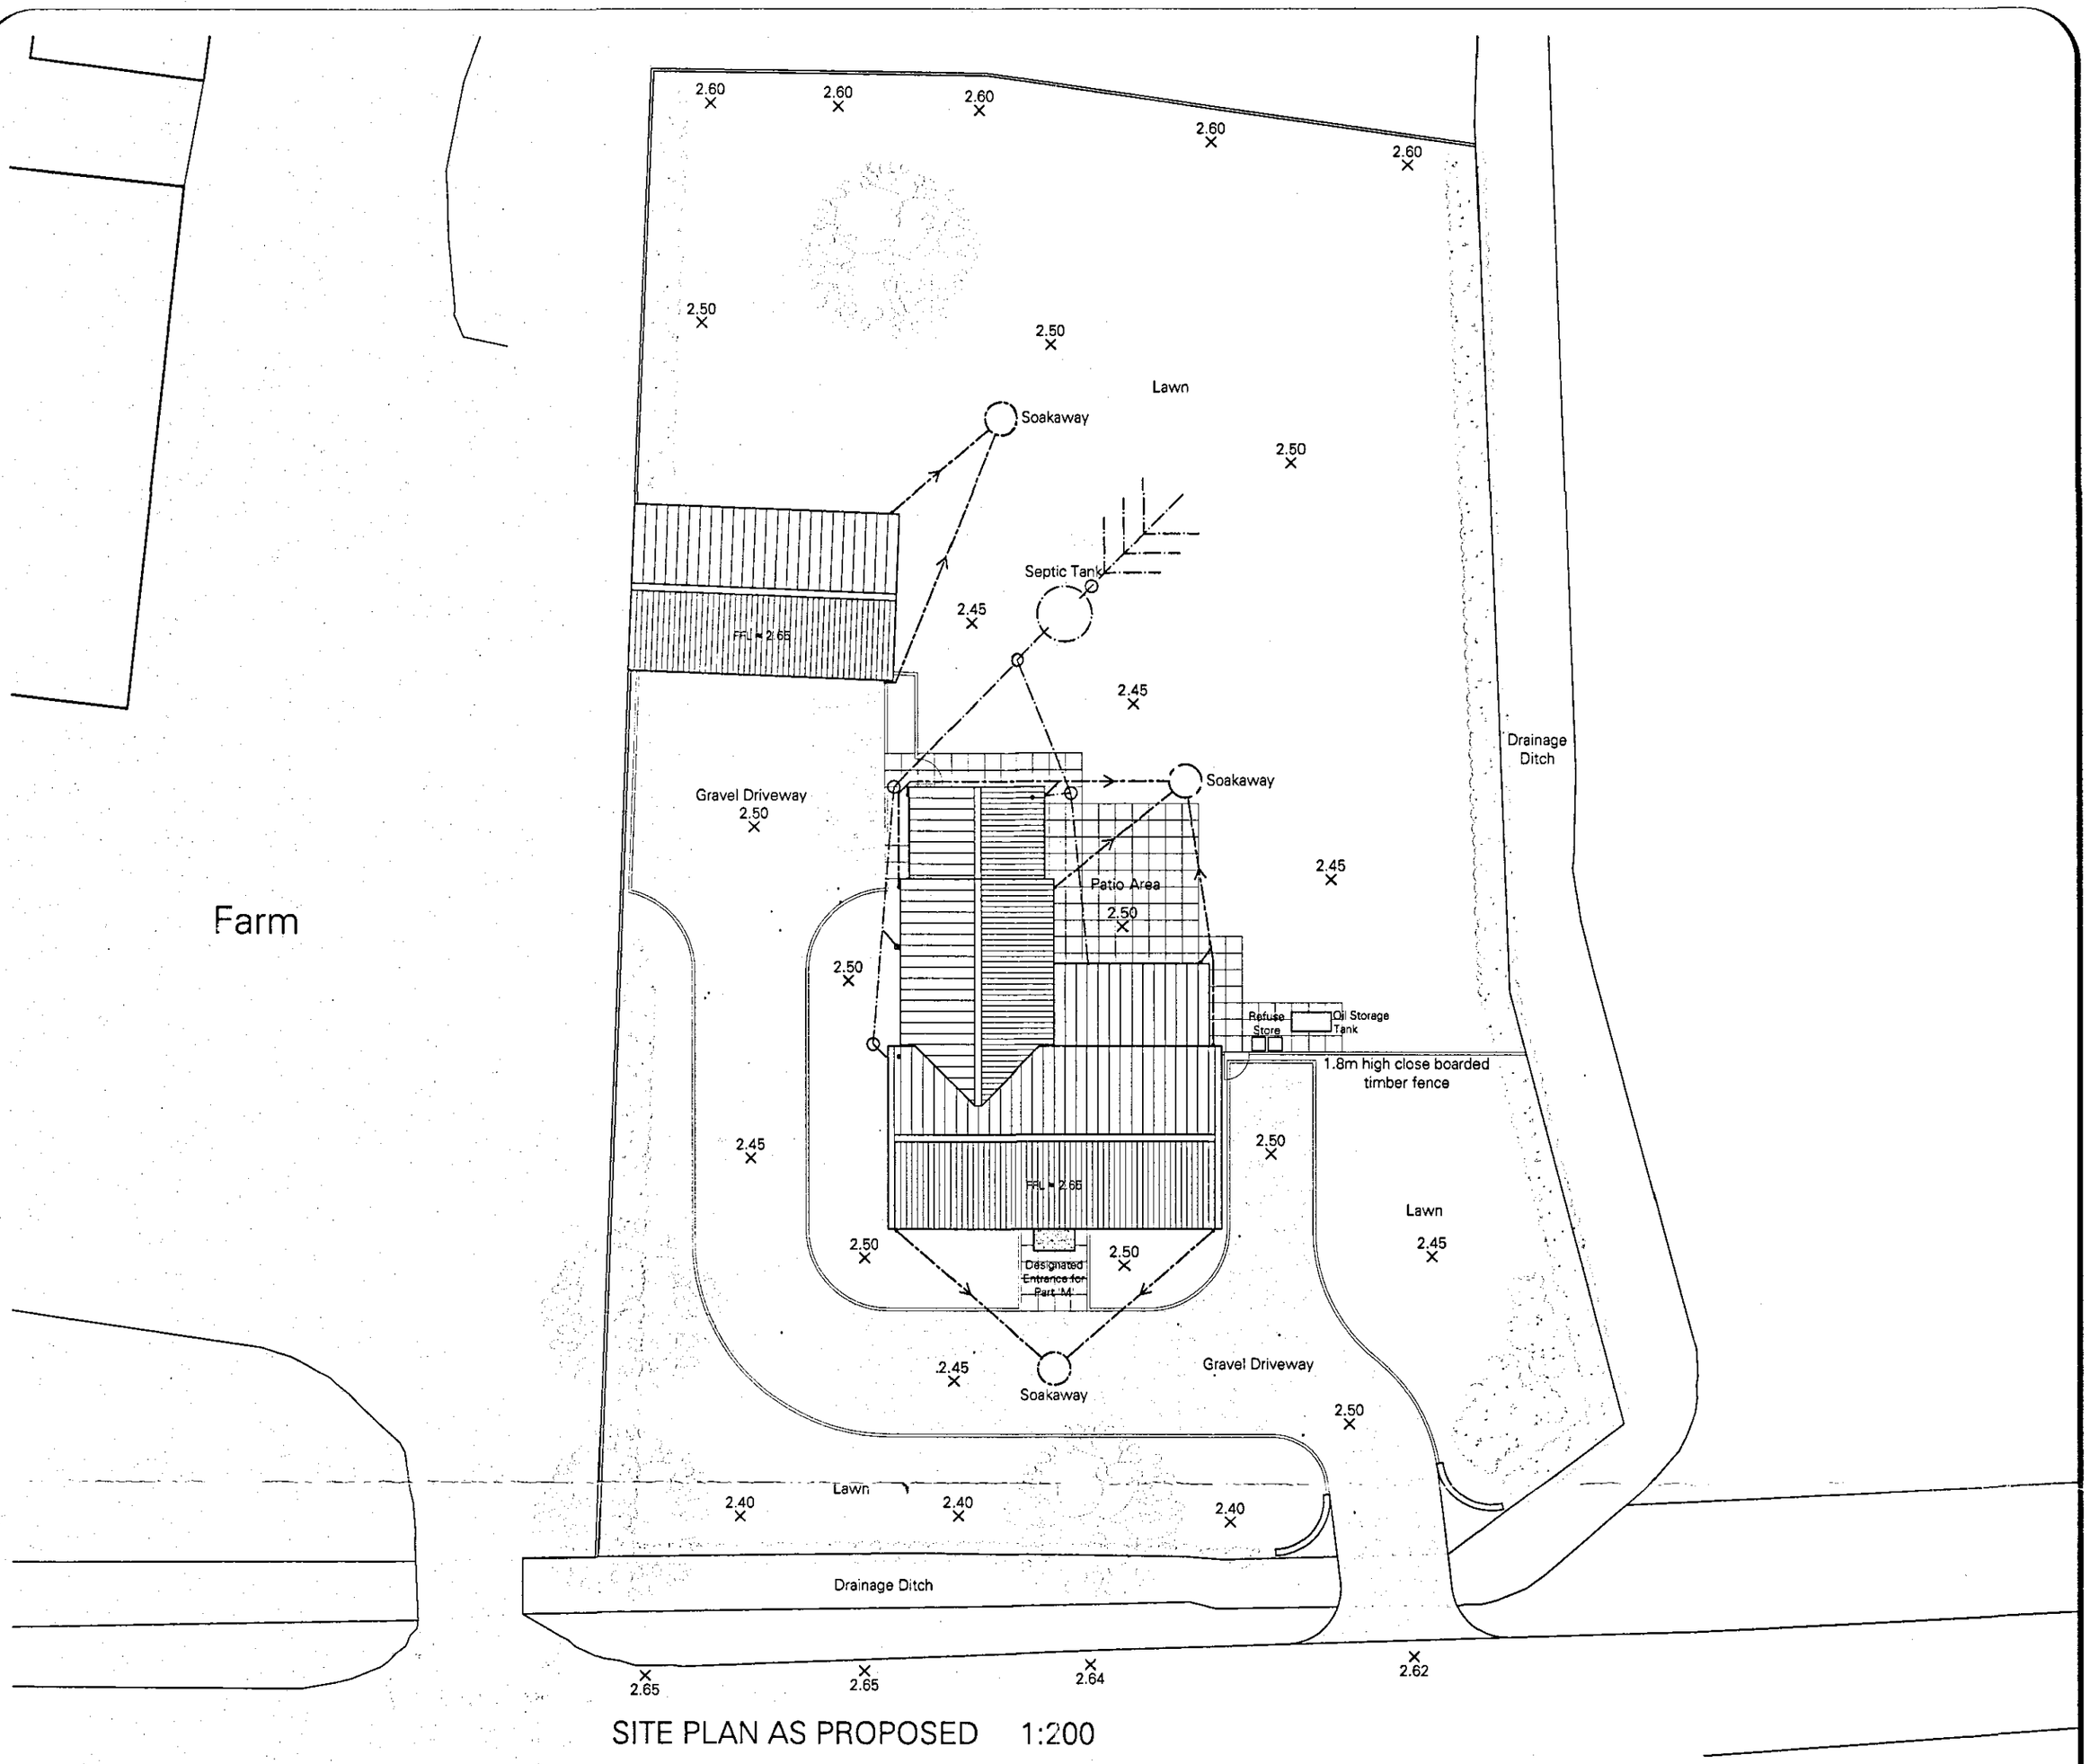


SITE PLAN AS PROPOSED 1:200

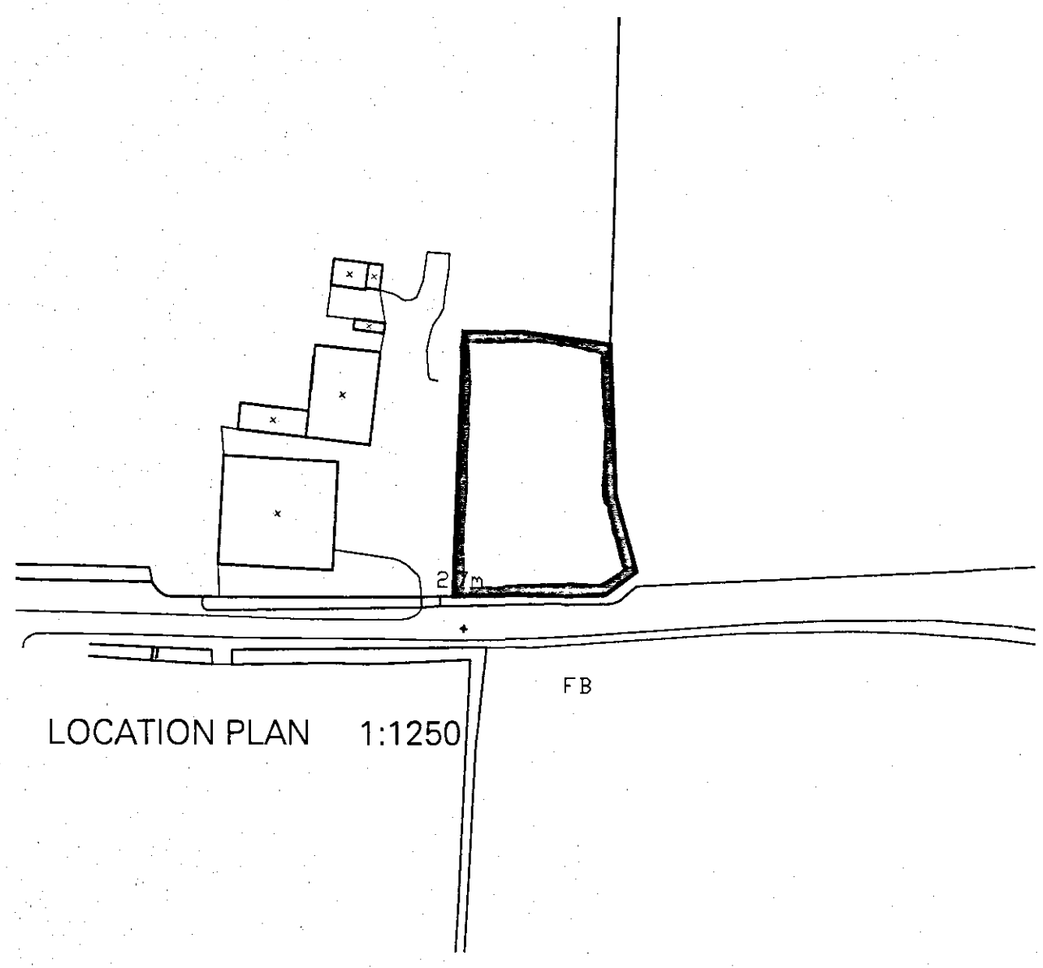

LOCATION PLAN 1:1250

ENGLISH BROTHERS
TIMBER FRAME SPECIALISTS
Salts Road, Walton Highway, Wisbech, Cambridgeshire, PE14 7DU
Tel: 01945 587500 Fax: 01945 582576
customerservices@englishbrothers.co.uk

project
Replacement Farmhouse
Woad Farm

drawing title
Site Plan as Proposed

SHDC
Planning & Development
2 1 FEB 2008
Ref: 0230/08

client
Mr & Mrs Dring

drawing no.
B442-BR3A

date
11.01.08

drawn
M.S.T

scale
1:200 & 1:1250

revision
A 19.02.08 Proposed levels & location plan added to drawing

DETERMINED
PLAN
© English Brothers Ltd
"No reproduction or publication of this drawing may be made and no article may be manufactured or assembled in accordance with this drawing without prior consent. Rights reserved under the Copyright Act 1956 as amended by The Design Copyright Act 1968"
The general contractor is to check all dimensions on site and report discrepancies to English Brothers Ltd.
DO NOT SCALE FROM THIS DRAWING