





PROPOSED ELEVATIONS

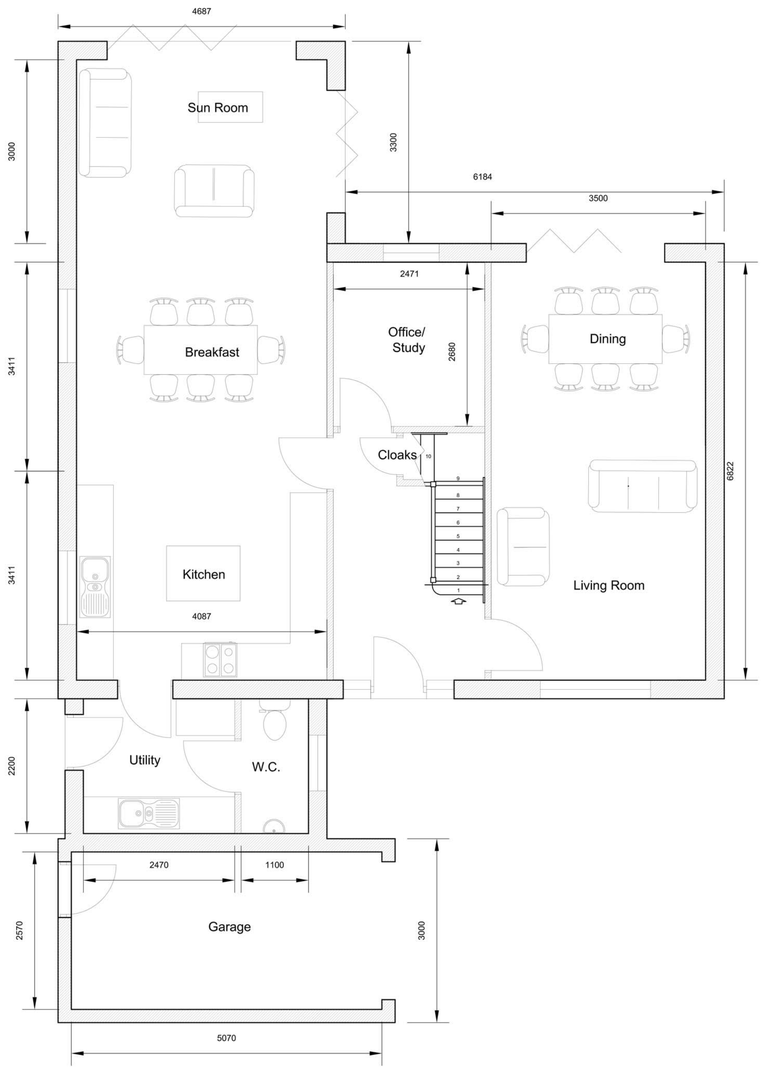

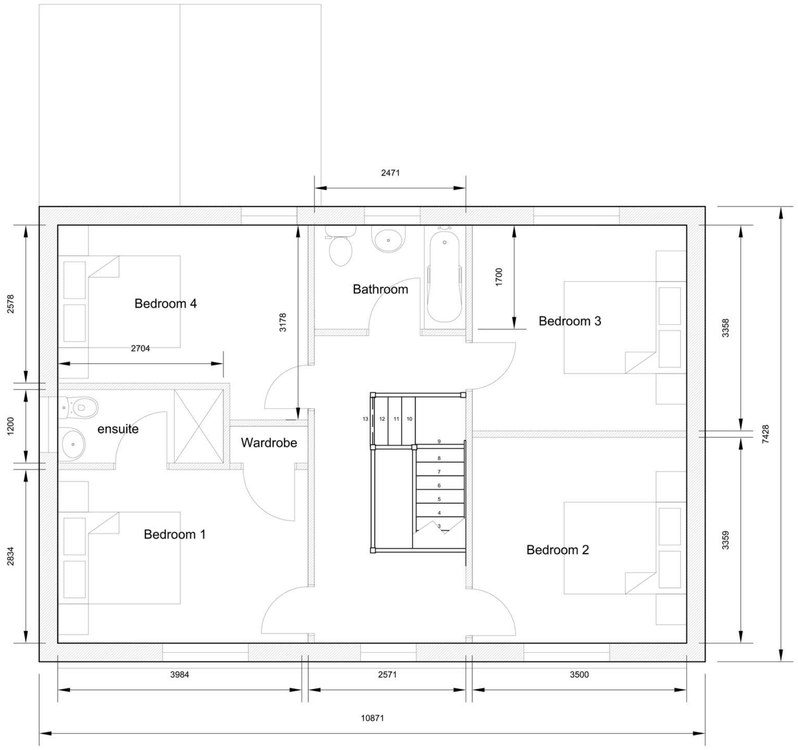

PROPOSED FLOOR PLANS

A	06/03/18	AWM	Change of window colour
Revision	Date	Drawn	Description

Client: Mr H Brown

Project: Proposed Residential Development, Austendyke Road, Weston Hills

Drawing: Planning (plots 1,2 & 4)

Scale 1:50, 1:100 @ A1 Drawn AWM Checked TAC Date 06/11/2017

Drawing No. 16/465/PA/0018A

Trevor A Clay RIBA Ltd, 14 Old Fendike Road, Weston Hills, Spalding, Lincs. PE126DD
01406 380027 07778 597975 trevor@tacarchitects.co.uk www.tacarchitects.co.uk