




side

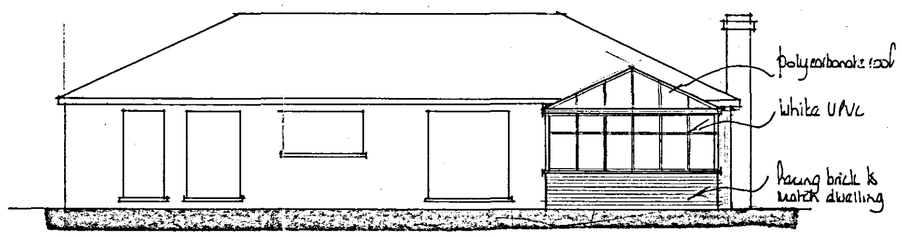

rear

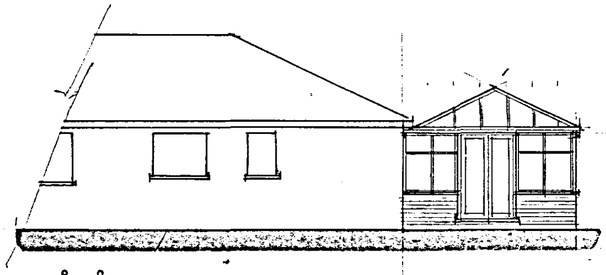

side

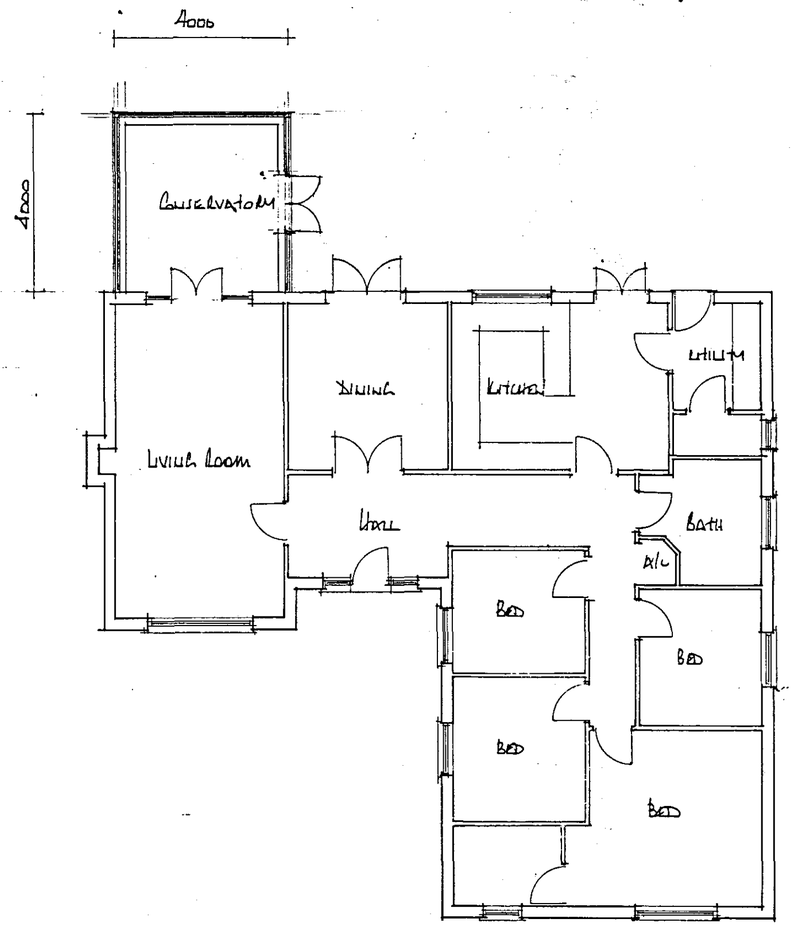

floor plan

DETERMINED PLAN

239/06

EAST MIDLANDS DESIGN ASSOC.

Architectural Consultants

Willow Lodge
Horseshoe Road
Spalding
Lincs
PE11 3JA

Tel/fax :- 01775 767968
E-mail :- willowlodge@zoom.co.uk
Mobile phone :- 07710 815044

Client
NEATWOOD HOMES DEVELOPMENTS LTD

Project
RESIDENTIAL DEVELOPMENT AT BROADGATE WESTON HILLS SPALDING. LINCS.

Drawing
CONSERVATORY ADDED to Plot 3.

Scale 1:100

Date Feb'06 Drawn AL

Dwg No: 04/18/30. Rev.