

PROPOSED FRONT ELEVATION
1:100

PROPOSED SIDE ELEVATION (SOUTH)

PROPOSED SIDE ELEVATION (NORTH)

PROPOSED FRONT ELEVATION


PROPOSED BRICKS TO BE ATHERSTONE RED



EXISTING FRONT ELEVATION
1:100

EXISTING SIDE ELEVATION


EXISTING REAR ELEVATION

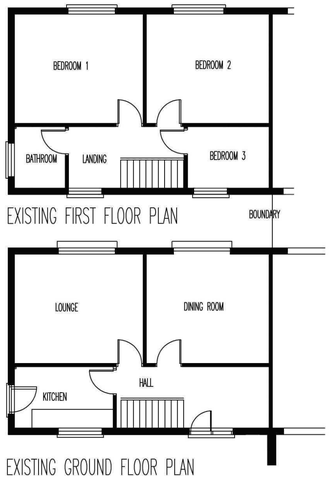

EXISTING FIRST FLOOR PLAN


EXISTING GROUND FLOOR PLAN

1:100

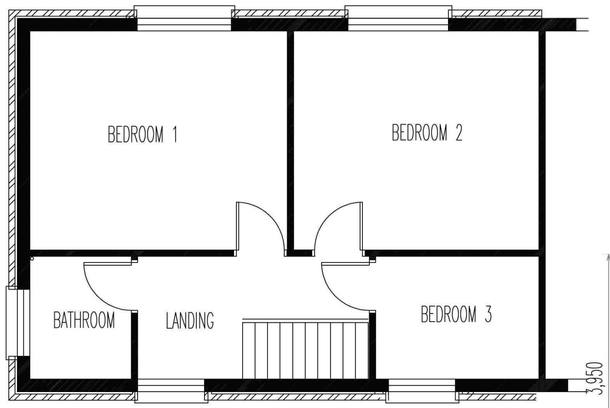


FIRST FLOOR PLAN


PROPOSED FLOOR LEVELS TO BE NO LOWER THAN EXISTING

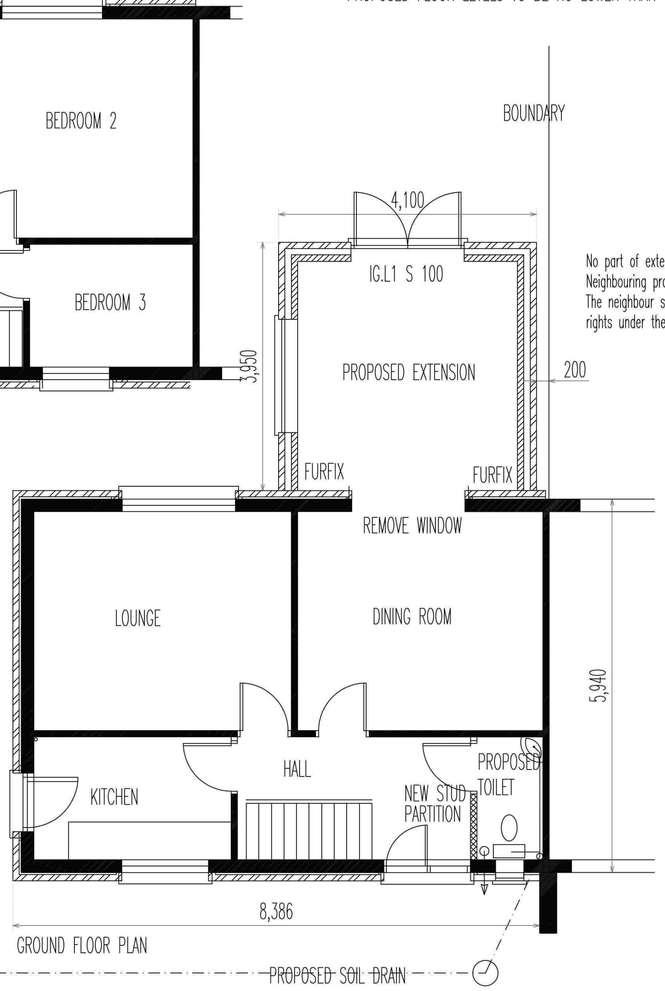



GROUND FLOOR PLAN

No part of extension to overlap boundary without
Neighbouring property owners consent
The neighbour should also be informed of his
rights under the implications of the party wall act

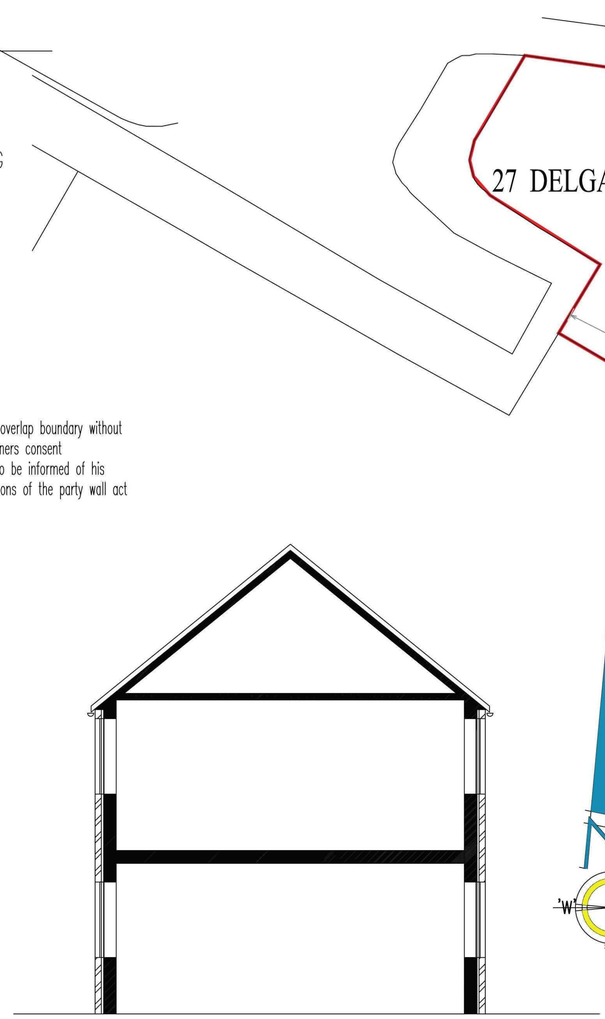

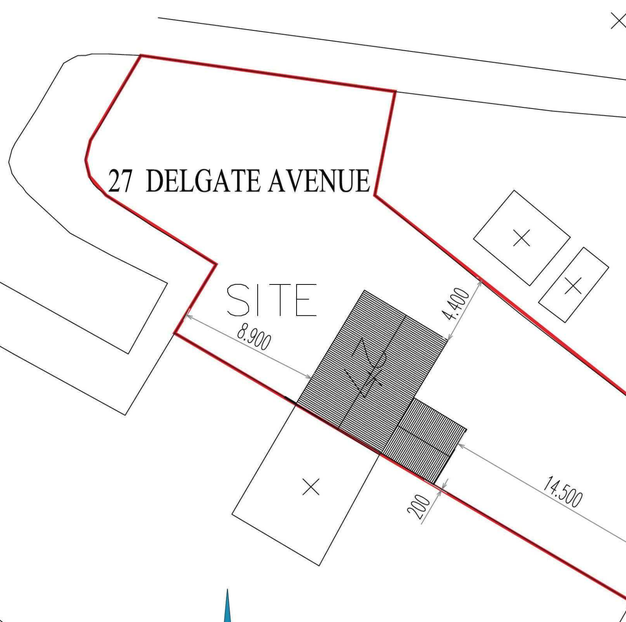

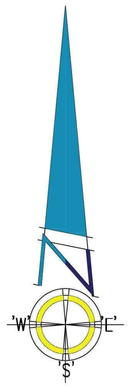

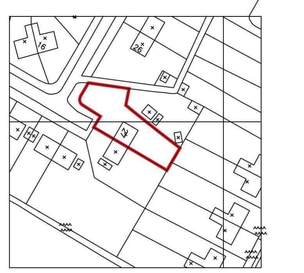

Building Design Awards
Building Excellence in Fenland
Peterborough City Council

Winner, Heritage award 2010 for Conversion or Renovation
Highly commended 2010 for Conversion or Renovation
Highly commended 2009 Heritage award New Build
Design and Construction award 2010

Rev	Purpose	By	Date
-	-	-	-

DBDS

DAVID BROKER DESIGN SERVICES
ta
CONCEPT 2000
DESIGN AND DEVELOPMENT
LTD
ESTABLISHED 1975

ARCHITECTURAL TECHNICIANS
DANBROOKE HOUSE STATION ROAD
WISBECH ST MARY
WISBECH CAMBS.PE13 4RW
Telephone 01945410421
Facsimile 01945410400
E-mail david.broker@virgin.net

Client: C PLUMB		
Drawing No: 1509		
Project: PROPOSED BRICK OUTER SKIN AND REAR EXTENSION TO EXISTING 'AIREY' HOUSE		
Site: 27 DELGATE AVENUE WESTON SPALDING LINCS		
Postcode: PE12 6HT	Drawn: DB	Checked: -
Scale: 1:50 @ A1	Date: NOV 10	Revision No: -

DO NOT SCALE FROM THIS DRAWING - All dimensions to be verified on site - This drawing and design remains the copyright of David Broker and may not be reproduced without permission. David Broker or Concept 2000 will not be held responsible for any construction works undertaken prior to approval or before approved plans are issued - Any alterations to details or specifications may invalidate the approval and incurr significant additional costs.