
Do not scale directly from this drawing. All discrepancies are to be brought to the attention of the Practice.

The copyright to this drawing is owned by Trevor A Clay RIBA Ltd.

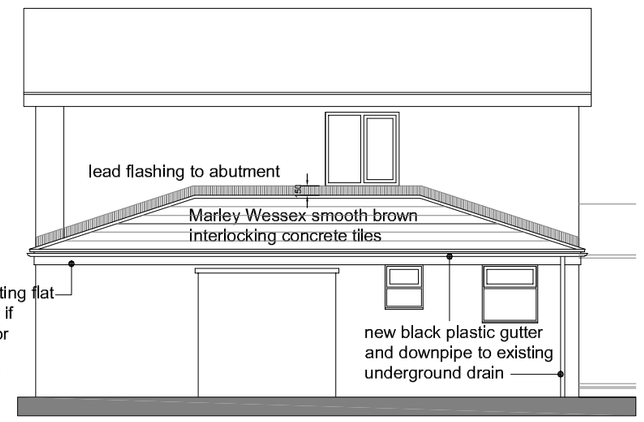

S ELEV as proposed 1:100



E ELEV as proposed 1:100



N ELEV as proposed 1:100




S ELEV as existing 1:100




E ELEV as existing 1:100




N ELEV as existing 1:100

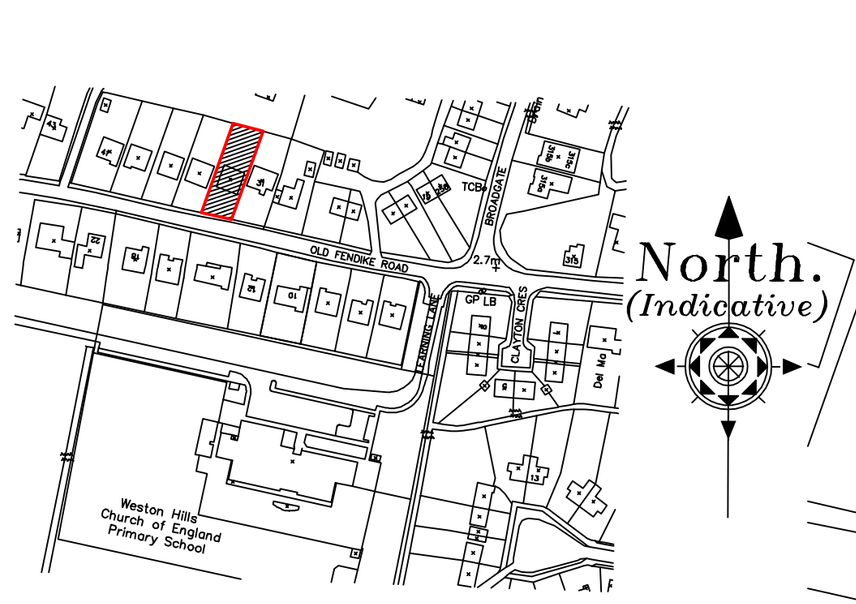


LOCATION PLAN 1:2500

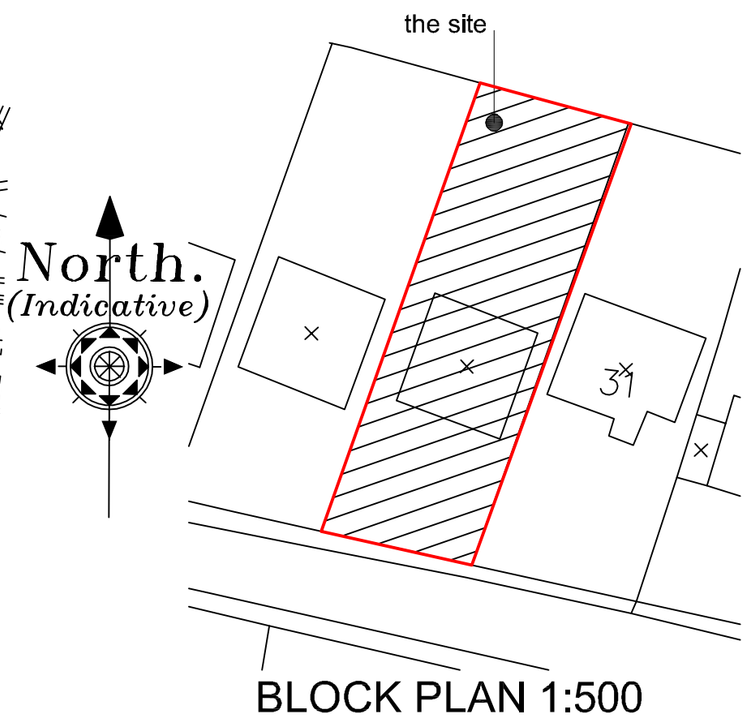


BLOCK PLAN 1:500

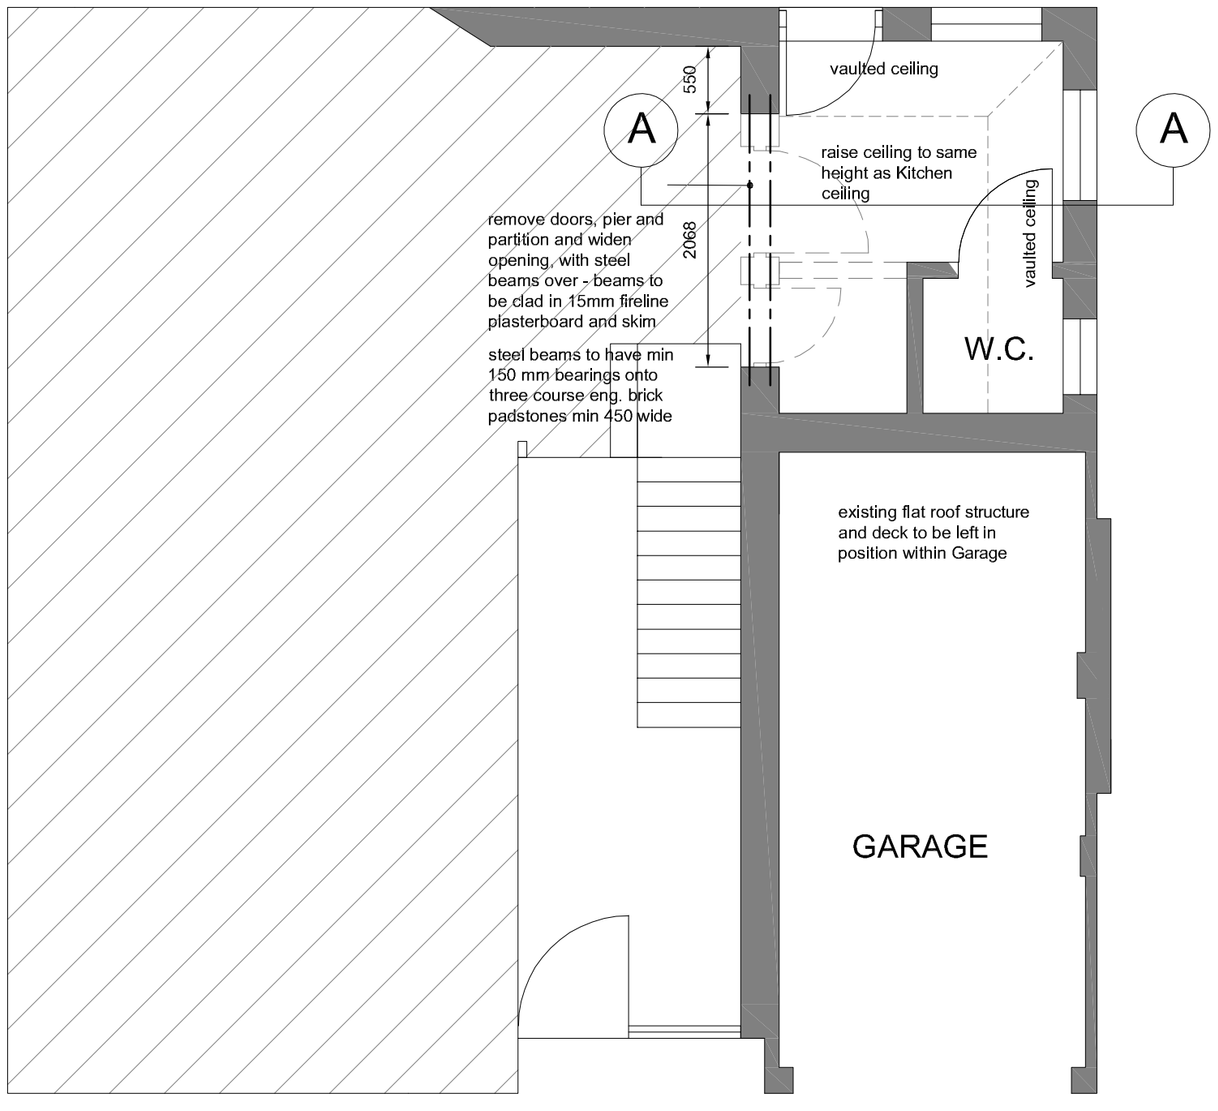

GROUND FLOOR PLAN 1:50

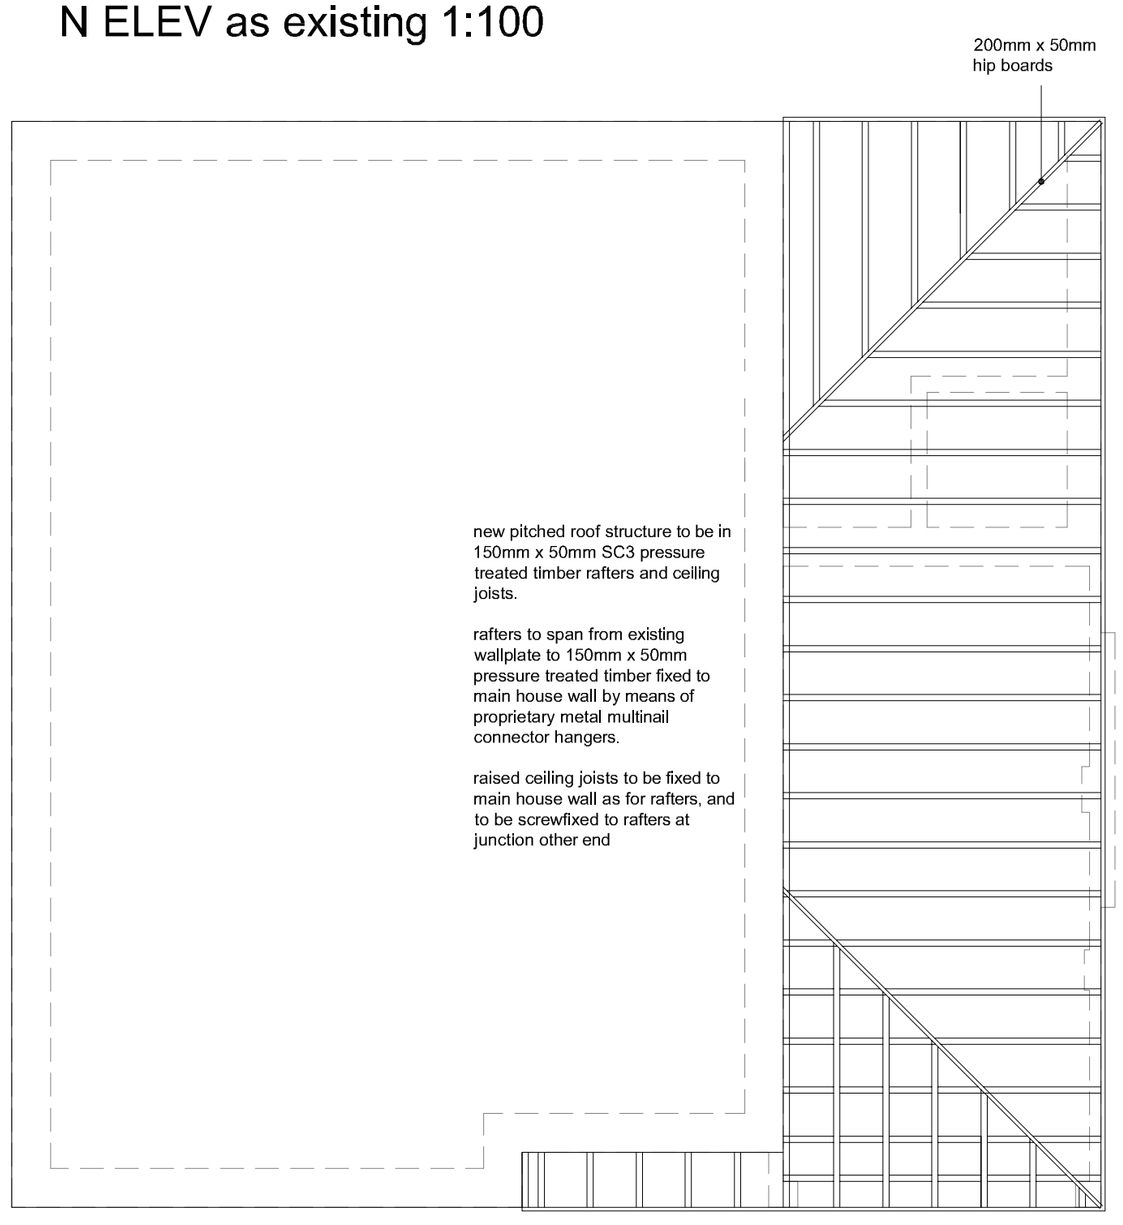

ROOF PLAN 1:50

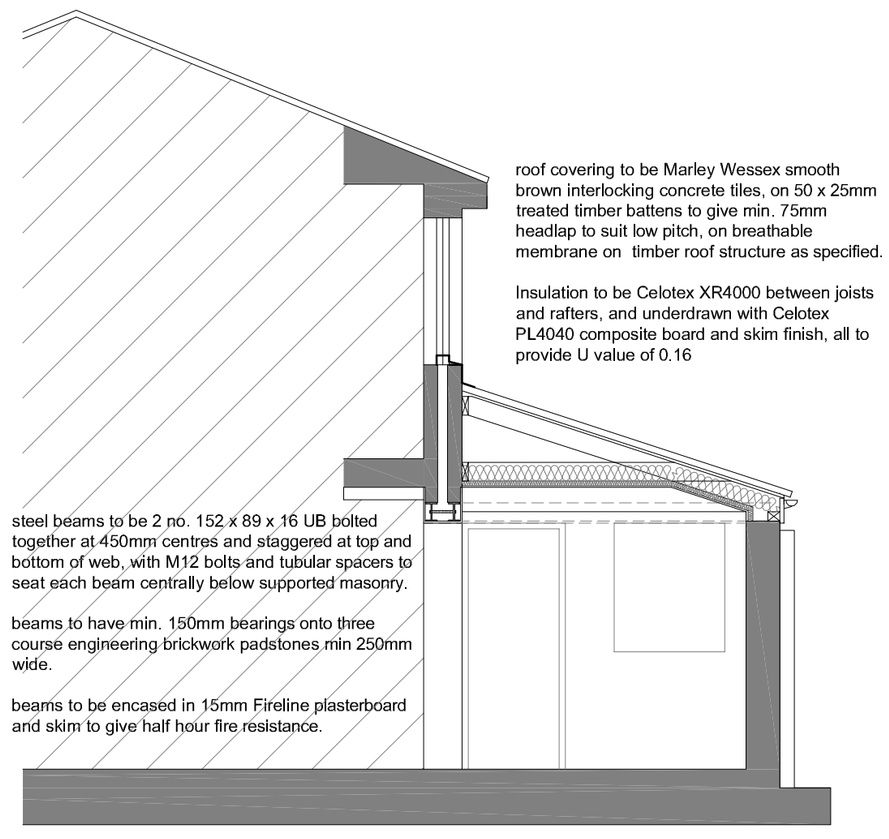

SECTION A-A 1:50

Revision	Date	Drawn	Description
A	08 March 2022	TAC	Existing elevations added

Client: Mr and Mrs A Pearson

Project: Replacement of Flat Garage Roof with Pitched Roof

Drawing: Planning and Building Regulation Drawing

Scale 1:50, :100, 1:2500 @ A2 Drawn TAC Date 01/03/2022 Drawing No. 22/612/PA/001A

Trevor A Clay RIBA Ltd, 14 Old Fendike Road, Weston Hills, Spalding, Lincs. PE126DD
01406 380027 07778 597975 trevor@tacarchitects.co.uk www.tacarchitects.co.uk