
Ordnance Survey®

# OS Sitemap®

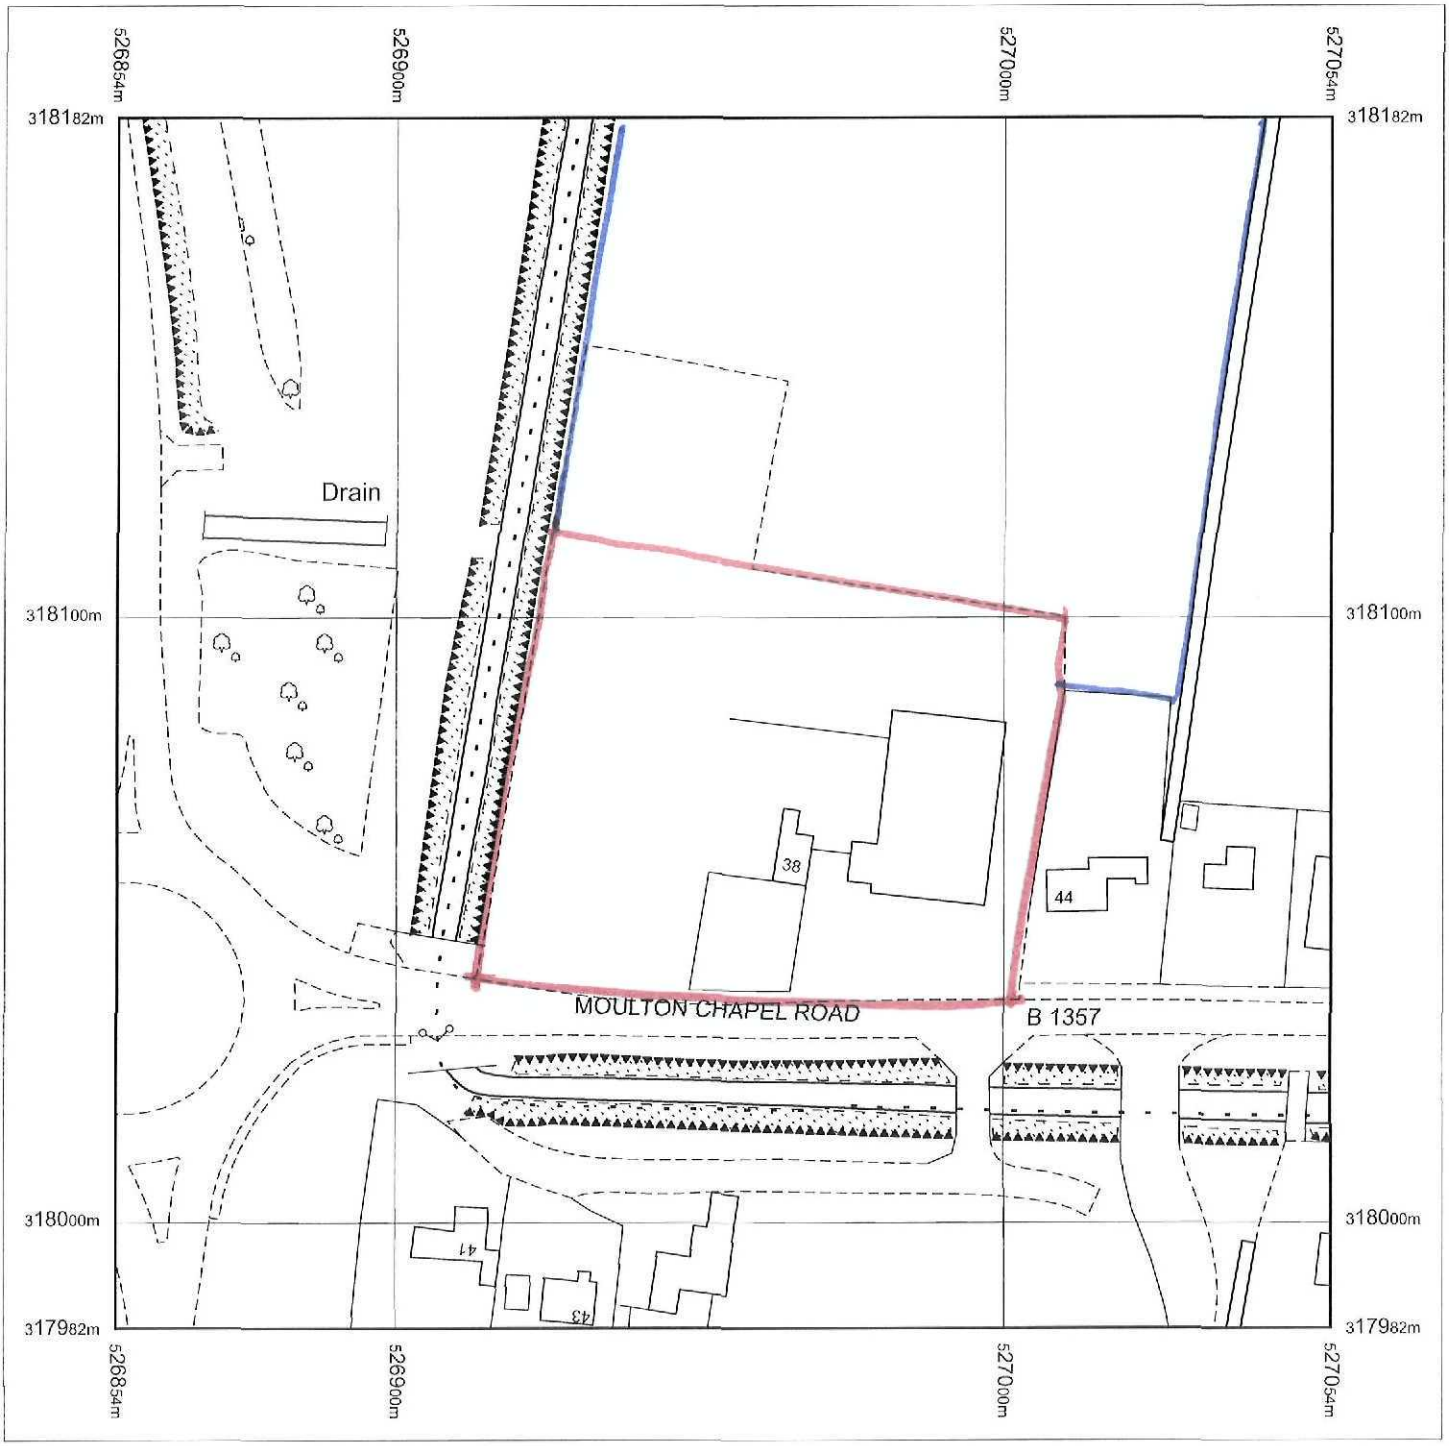


Produced 11.04.2011 from the Ordnance Survey National Geographic Database and incorporating surveyed revision available at this date. © Crown Copyright 2011.

Reproduction in whole or part is prohibited without the prior permission of Ordnance Survey.

Ordnance Survey, the OS Symbol and OS Sitemap are registered trademarks of Ordnance Survey, the national mapping agency of Great Britain.

The representation of a road, track or path is no evidence of a right of way.

The representation of features as lines is no evidence of a property boundary.

Part or all of this OS Sitemap is enlarged from mapping produced at one or more of the following scales: 1:1250, 1:2500, 1:10000.


Metres
0 20 40

Scale 1:1250

Supplied by: **Bookmark Spalding Ltd**
Serial number: 00117400
Centre coordinates: 526954 318082.5

Further information can be found on the OS Sitemap Information leaflet or the Ordnance Survey web site: www.ordnancesurvey.co.uk

SHDC
Planning & Development
12 APR 2011
Ref: 0277-4

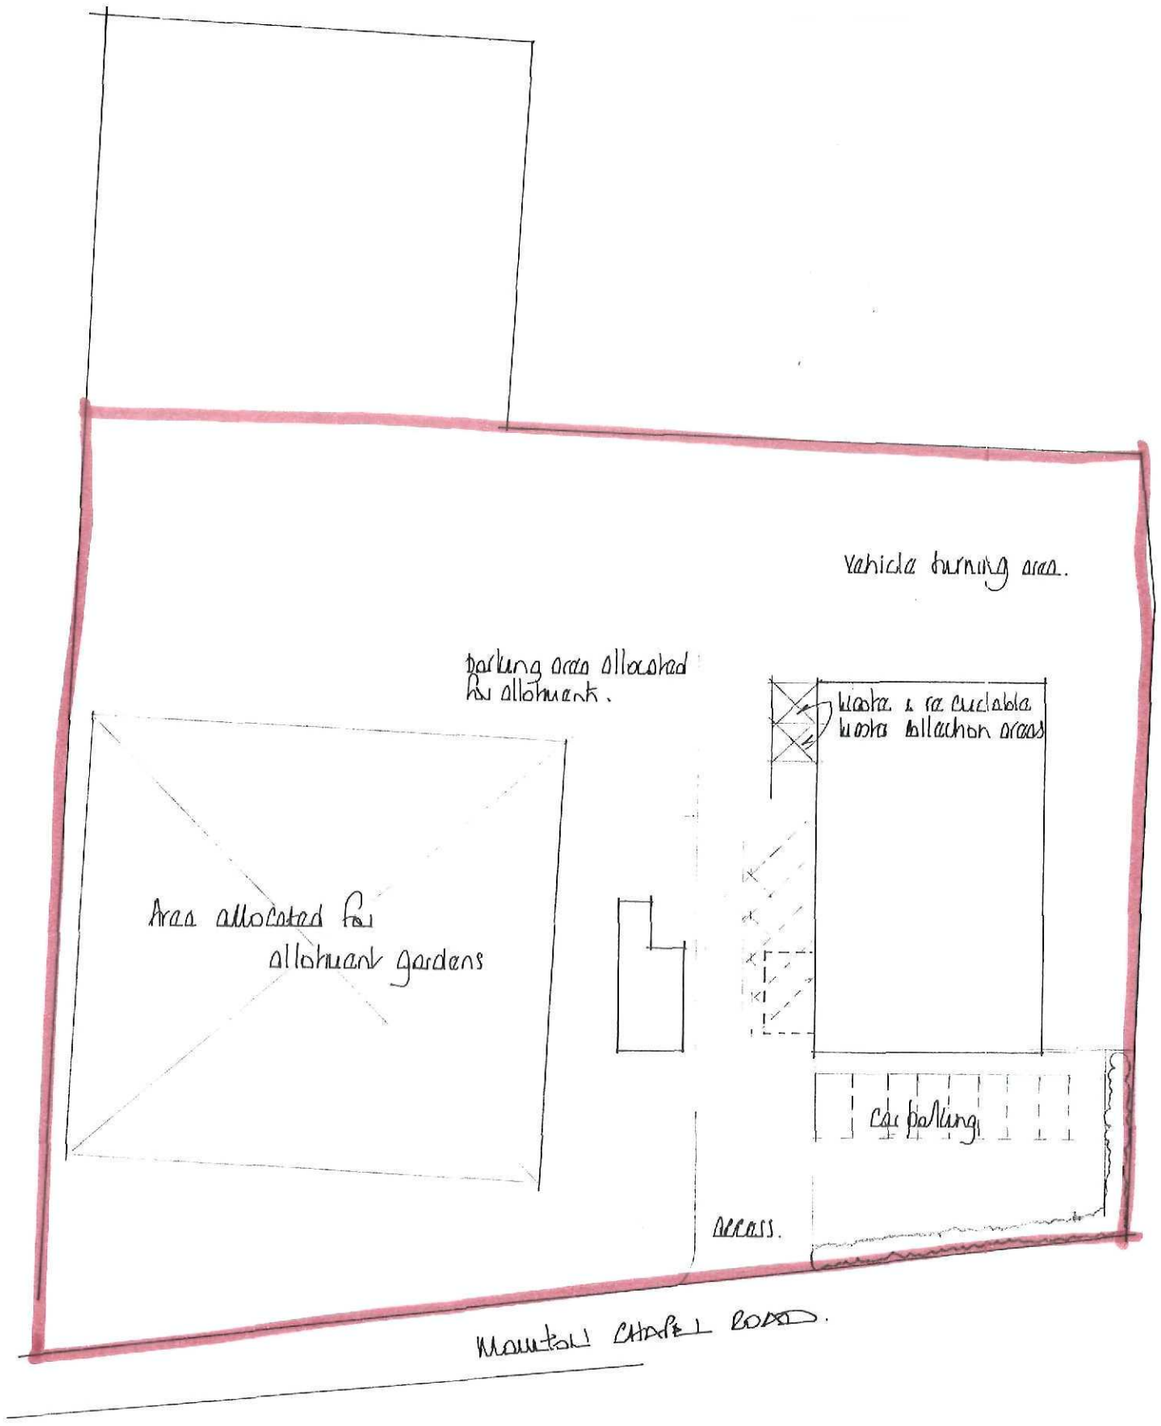



# EAST MIDLANDS DESIGN ASSOC.

Architectural Consultants

Willow Lodge
Horseshoe Road
Spalding
Lincs
PE11 3JA

Tel/fax :- 01775 767968
E;mail :- willowlodge@talktalk.net
Mobile 'phone :- 07710815044


Client

MR S KANDOLA

Project

PROPOSED CONVENIENCE STORE AT
37 MOULTON CHAPEL ROAD
COWBIT
PE12 6XD

Drawing

BLOCK PLAN


SHDC
Planning & Development
12 APR 2011
Ref: 0277-11


Scale

1:500

Date

MARCH 11


Drawn

AL


Dwg No.

10/43/03


Rev

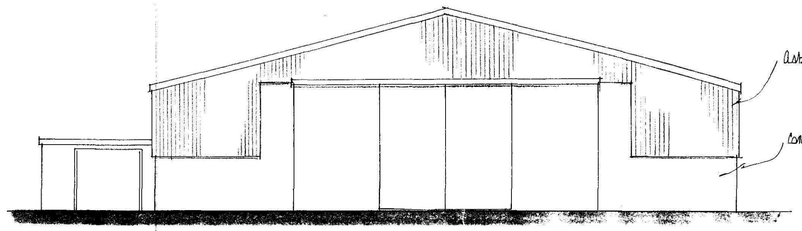



south

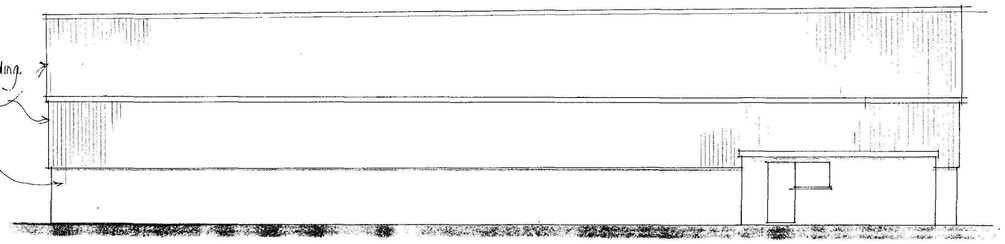


west

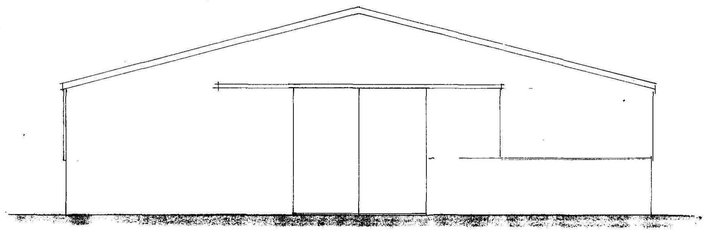


north

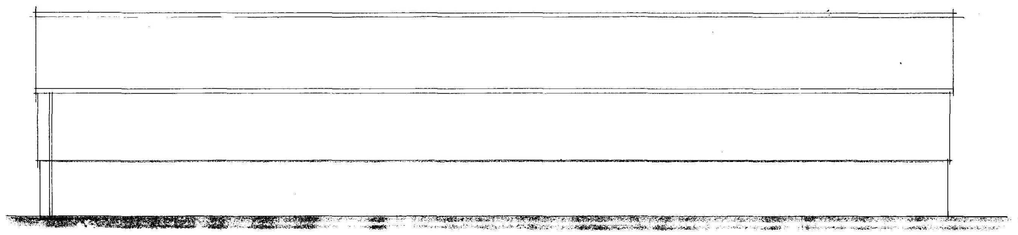

east

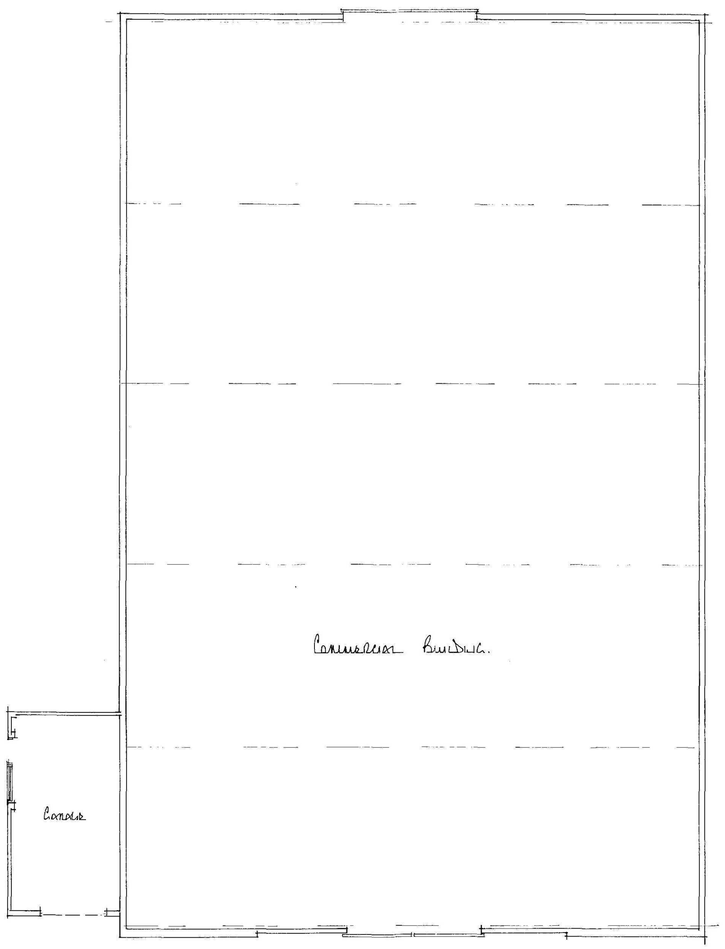


ground floor plan

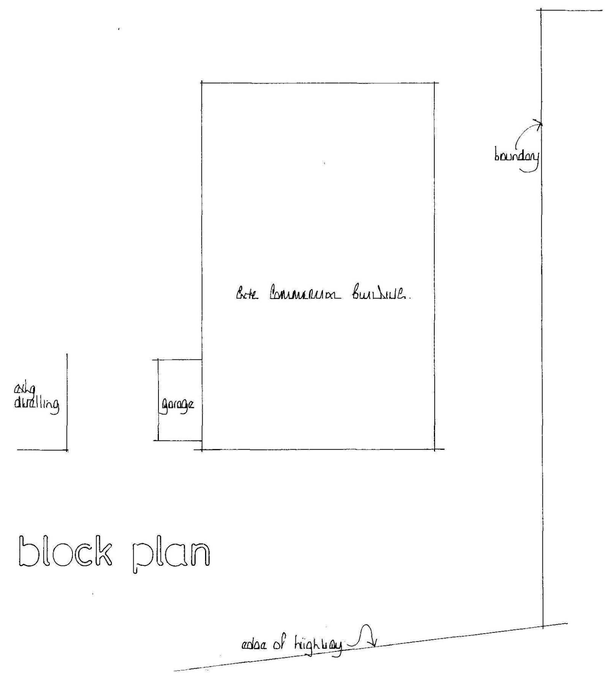


block plan

SHDC
Planning & Development
12 FEB 2011
Ref. 02/77-11

EAST MIDLANDS
DESIGN ASSOC.

Architectural Consultants

Willow Lodge
Horseshoe Road
Spalding
Lincs
PE11 3JA

Tel/fax :- 01775 767968
E:mail :- willowlodge@talktalk.net
Mobile 'phone :- 07710815044

Client
Mr S KANDOLA.

Project
31 MOULTON CHAPEL ROAD
Coldbrt
PE12 0XD

Drawing
PLAN & ELEVATION
to EXISTING


Scale
1:100

Date
March 11


Drawn

Dwg No.
10/43/01


Rev

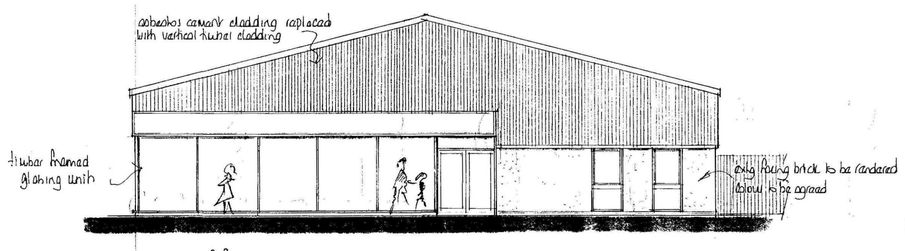



south

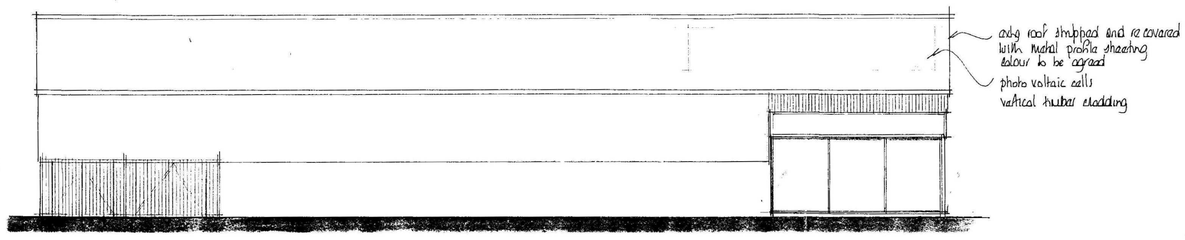



west

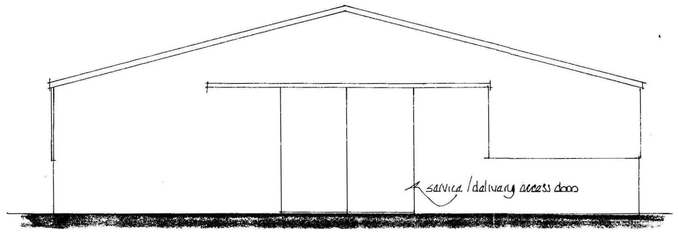


north

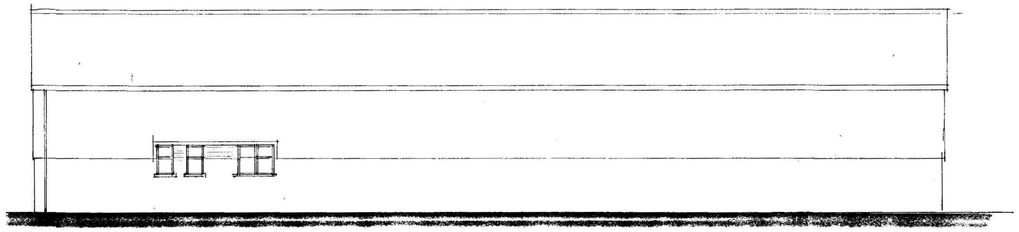

east

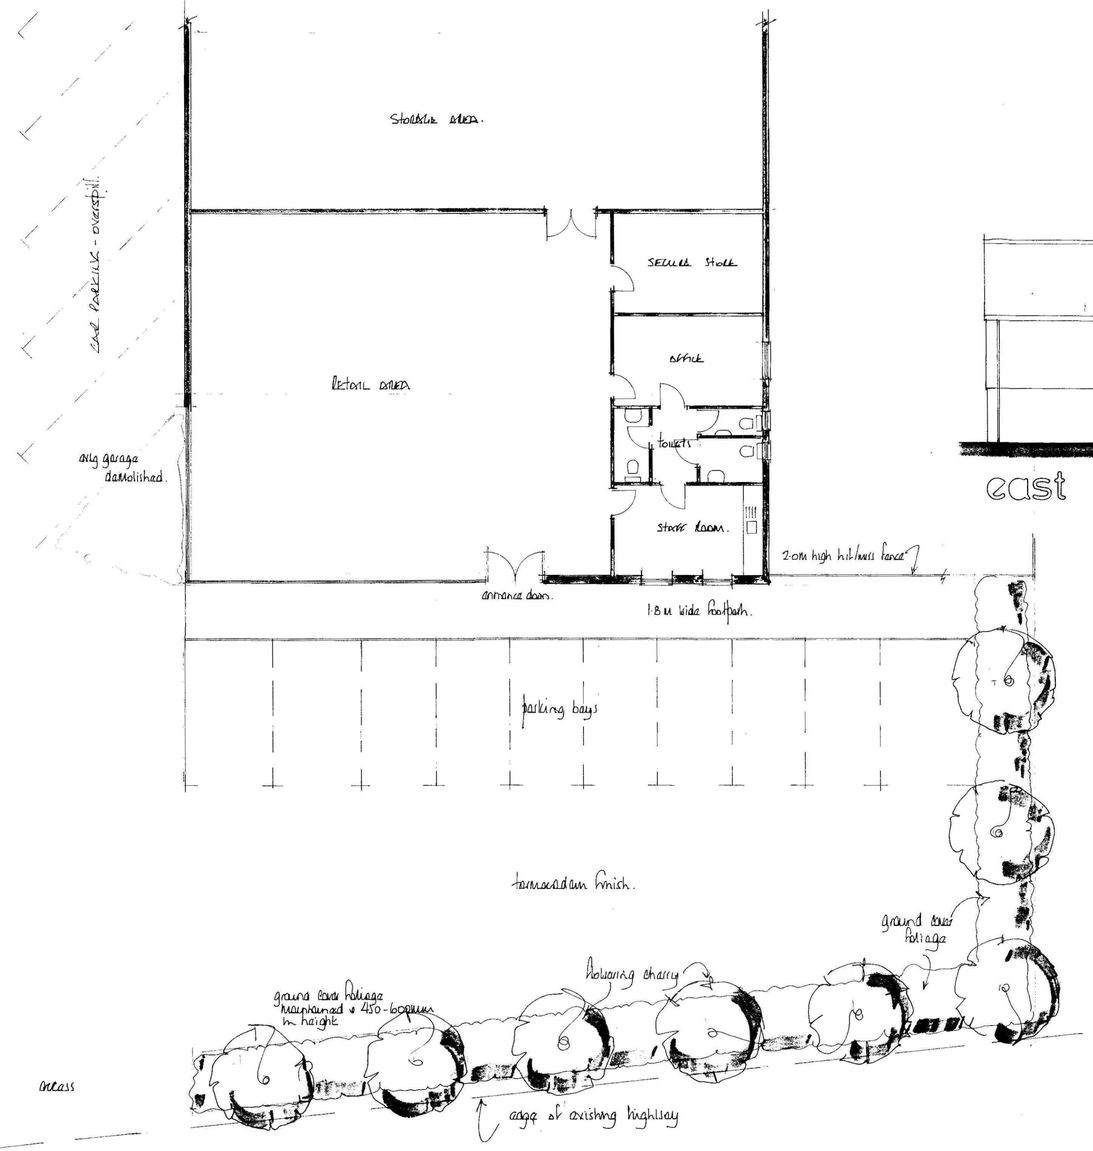


SHDC
Planning & Development
12 APR 2011
Ref. 0277-11

# EAST MIDLANDS DESIGN ASSOC.

Architectural Consultants

Willow Lodge
Horseshoe Road
Spalding
Lincs
PE11 3JA

Tel/fax :- 01775 767968
E:mail :- willowlodge@talktalk.net
Mobile phone :- 07710815044

Client
Mr S KANDOLA

Project
PROPOSED CONVENIENCE STORE AT 37 MOULTON CHAPEL ROAD COUGHT. PE12 0XD

Drawing
PLAN & ELEVATIONS AS PROPOSED

Scale
1:100

Date
MARCH 11

Drawn
AL

Dwg No.
10/43/02

Rev