

SITE PLAN

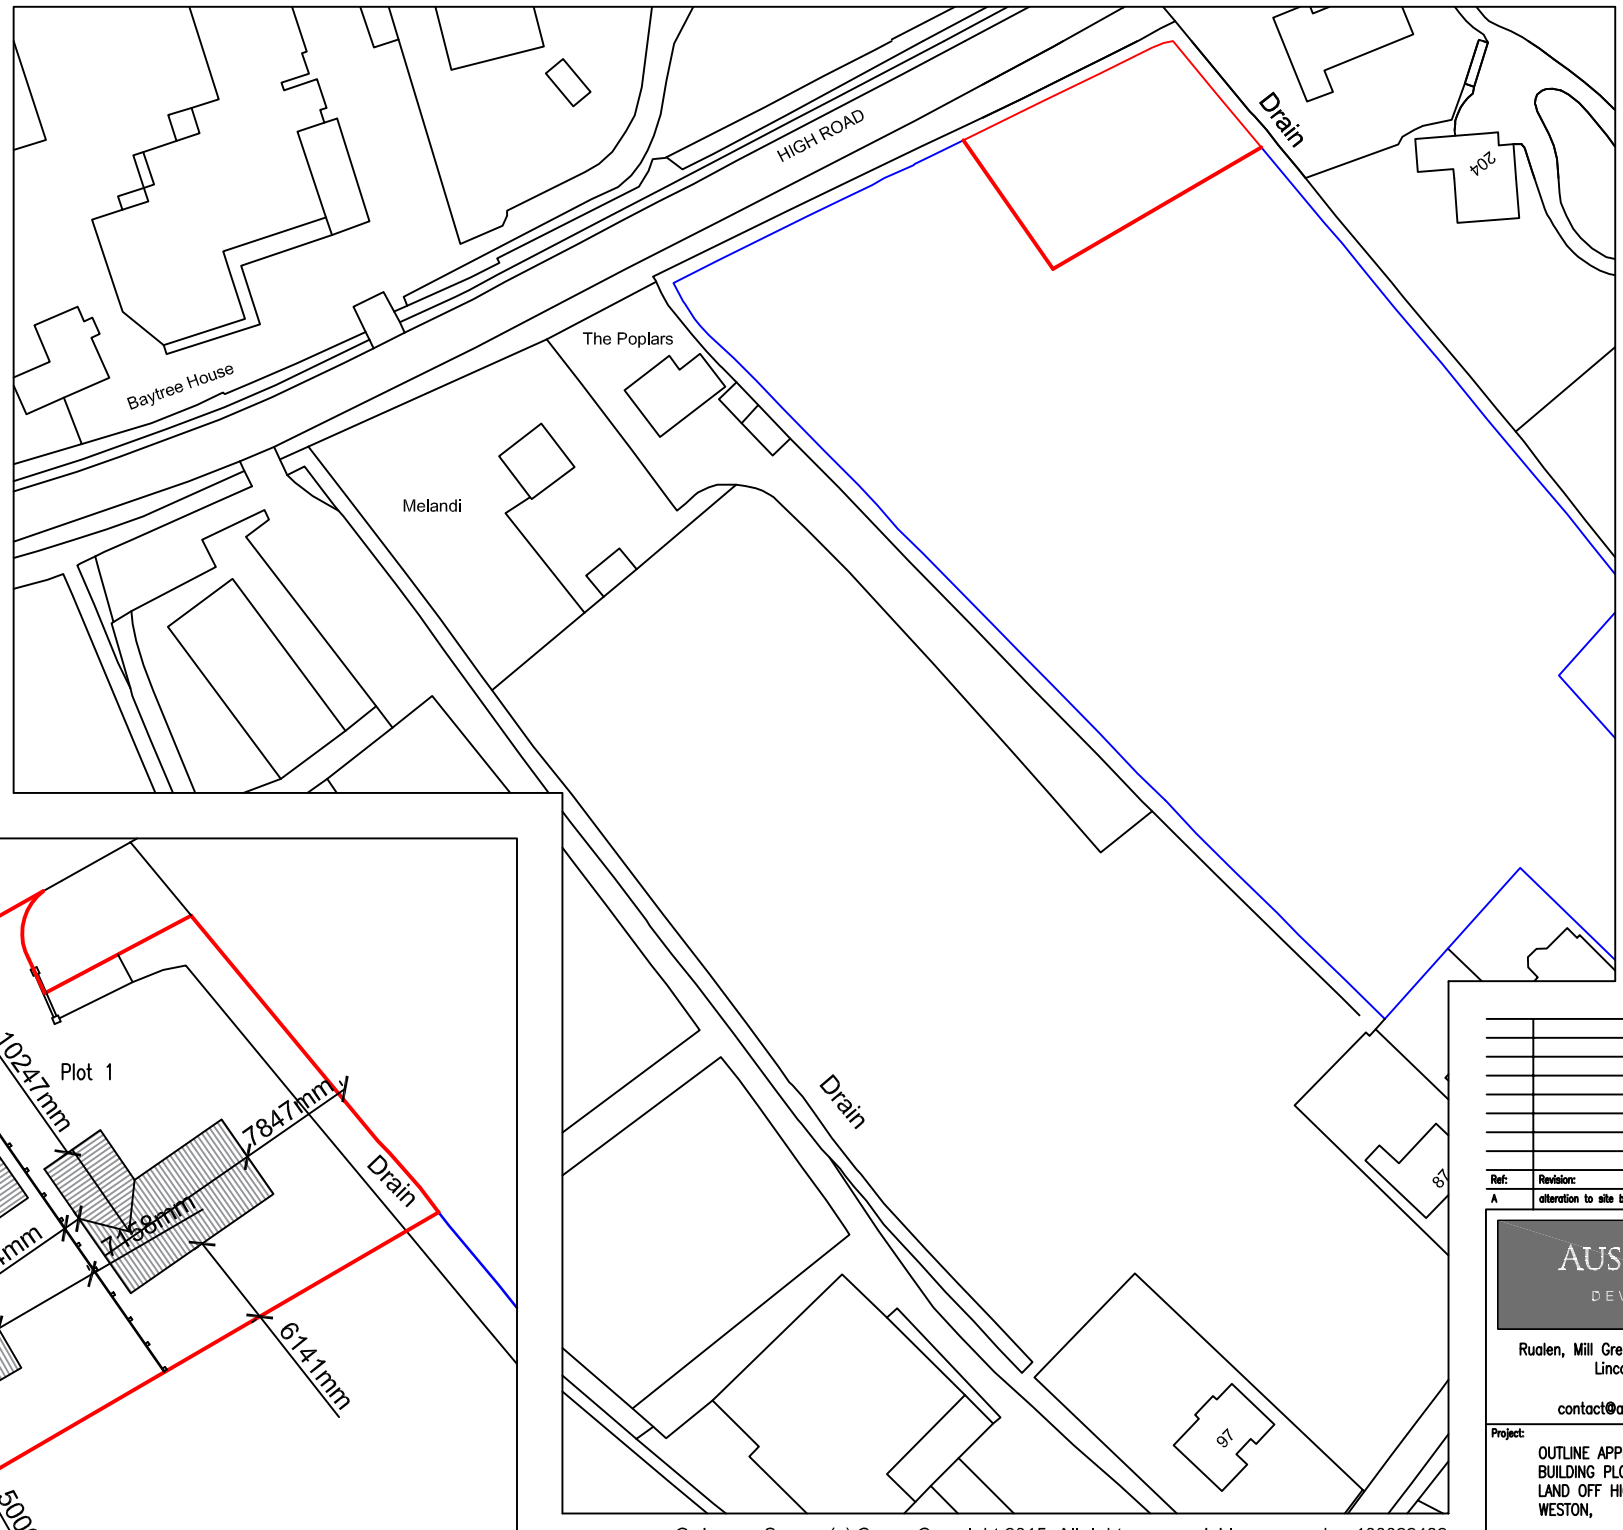

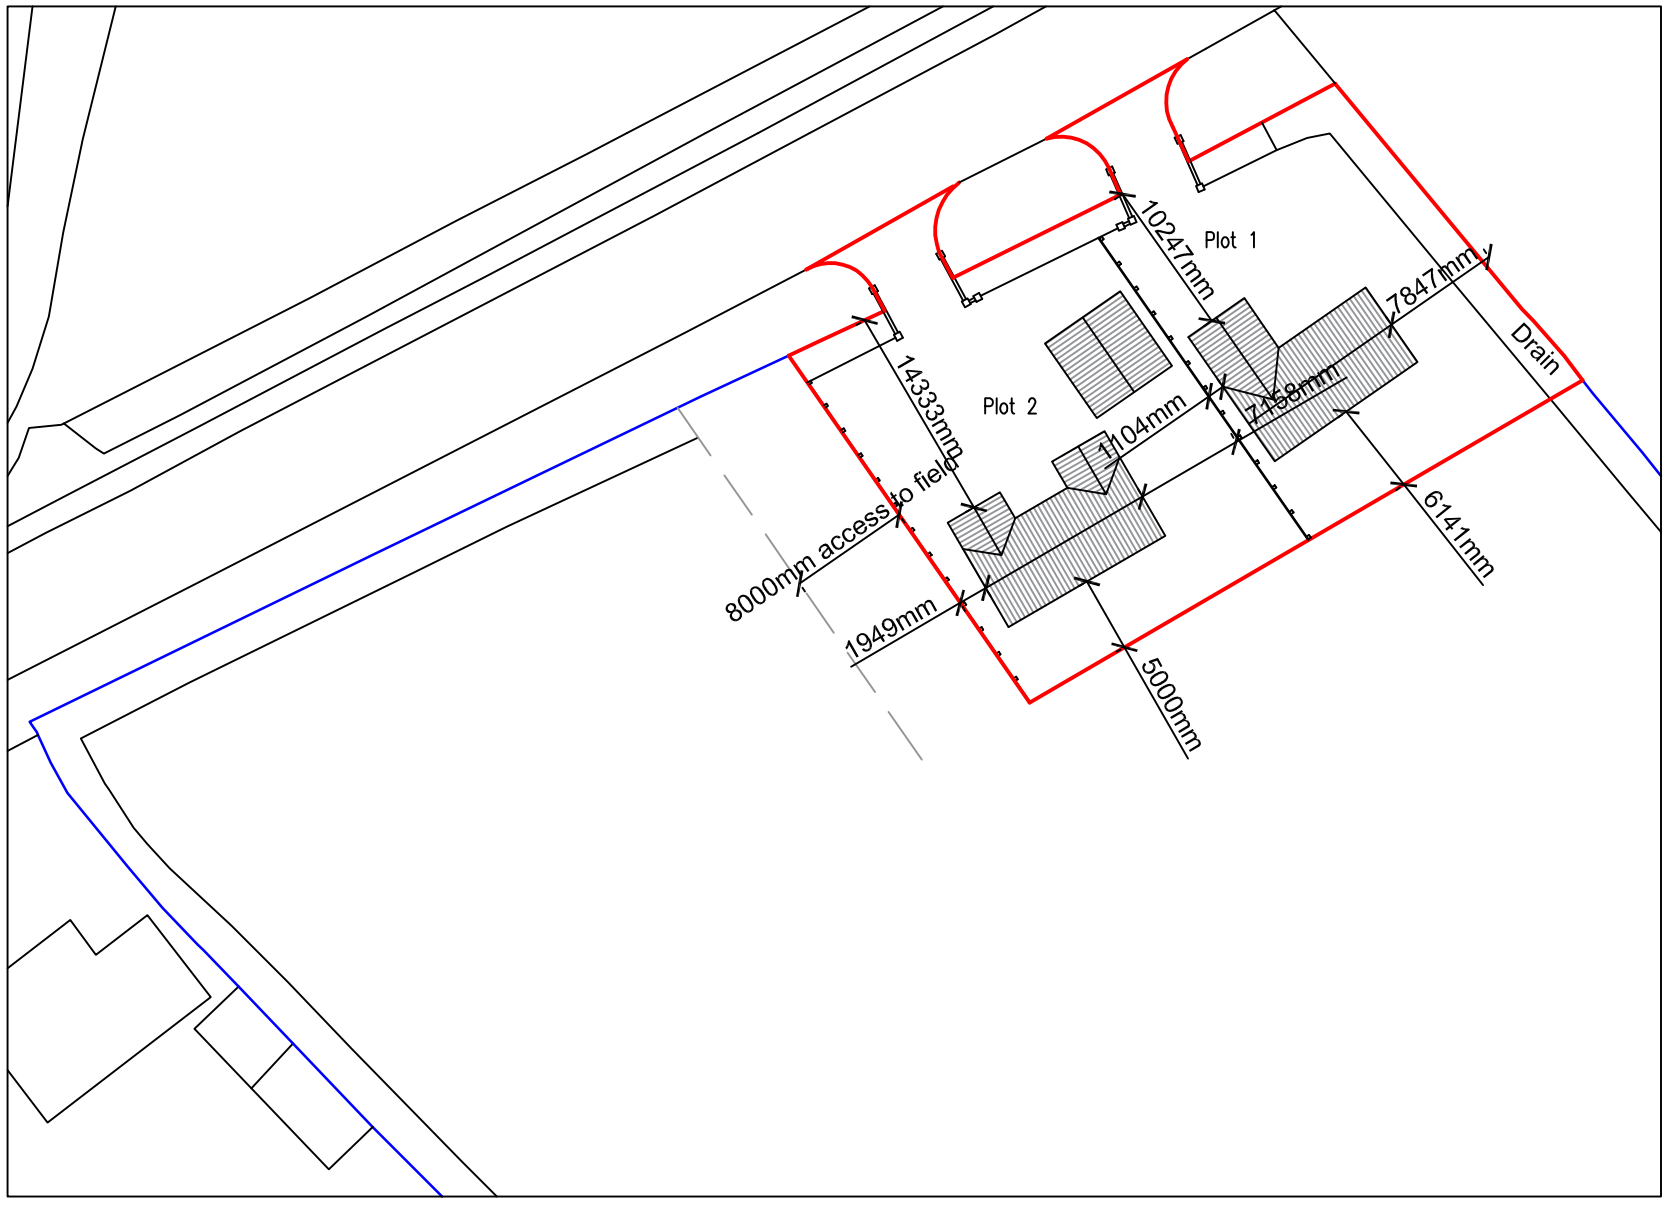

Ordnance Survey (c) Crown Copyright 2015. All rights reserved. Licence number 100022432

BLOCK PLAN

Ref:	Revision:	Date:
A	alteration to site boundary	31.03.16

AUSTIN JOHN
DEVELOPMENTS

Rualen, Mill Green Road, Pinchbeck, Spalding,
Lincolnshire, PE11 3PU
01775 712115
contact@austinjohndevelopments.uk

Project:
OUTLINE APPLICATION FOR TWO RESIDENTIAL BUILDING PLOTS AT:
LAND OFF HIGH ROAD,
WESTON,

Client:
MR & MRS FELL
76 BROADGATE
WESTON
SPALDING
PE12 6HY

DRAWING:
SITE PLAN
BLOCK PLAN

DRAWING N°:	DATE:
AJD/1033/16/00A	FEBRUARY 2016
DRAWN BY: JC	SCALE: 1:500 1:1250

COPIES OF THESE DRAWINGS, MADE AND OR TRACED, WHOLLY OR ALTERED FOR ANY PURPOSE OTHER THAN THAT FOR WHICH THEY ARE ISSUED WITHOUT WRITTEN PERMISSION OF STEVENS BUILDING DESIGN, WHICH ADVISES NOT PREVIOUSLY ISSUED FOR THE PURPOSE OF OBTAINING PLANNING OR BUILDING REGULATIONS APPROVAL AND DO NOT CONTAIN A FULL SPECIFICATIONS FOR THE PROPOSED WORKS AND MUST NOT BE USED AS A CONTRACT DOCUMENT ALONE.
THE PROPOSED WORK WILL NOT BE SATISFACTORILY CARRIED OUT BY STEVENS BUILDING DESIGN (unless agreed otherwise in writing by the above), THEREFORE IT IS THE CLIENT OR THEIR APPOINTED BUILDER/CONTRACTOR'S RESPONSIBILITY TO CONTROL, SUPERVISE/INSPECT/CHECK & SPECIFICATIONS AND ANY VARIATIONS TO THE CONSTRUCT, IT IS HIGHLY PRACTICAL TO BECOMING TO KNOW ALL RELEVANT DETAILS ON THE DRAWINGS. THE FACT THAT BUILDING AND BUILT REGULATIONS DOES NOT ALLEVIATE THE BUILDER/CONTRACTOR FROM RESPONSIBILITY OF NON-COMPLIANCE IN CARRYING OUT THE WORK. ALL WORKS SHOULD BE CARRIED OUT WORKMANLIKE TO ALL RESPECTS AND SUITABLE TO THE INTENDED PURPOSE. ANY DISCREPANCIES BETWEEN DRAWINGS AND SPECIFICATIONS SHOULD BE REPORTED TO STEVENS BUILDING DESIGN IMMEDIATELY AND BEFORE ANY WORKS ARE CARRIED OUT. ALL DIMENSIONS ARE TO BE CHECKED BY THE BUILDER/CONTRACTOR AND ANY DISCREPANCIES REPORTED TO STEVENS BUILDING DESIGN BEFORE ANY WORKS ARE CARRIED OUT. ALL DIMENSIONS ARE IN MILLIMETRES UNLESS OTHERWISE STATED. DO NOT SCALE FROM THIS DRAWING OR THE DRAWING MAY BE DISTORTED BY THE PRINTING PROCESS. ALL DIMENSIONS ARE CONFIRMED ON SITE BY THE OWNER AND BUILDER/CONTRACTOR AND ANY DISCREPANCIES REPORTED TO STEVENS BUILDING DESIGN BEFORE ANY WORKS ARE CARRIED OUT. THE DRAWING IS TO BE CHECKED BY THE BUILDER/CONTRACTOR PRIOR TO THE COMMENCEMENT OF WORK AND ANY DISCREPANCIES SHOULD BE REPORTED TO STEVENS BUILDING DESIGN IMMEDIATELY. THESE DRAWINGS ARE NOT TO BE CONSTRUED AS A SPECIFICATION FOR ANY PURPOSE. THE BUILDER/CONTRACTOR SHOULD NOT COMMENCE ANY WORKS UNTIL ALL RELEVANT DRAWINGS AND SPECIFICATIONS HAVE BEEN APPROVED BY THE RELEVANT AUTHORITIES AND ALL CONDITIONS HAVE BEEN DISCHARGED. 
HEALTH & SAFETY
It is the client's & the owners that the appointed contractor is familiar with and complies with Health & Safety for Building Sites and Work Places.