



5 (10)D0001 EXISTING WEST ELEVATION
SCALE 1:100

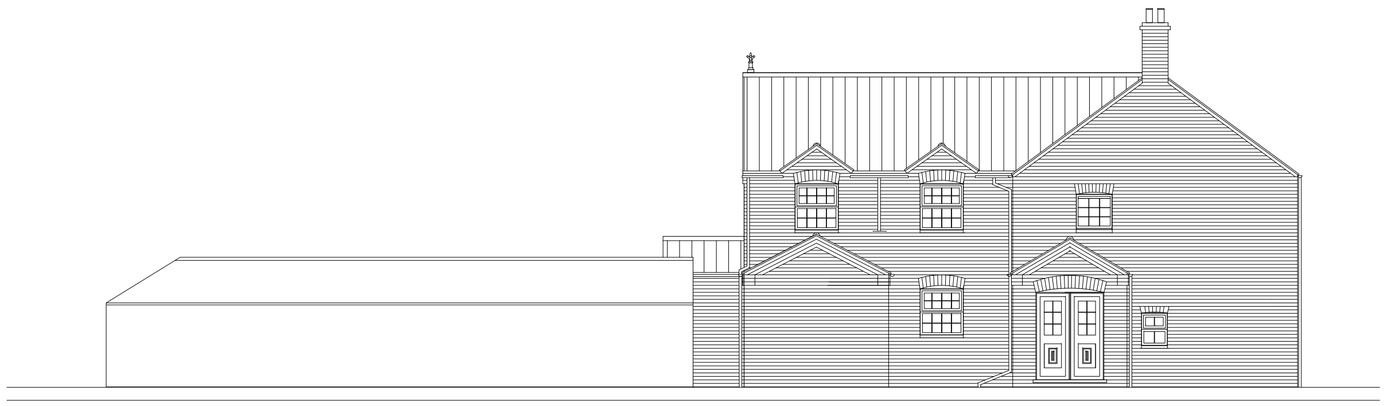


4 (10)D0001 EXISTING SOUTH ELEVATION
SCALE 1:100




3 (10)D0001 EXISTING NORTH ELEVATION
SCALE 1:100

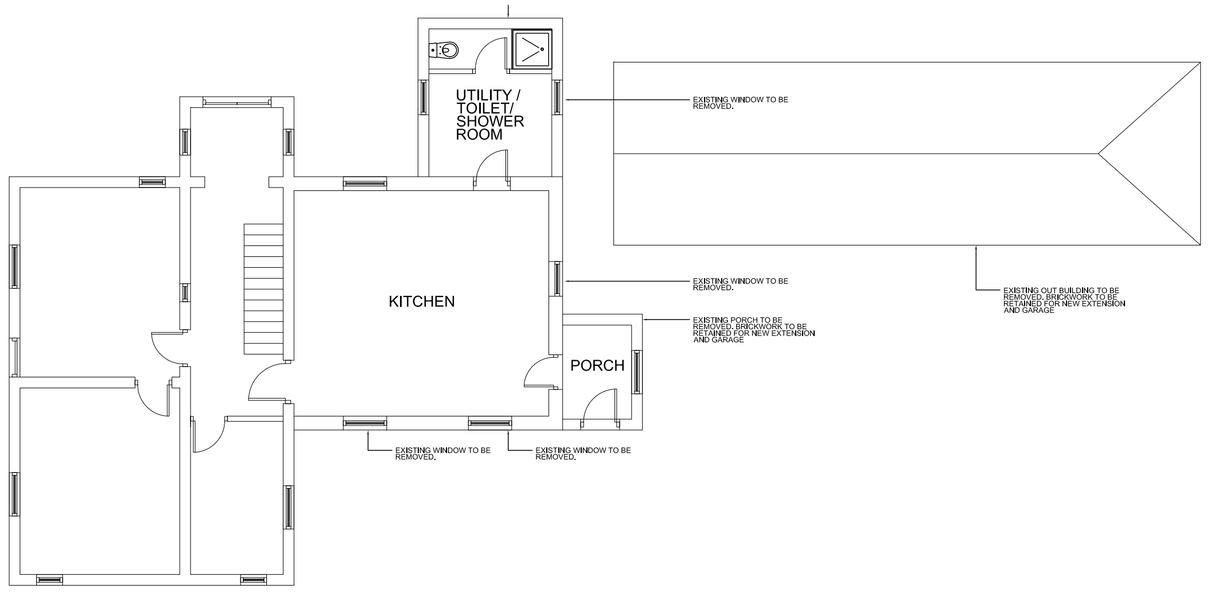

1 (10)D0001 EXISTING GROUND FLOOR PLAN
SCALE 1:100

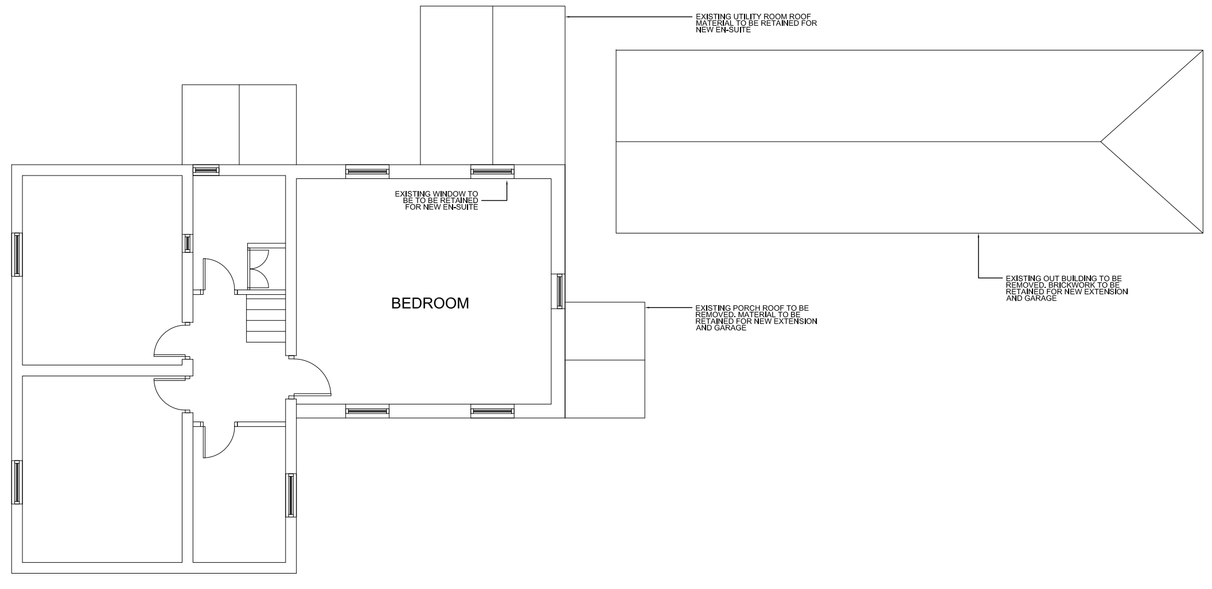

2 (10)D0001 EXISTING FIRST FLOOR PLAN
SCALE 1:100

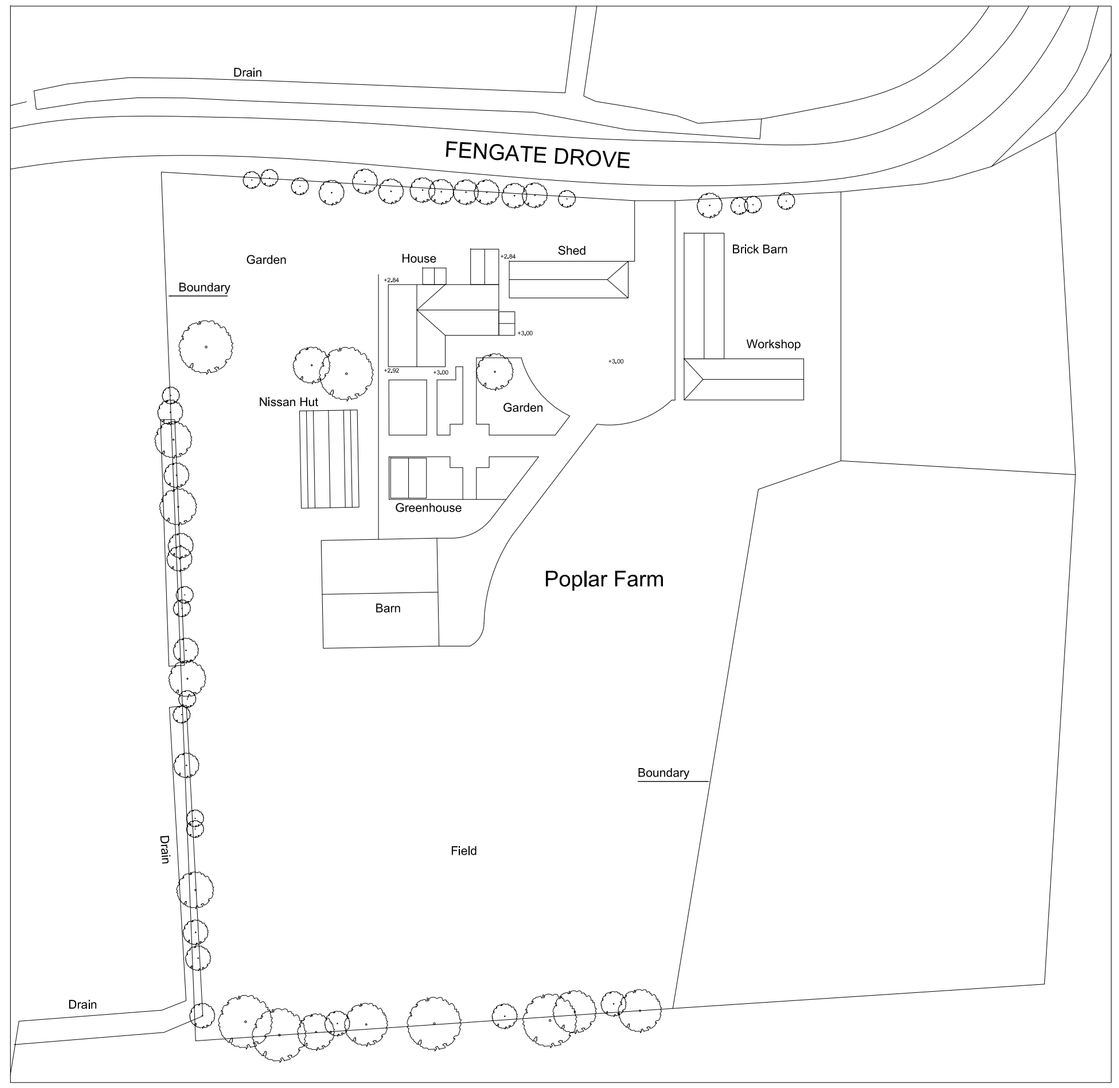

6 (10)D0001 EXISTING SITE PLAN
SCALE 1:500

MAHARG DESIGN SHALL HAVE NO RESPONSIBILITY FOR ANY USE MADE OF THIS DOCUMENT OTHER THAN FOR THAT WHICH IT WAS PREPARED AND ISSUED.

ALL DIMENSIONS SHOULD BE CHECKED ON SITE.

DO NOT SCALE FROM THIS DRAWING.

ANY DRAWING ERRORS OR DIVERGENCES SHOULD BE BROUGHT TO THE ATTENTION OF MAHARG DESIGN AT THE ADDRESS SHOWN BELOW.


NOTES

REV		DRAWN	CHECKED	DATE
A	FOR PLANNING CONSENT	JMG	TKW	07/02/2021
FIRST ISSUE	FOR COMMENT	JMG	TKW	07/02/2021

FIRST ISSUE

REVISION / DESCRIPTION — DRAWN — CHECKED — DATE

KEY PLAN

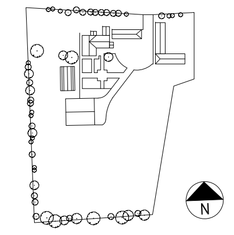

CLIENT

MAHARG DESIGN

Maharg Design
18 Harlequin Drive
Spalding, Lincs, PE11 3GL
United Kingdom
M +44 (0)7730 925137

PROJECT TITLE
Popler Farm Weston Hills

PROJECT NUMBER
KT 001

DRAWING TITLE
EXISTING FARM HOUSE GROUND & FIRST FLOOR

SCALE @ A1
1:100

DATE
07.02.21

DRAWING No.
(10)D0001

REVISION
A