

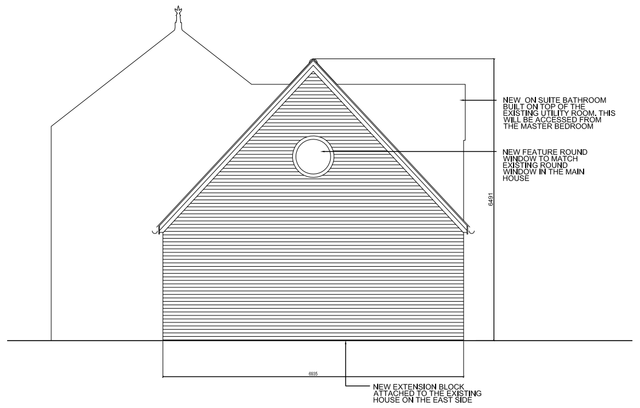



5 (10)D0003 PROPOSED WEST ELEVATION
SCALE 1:100

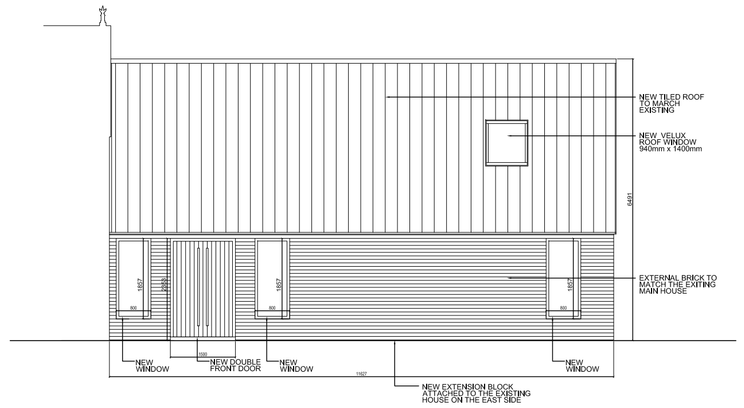


3 (10)D0003 PROPOSED NORTH ELEVATION
SCALE 1:100

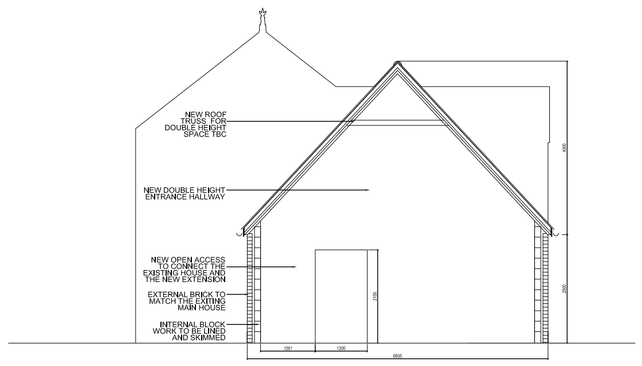


8 (10)D0003 SECTION A-A
SCALE 1:100

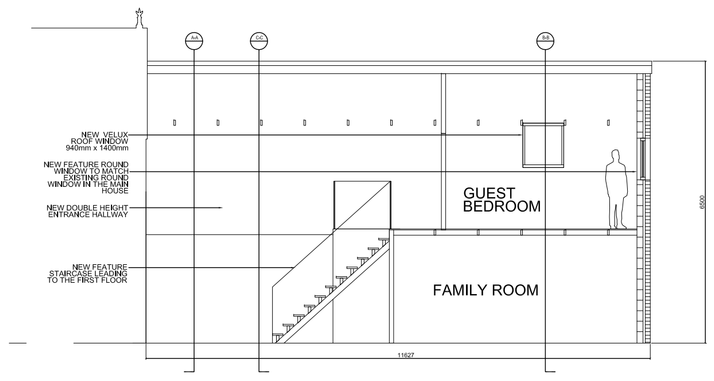


7 (10)D0003 SECTION D-D
SCALE 1:100

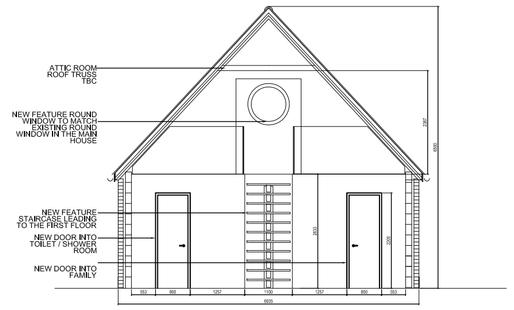


9 (10)D0003 SECTION C-C
SCALE 1:100

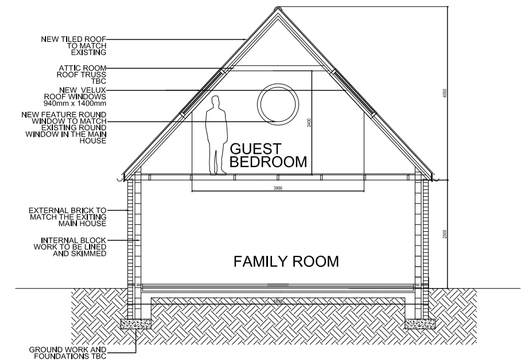


10 (10)D0003 SECTION B-B
SCALE 1:100

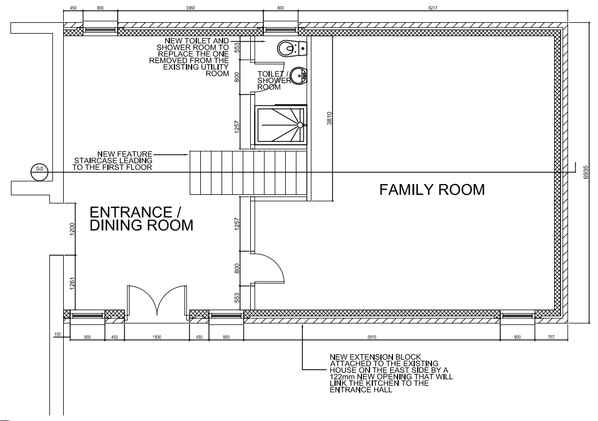

1 (10)D0002 PROPOSED GROUND FLOOR PLAN
SCALE 1:100

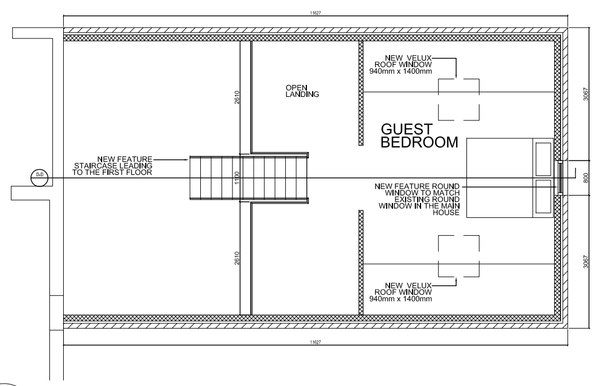

2 (10)D0003 PROPOSED FIRST FLOOR PLAN
SCALE 1:100

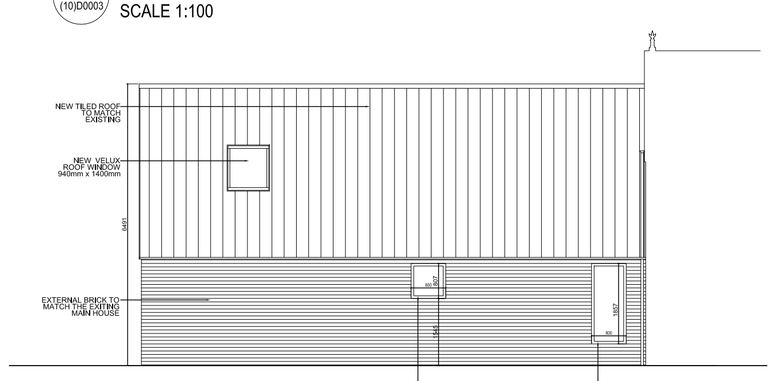

4 (10)D0002 PROPOSED SOUTH ELEVATION
SCALE 1:100

MAHARG DESIGN SHALL HAVE NO RESPONSIBILITY FOR ANY USE MADE OF THIS DOCUMENT OTHER THAN FOR THAT WHICH IT WAS PREPARED AND ISSUED.

ALL DIMENSIONS SHOULD BE CHECKED ON SITE.

DO NOT SCALE FROM THIS DRAWING.


ANY DRAWING ERRORS OR DIVERGENCES SHOULD BE BROUGHT TO THE ATTENTION OF MAHARG DESIGN AT THE ADDRESS SHOWN BELOW.

NOTES

REVISION / DESCRIPTION	DRAWN	CHECKED	DATE
REV A FOR PLANNING CONSENT	JAG	TKM	07/02/2021
FIRST ISSUE FOR COMMENT	JAG	TKM	07/02/2021

FIRST ISSUE

KEY PLAN

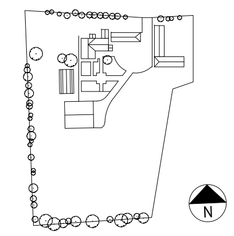

CLIENT

MAHARG DESIGN

Maharg Design
18 Harlequin Drive
Spalding, Lincs, PE11 3GL
United Kingdom
M +44 (0)7730 925137

PROJECT TITLE
Popler Farm Weston Hills

PROJECT NUMBER
KT 001

DRAWING TITLE
NEW GARAGE
GROUND, FIRST FLOOR

SCALE @ A1
1:100

DATE
07.02.21

DRAWING No.
(10)D0003

REVISION
A