

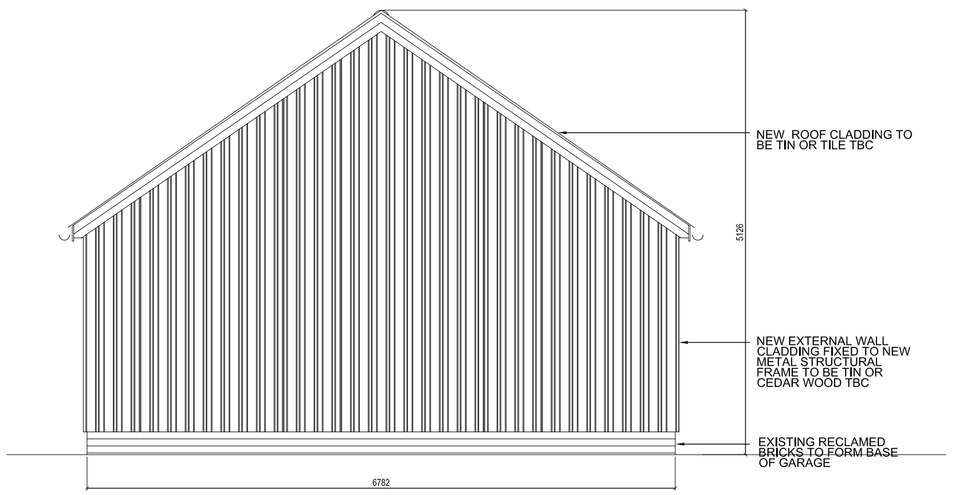



3 (10)D0004 PROPOSED GARAGE BLOCK END ELEVATION
SCALE 1:50

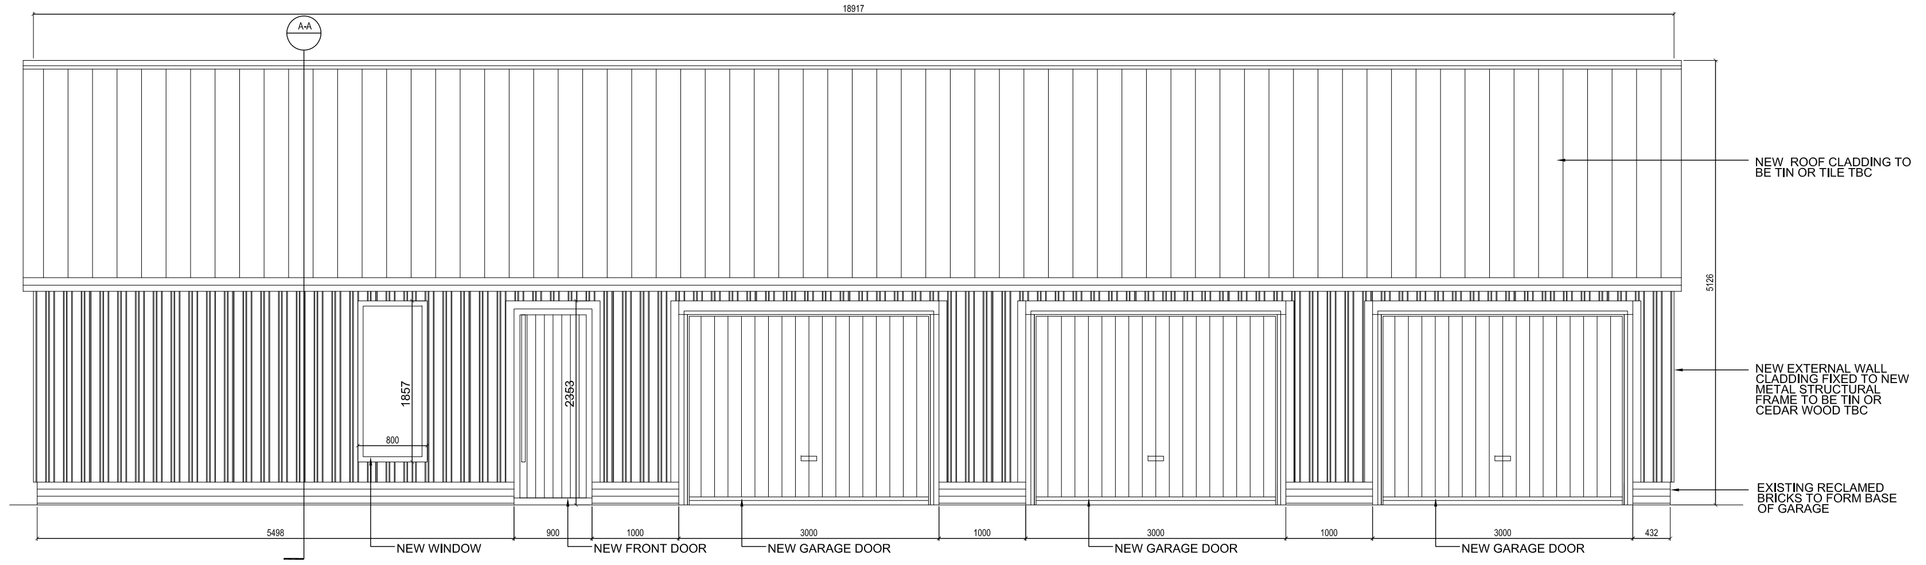

2 (10)D0004 PROPOSED GARAGE BLOCK FRONT ELEVATION
SCALE 1:50

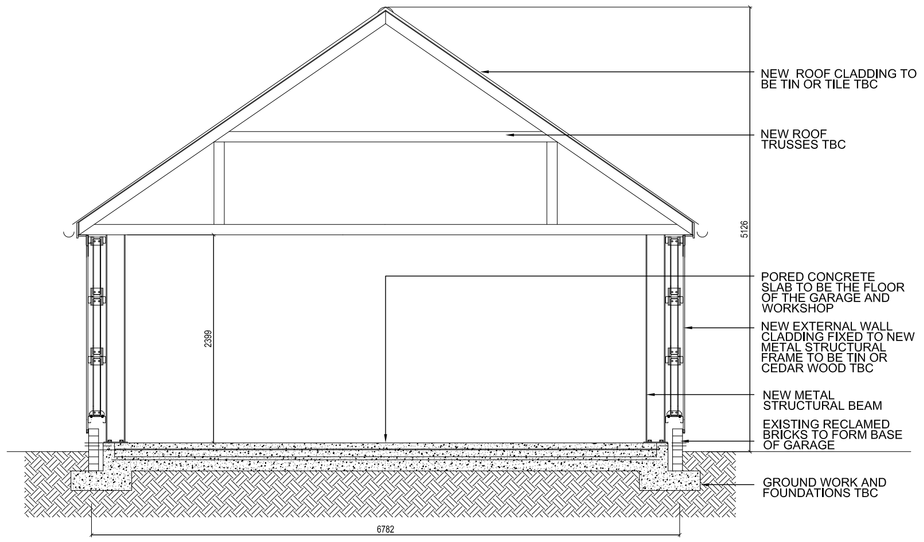

4 (10)D0004 PROPOSED GARAGE BLOCK SECTION A-A
SCALE 1:50

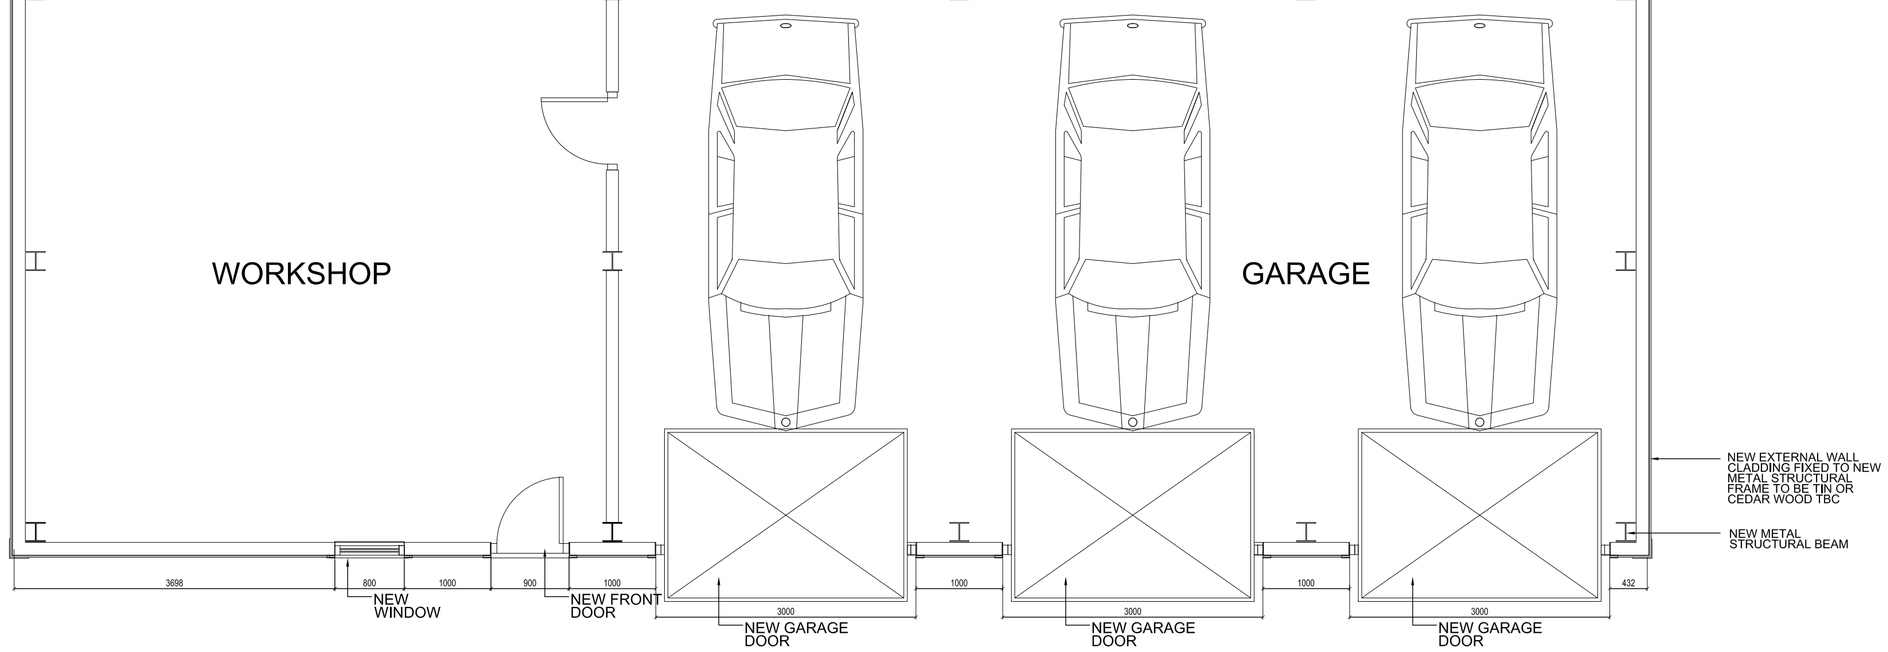

1 (10)D0004 PROPOSED GARAGE BLOCK FLOOR PLAN
SCALE 1:50

MAHARG DESIGN SHALL HAVE NO RESPONSIBILITY FOR ANY USE MADE OF THIS DOCUMENT OTHER THAN FOR THAT WHICH IT WAS PREPARED AND ISSUED.

ALL DIMENSIONS SHOULD BE CHECKED ON SITE.

DO NOT SCALE FROM THIS DRAWING.


ANY DRAWING ERRORS OR DIVERGENCES SHOULD BE BROUGHT TO THE ATTENTION OF MAHARG DESIGN AT THE ADDRESS SHOWN BELOW.

NOTES

REV	DESCRIPTION	DRAWN	CHECKED	DATE
A	FOR PLANNING CONSENT	JWG	TMW	07/02/2021
FIRST ISSUE	FOR COMMENT	JWG	MW	07/02/2021

FIRST ISSUE

KEY PLAN

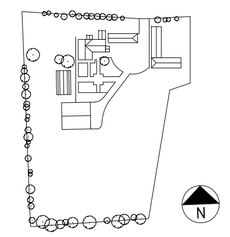

CLIENT

M A H A R G DESIGN

Maharg Design
18 Harlequin Drive
Spalding, Lincs, PE11 3GL
United Kingdom
M +44 (0)7730 925137

PROJECT TITLE
Popler Farm Weston Hills

PROJECT NUMBER
KT 001

DRAWING TITLE
NEW GARAGE / WORKSHOP ANNEX GROUND FLOOR

SCALE @ A1
1:50

DATE
07.02.21

DRAWING No.
(10)D0004

REVISION
A