

DO NOT SCALE - IF IN DOUBT...ASK!


approval

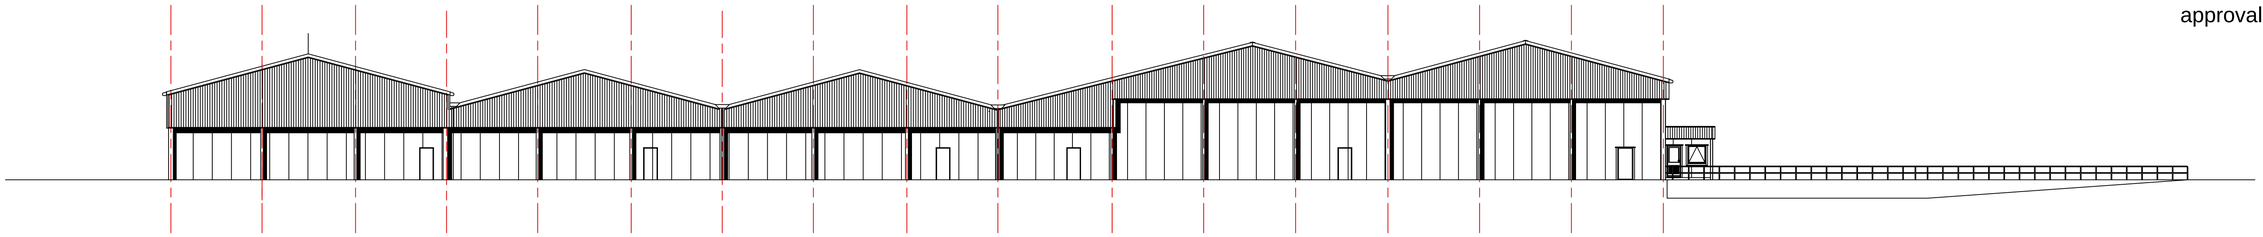


NORTH ELEVATION

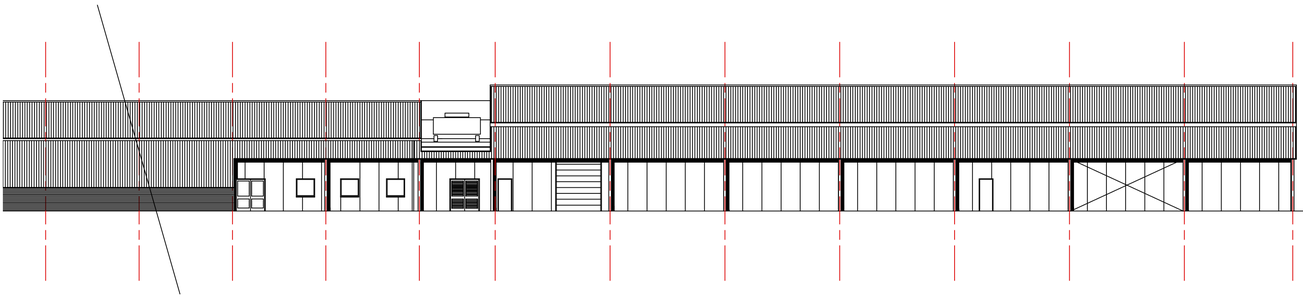

EAST ELEVATION

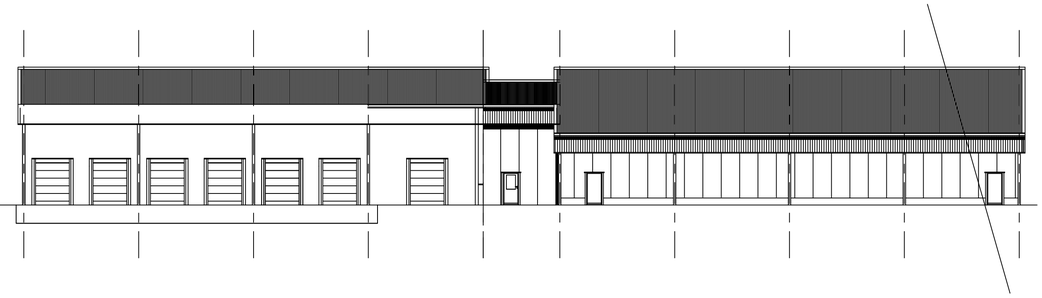

WEST ELEVATION

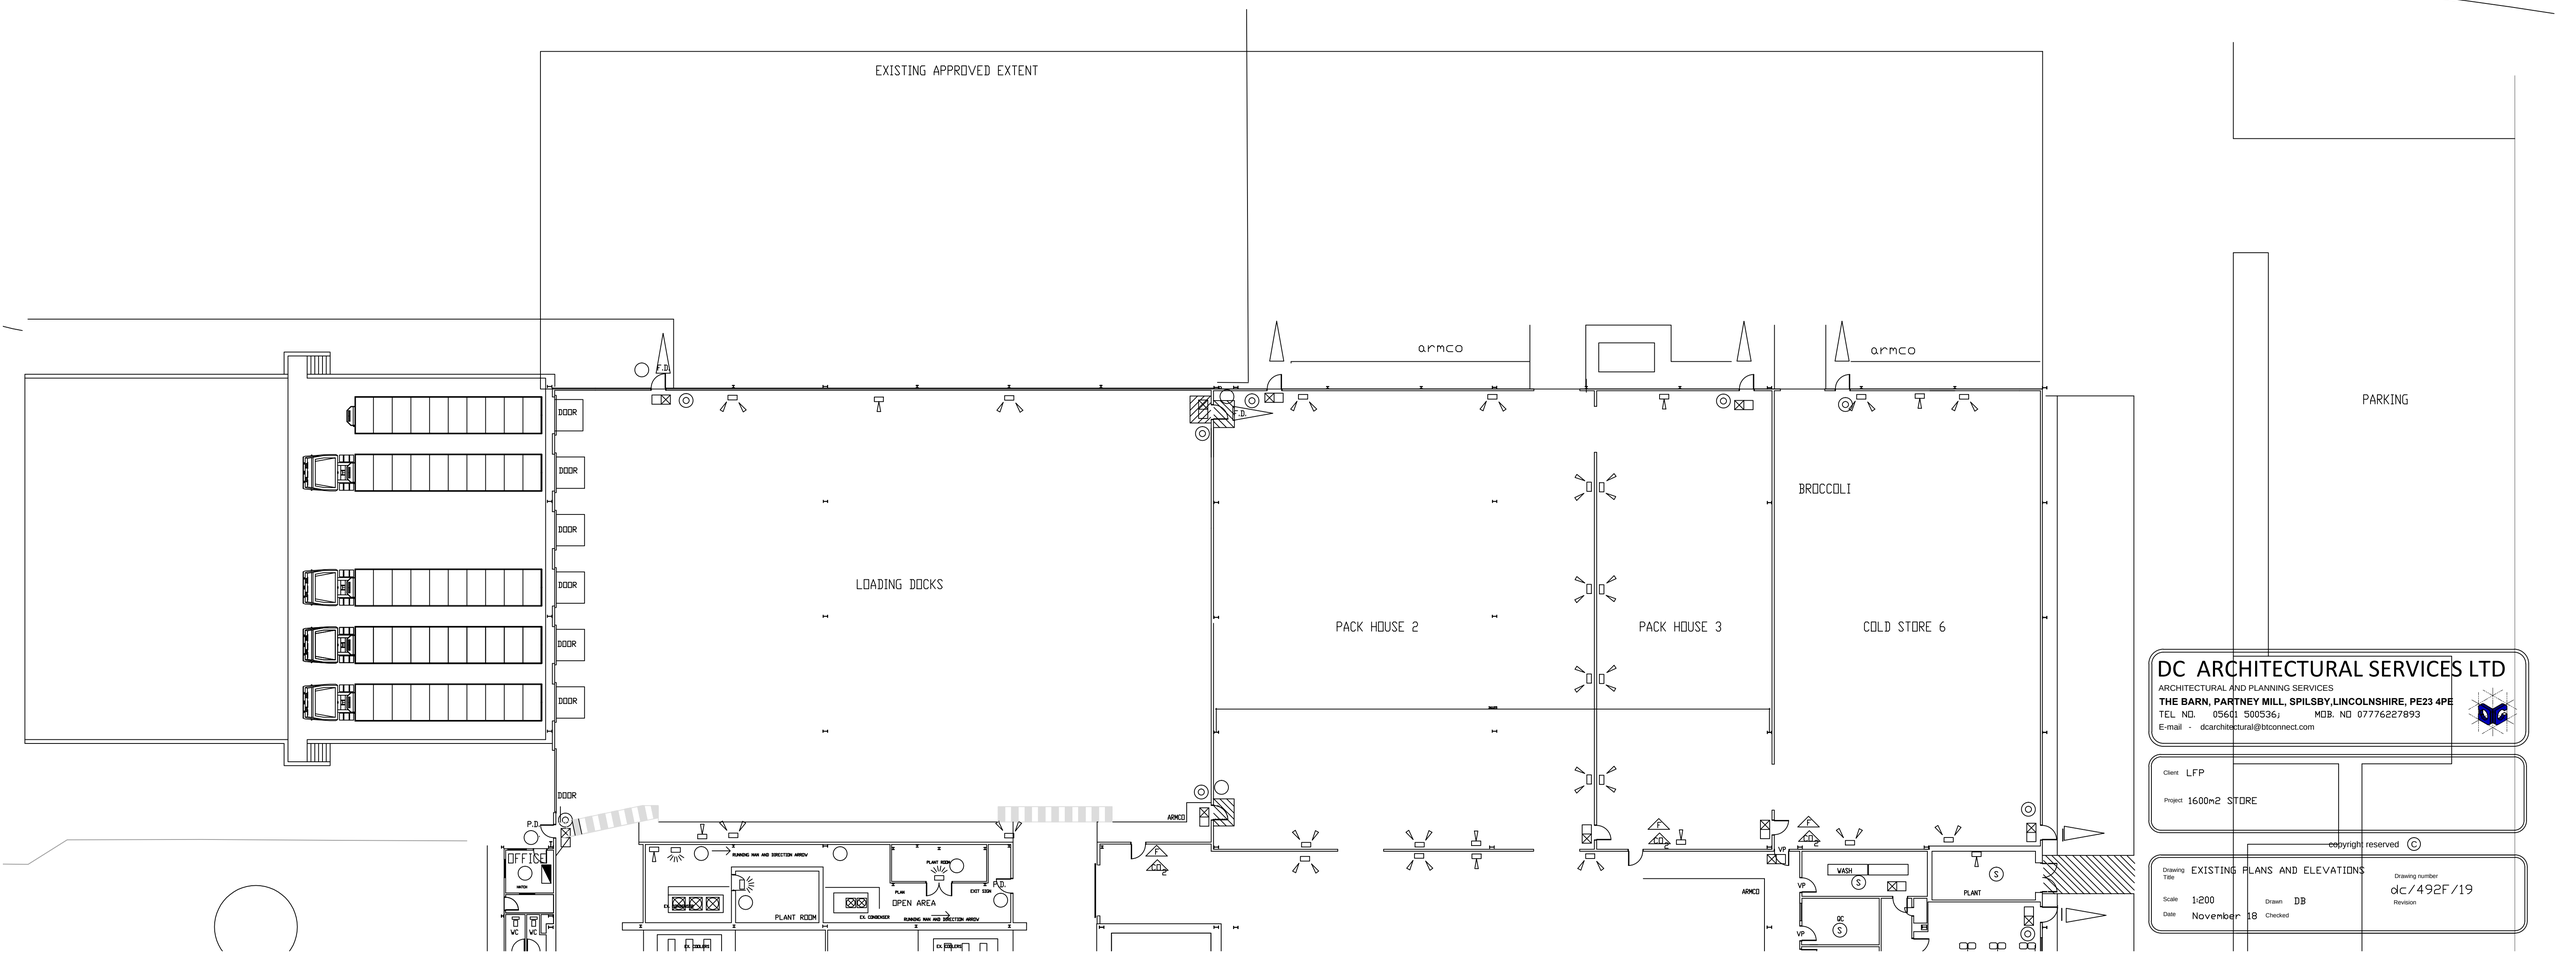

DC ARCHITECTURAL SERVICES LTD
ARCHITECTURAL AND PLANNING SERVICES
THE BARN, PARTNEY MILL, SPILSBY,LINCOLNSHIRE, PE23 4PE
TEL NO. 05601 500536; MOB. NO 07776227893
E-mail - dcarchitectural@btconnect.com

Client LFP

Project 1600m2 STORE

copyright reserved ©

Drawing Title EXISTING PLANS AND ELEVATIONS

Drawing number dc/492F/19

Scale 1:200 Drawn DB

Date November 18 Checked

Revision