

DO NOT SCALE - IF IN DOUBT...ASK!

approval

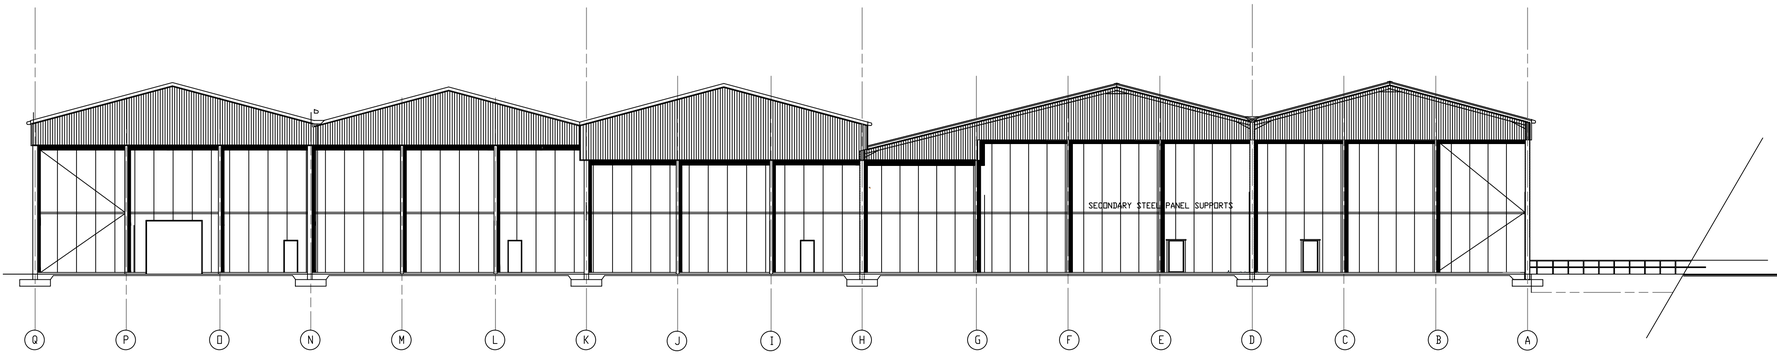

NORTH ELEVATION

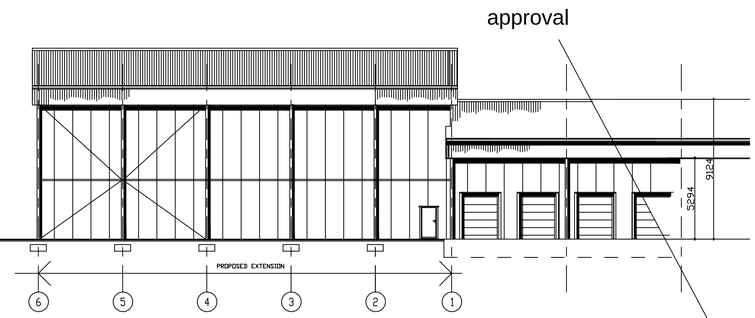

WEST ELEVATION

ADDITIONAL FLOOR SPACE NOW APPLIED FOR

EXISTING CONCRETE ROAD

97803
61459
25450
36244
18000
18000
18110
18134
42714
54138

PLANT ROOM
CONCRETE SLAB
5500
5500
4982

FE
FE
FE
FE
FE

VERTICAL FORM FLORRET KALE
FAM
PALLETS
GOODS IN
26984
26866

PRODUCE CHILL STORE
UNIT 2
VERTICAL FORM FLORRET
PALLETS

FUTURE DOCK

DOCK
DOCK
DOCK
DOCK
DOCK
DOCK

LOADING DOCKS
17473
24650
COLLATION
DESPATCH
PUNNET LINE
UNIT 3
SPROUT NETTER
SPROUT NETTER
PALLETS
17375
COLD STORE 6
PALLETS
GOODS IN
PALLETS

OFFICE
WC
SMOKE
meter
sub station
FIBRE OPTIC
ELECTRIC INTAKE
PLANT ROOM
OPEN AREA
EX. CONDENSER
EX. CHILLER
EX. EVAPORATOR
PLANT ROOM
FD
ARMCO
PACKED PRODUCT
new door
new opening 3.4high 4.0 wide
SPROUT TRIMMER
ARMCO
VP
WASH
PLANT
VENT
OFFICE
OFFICE

DC ARCHITECTURAL SERVICES LTD
ARCHITECTURAL AND PLANNING SERVICES
THE BARN, PARTNEY MILL, SPILSBY,LINCOLNSHIRE, PE23 4PE
TEL NO. 05601 500536 MOB. NO 07776227893
E-mail - dcarchitectural@btconnect.com

Client LINCOLNSHIRE FIELD PRODUCTS
Project STORE PACK UPGRADE

copyright reserved ©

Drawing Title PROPOSED PLANS
Drawing number dc/582F/20
Scale 1:200 Drawn DB
Date March 2021 Checked
Revision