

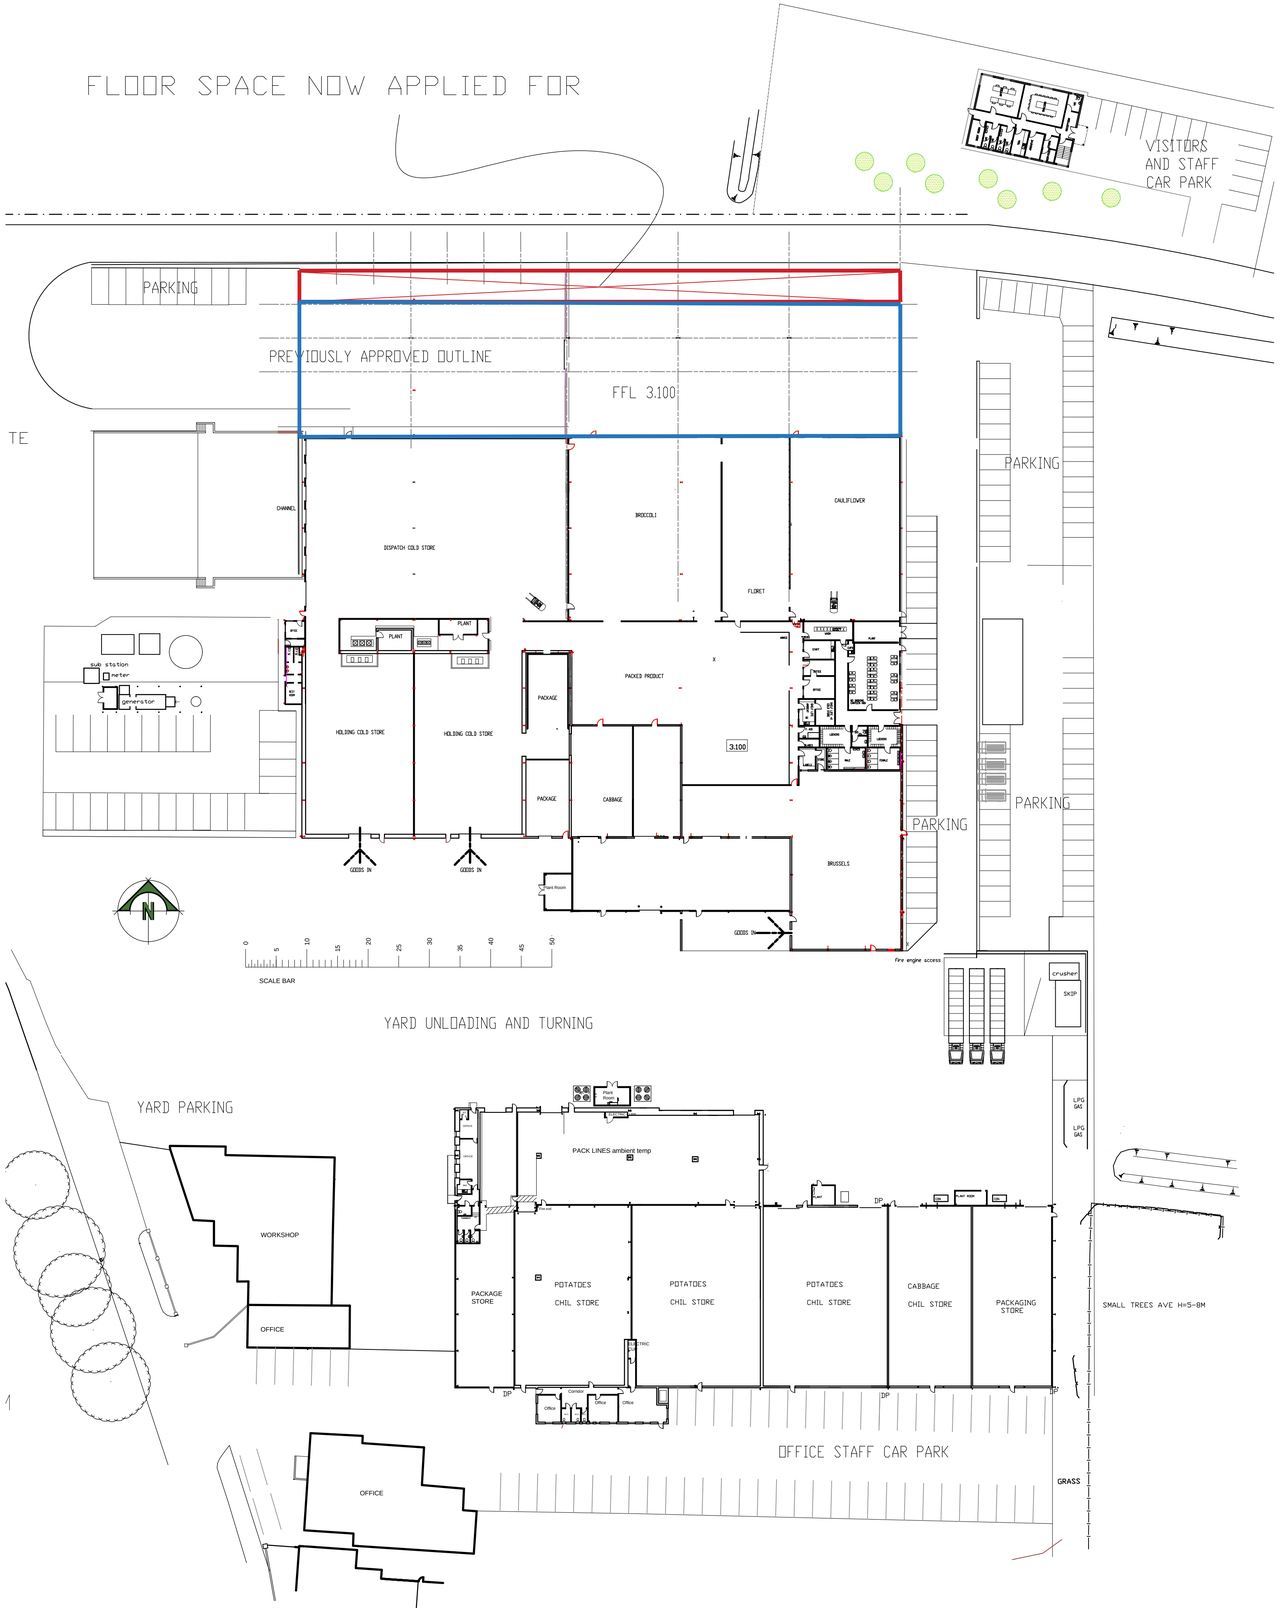


BLOCK / SITE PLAN 1/500

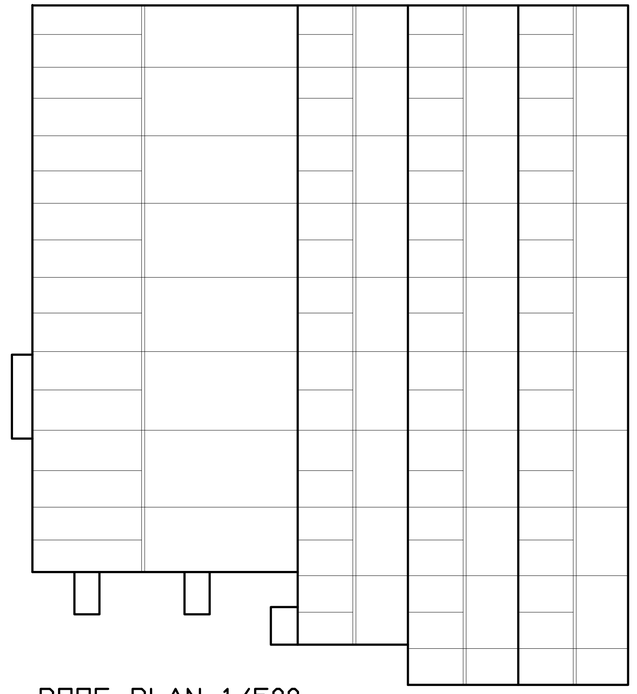

ROOF PLAN 1/500

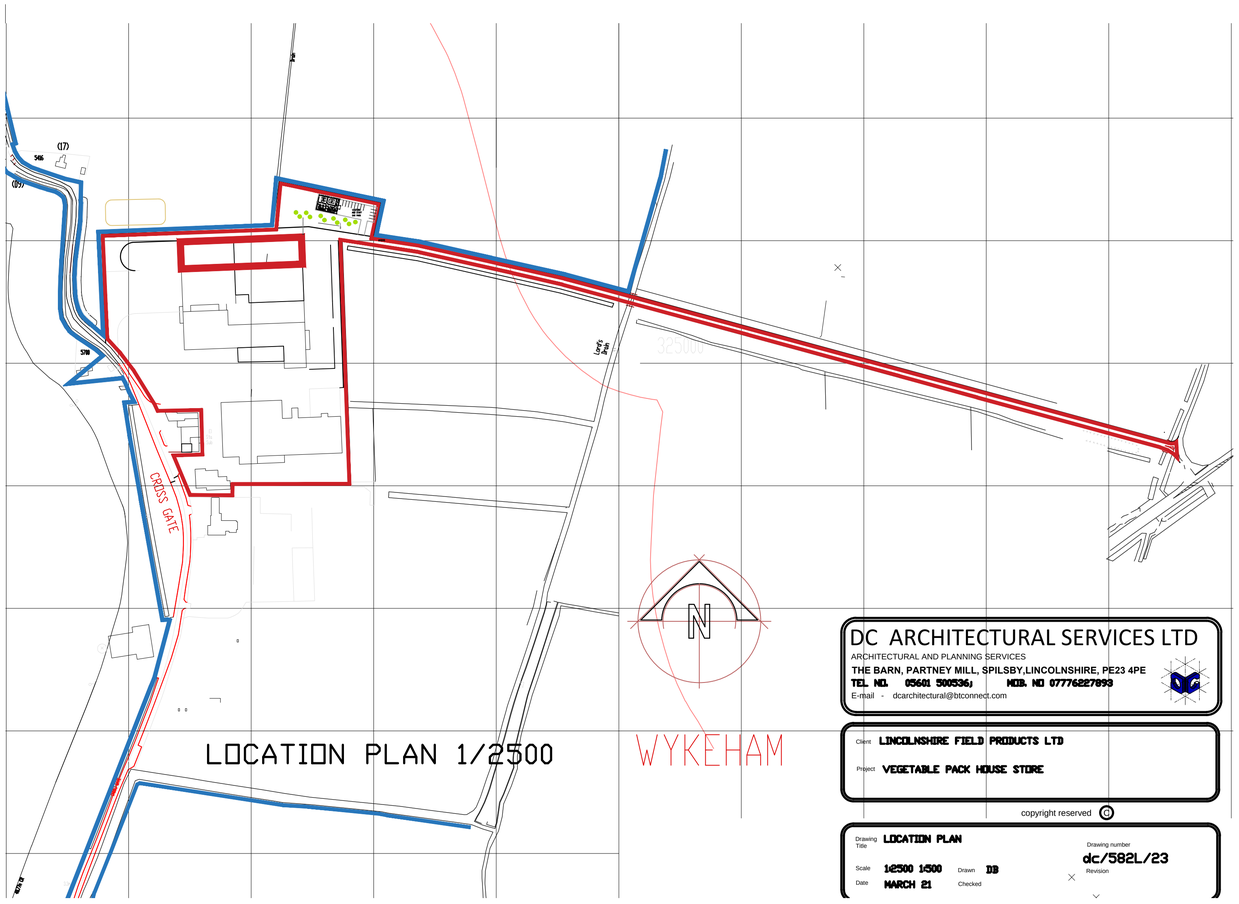

LOCATION PLAN 1/2500

DC ARCHITECTURAL SERVICES LTD
ARCHITECTURAL AND PLANNING SERVICES
THE BARN, PARTNEY MILL, SPILSBY,LINCOLNSHIRE, PE23 4PE
TEL. NO. 05601 500536; MOB. NO 07776227893
E-mail - dcarchitectural@btconnect.com

Client LINCOLNSHIRE FIELD PRODUCTS LTD

Project VEGETABLE PACK HOUSE STORE

copyright reserved ©

Drawing Title LOCATION PLAN

Drawing number dc/582L/23

Scale 1@500 1:500 Drawn DB

Date MARCH 21 Checked

Revision