
DO NOT SCALE - IF IN DOUBT...ASK!

approval

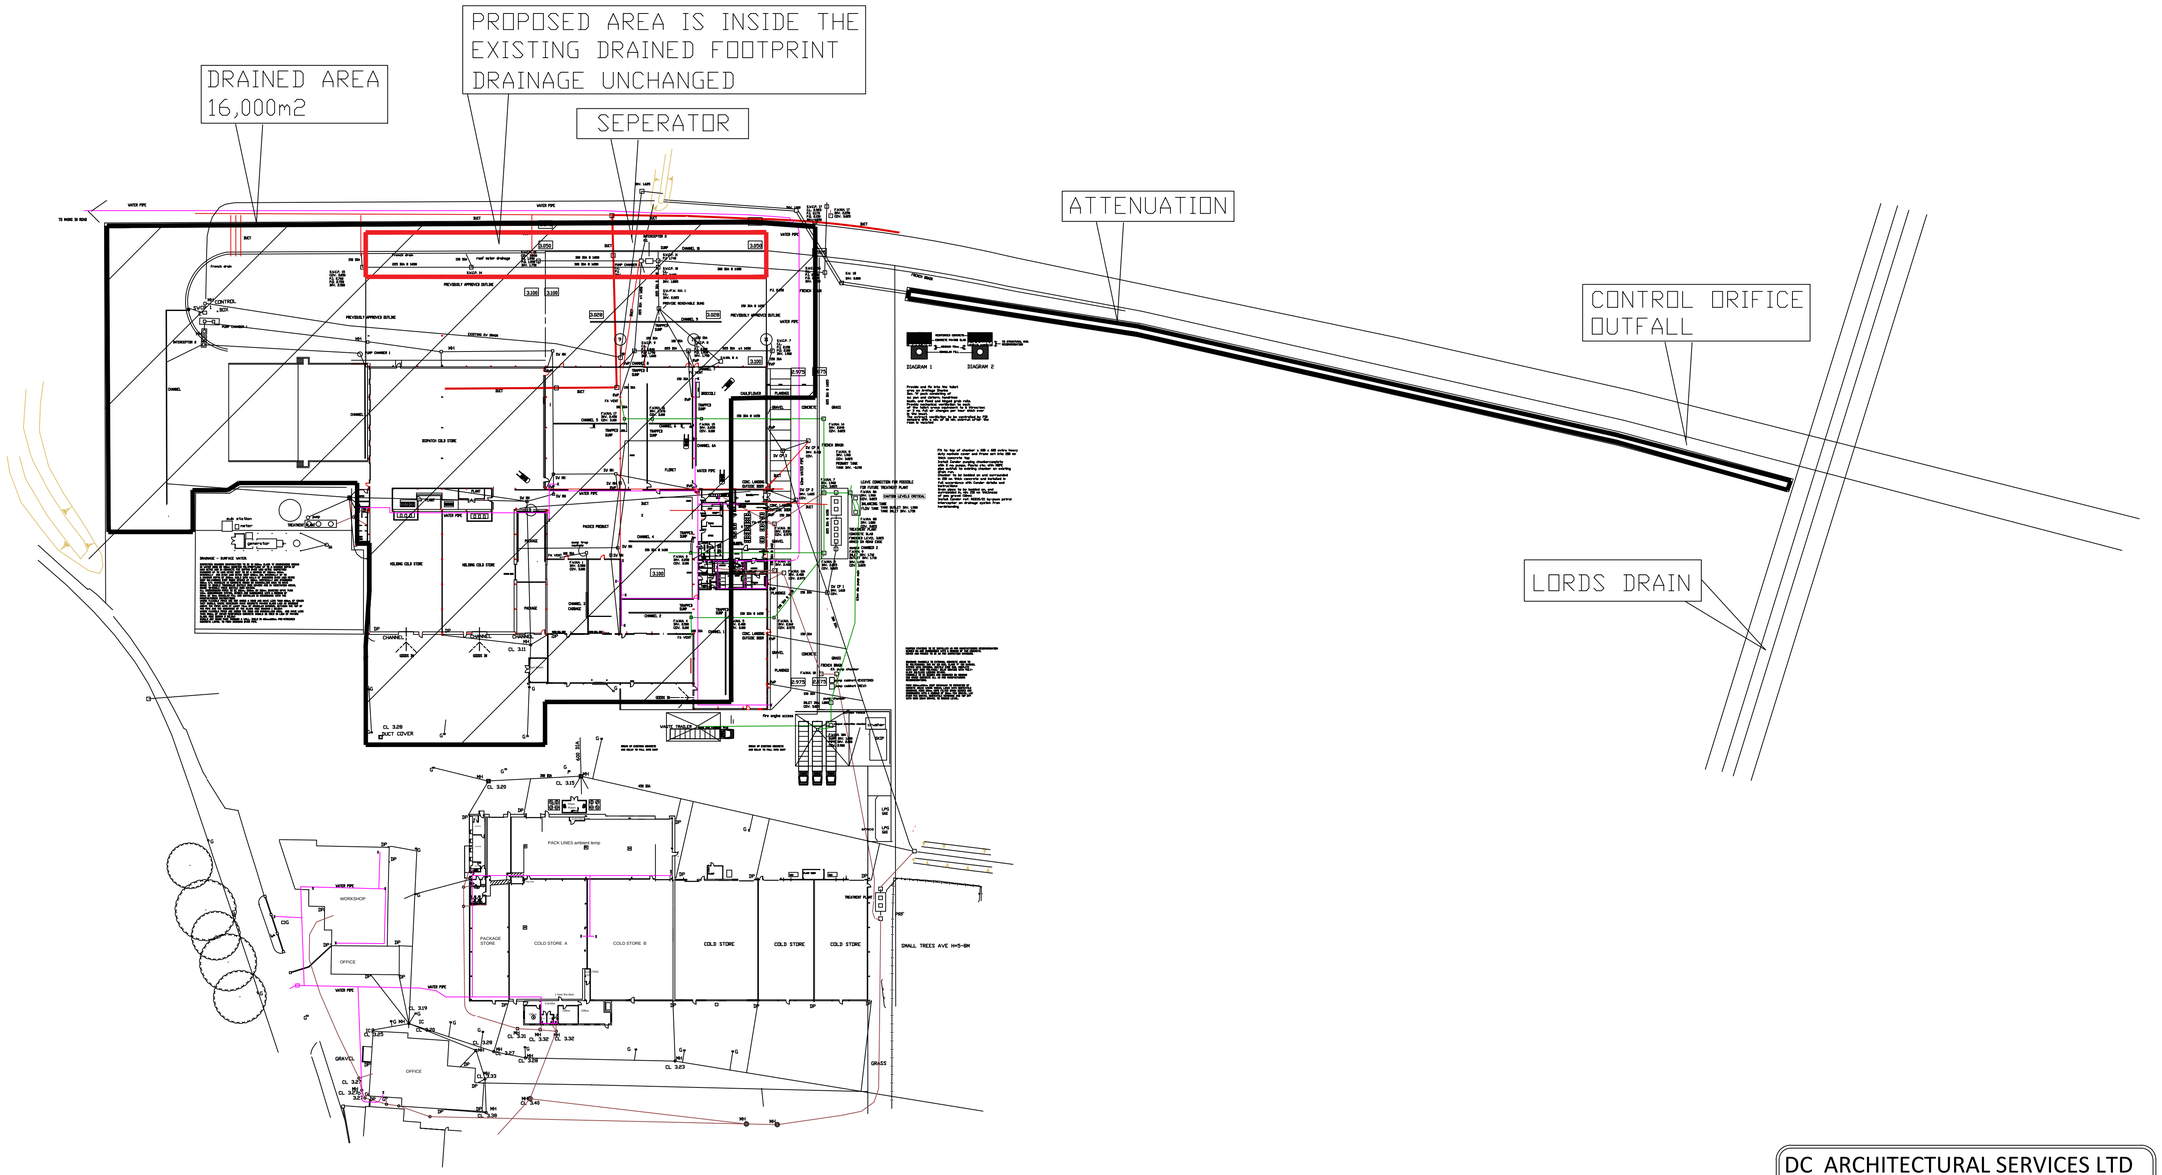

DC ARCHITECTURAL SERVICES LTD

ARCHITECTURAL AND PLANNING SERVICES

THE BARN, PARTNEY MILL, SPILSBY,LINCOLNSHIRE, PE23 4PE

TEL NO. 05601 500536; MOB. NO 07776227893

E-mail - dcarchitectural@btconnect.com

Client LINCOLNSHIRE FIELD PRODUCTS LTD

Project PACK HOUSE AND STORE

copyright reserved ©

Drawing Title PROPOSED DRAINAGE PLAN

Drawing number dc/582F/24

Scale 1:750 Drawn DB

Date MARCH 21 Checked

Revision