



FRONT ELEVATION (north)

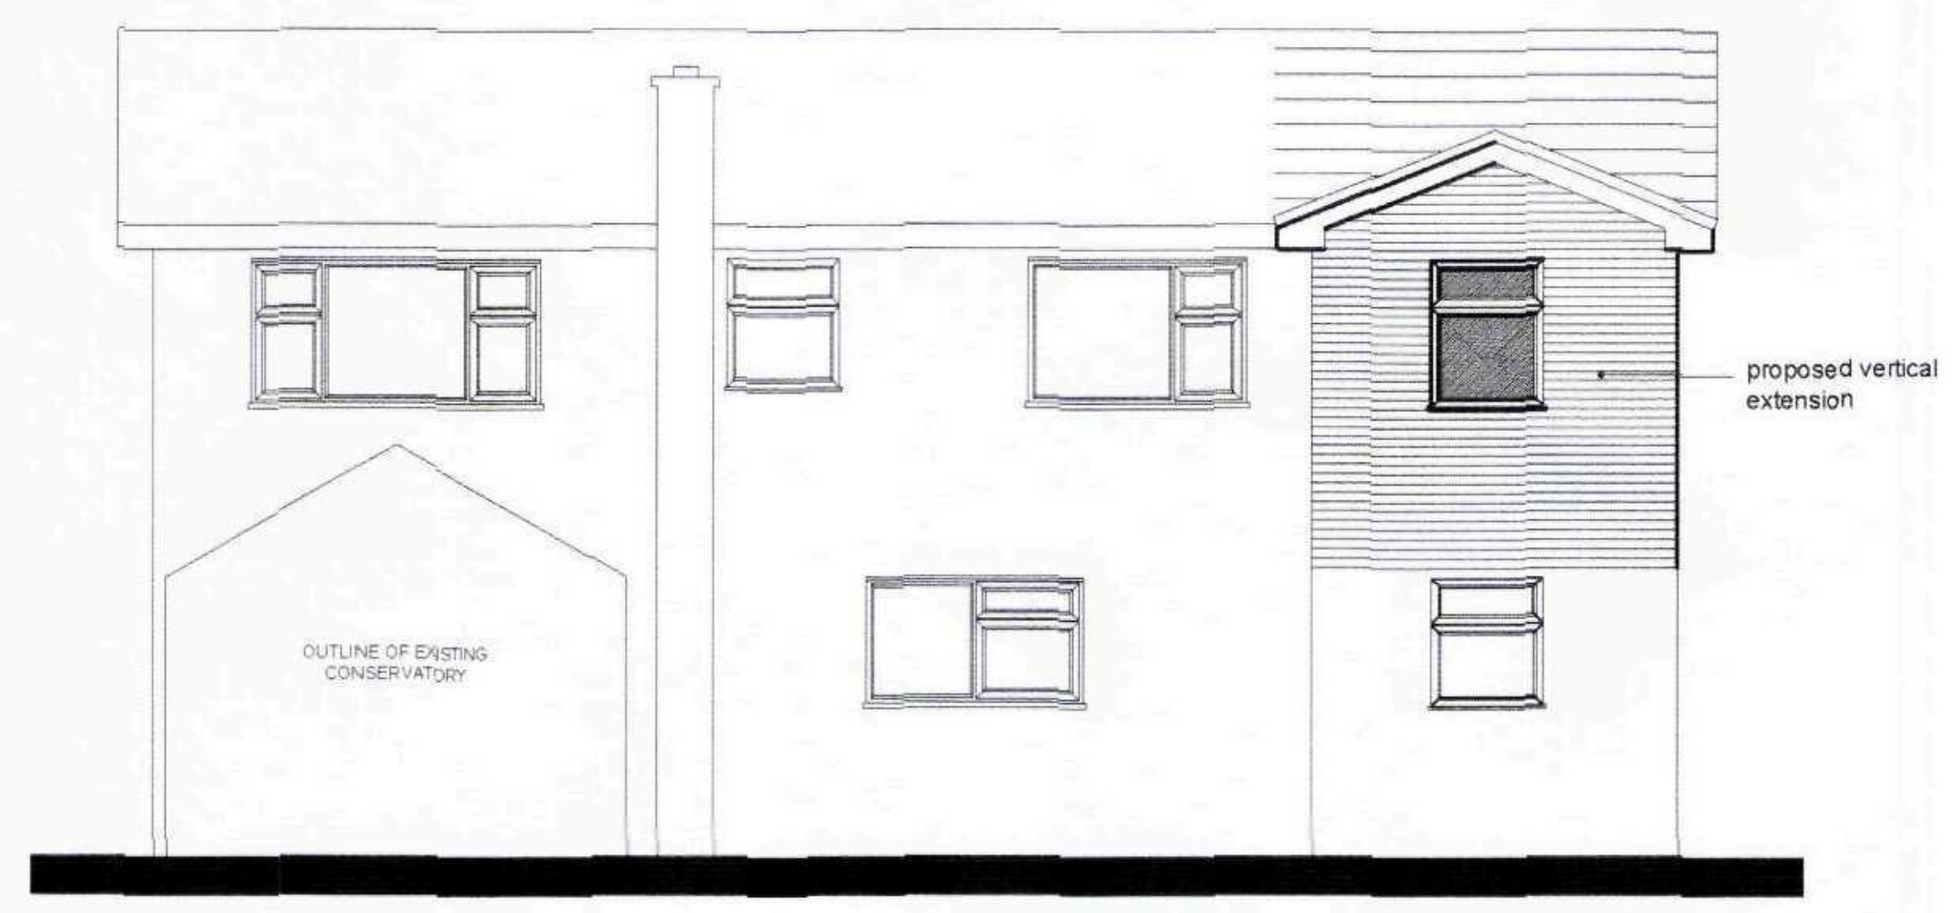


REAR ELEVATION (south)

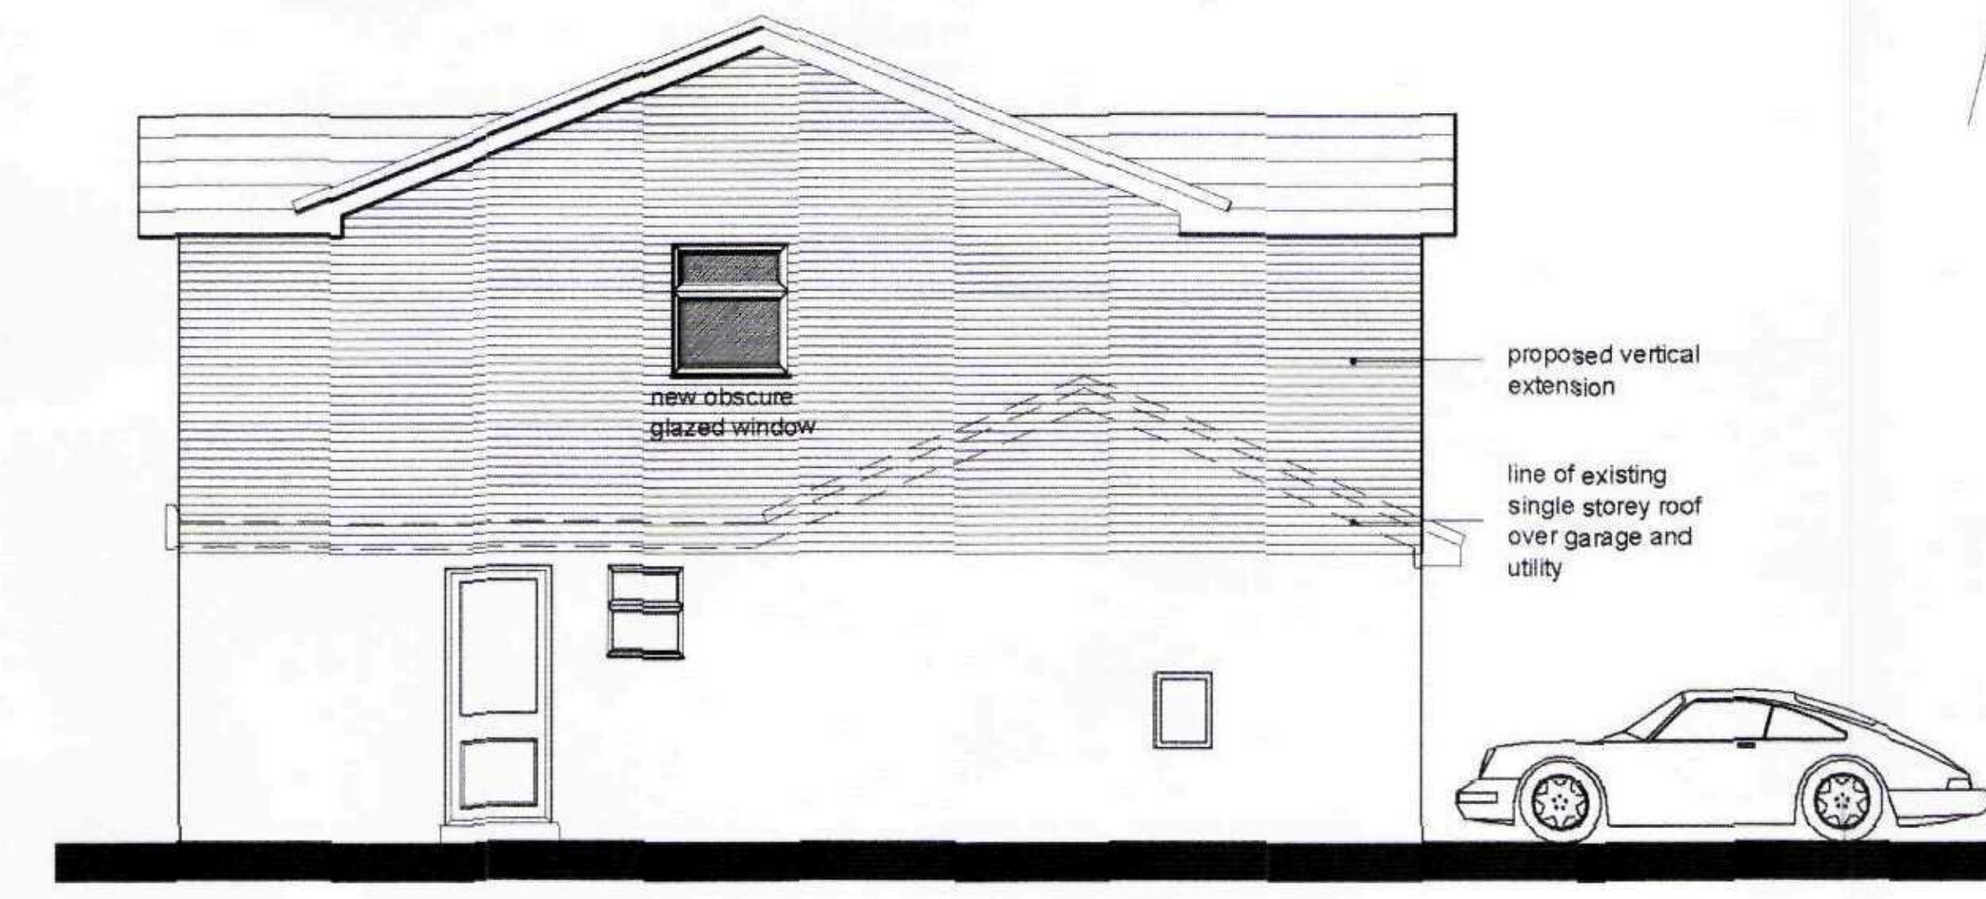


SIDE ELEVATION (east)



LOCATION PLAN 1:1250

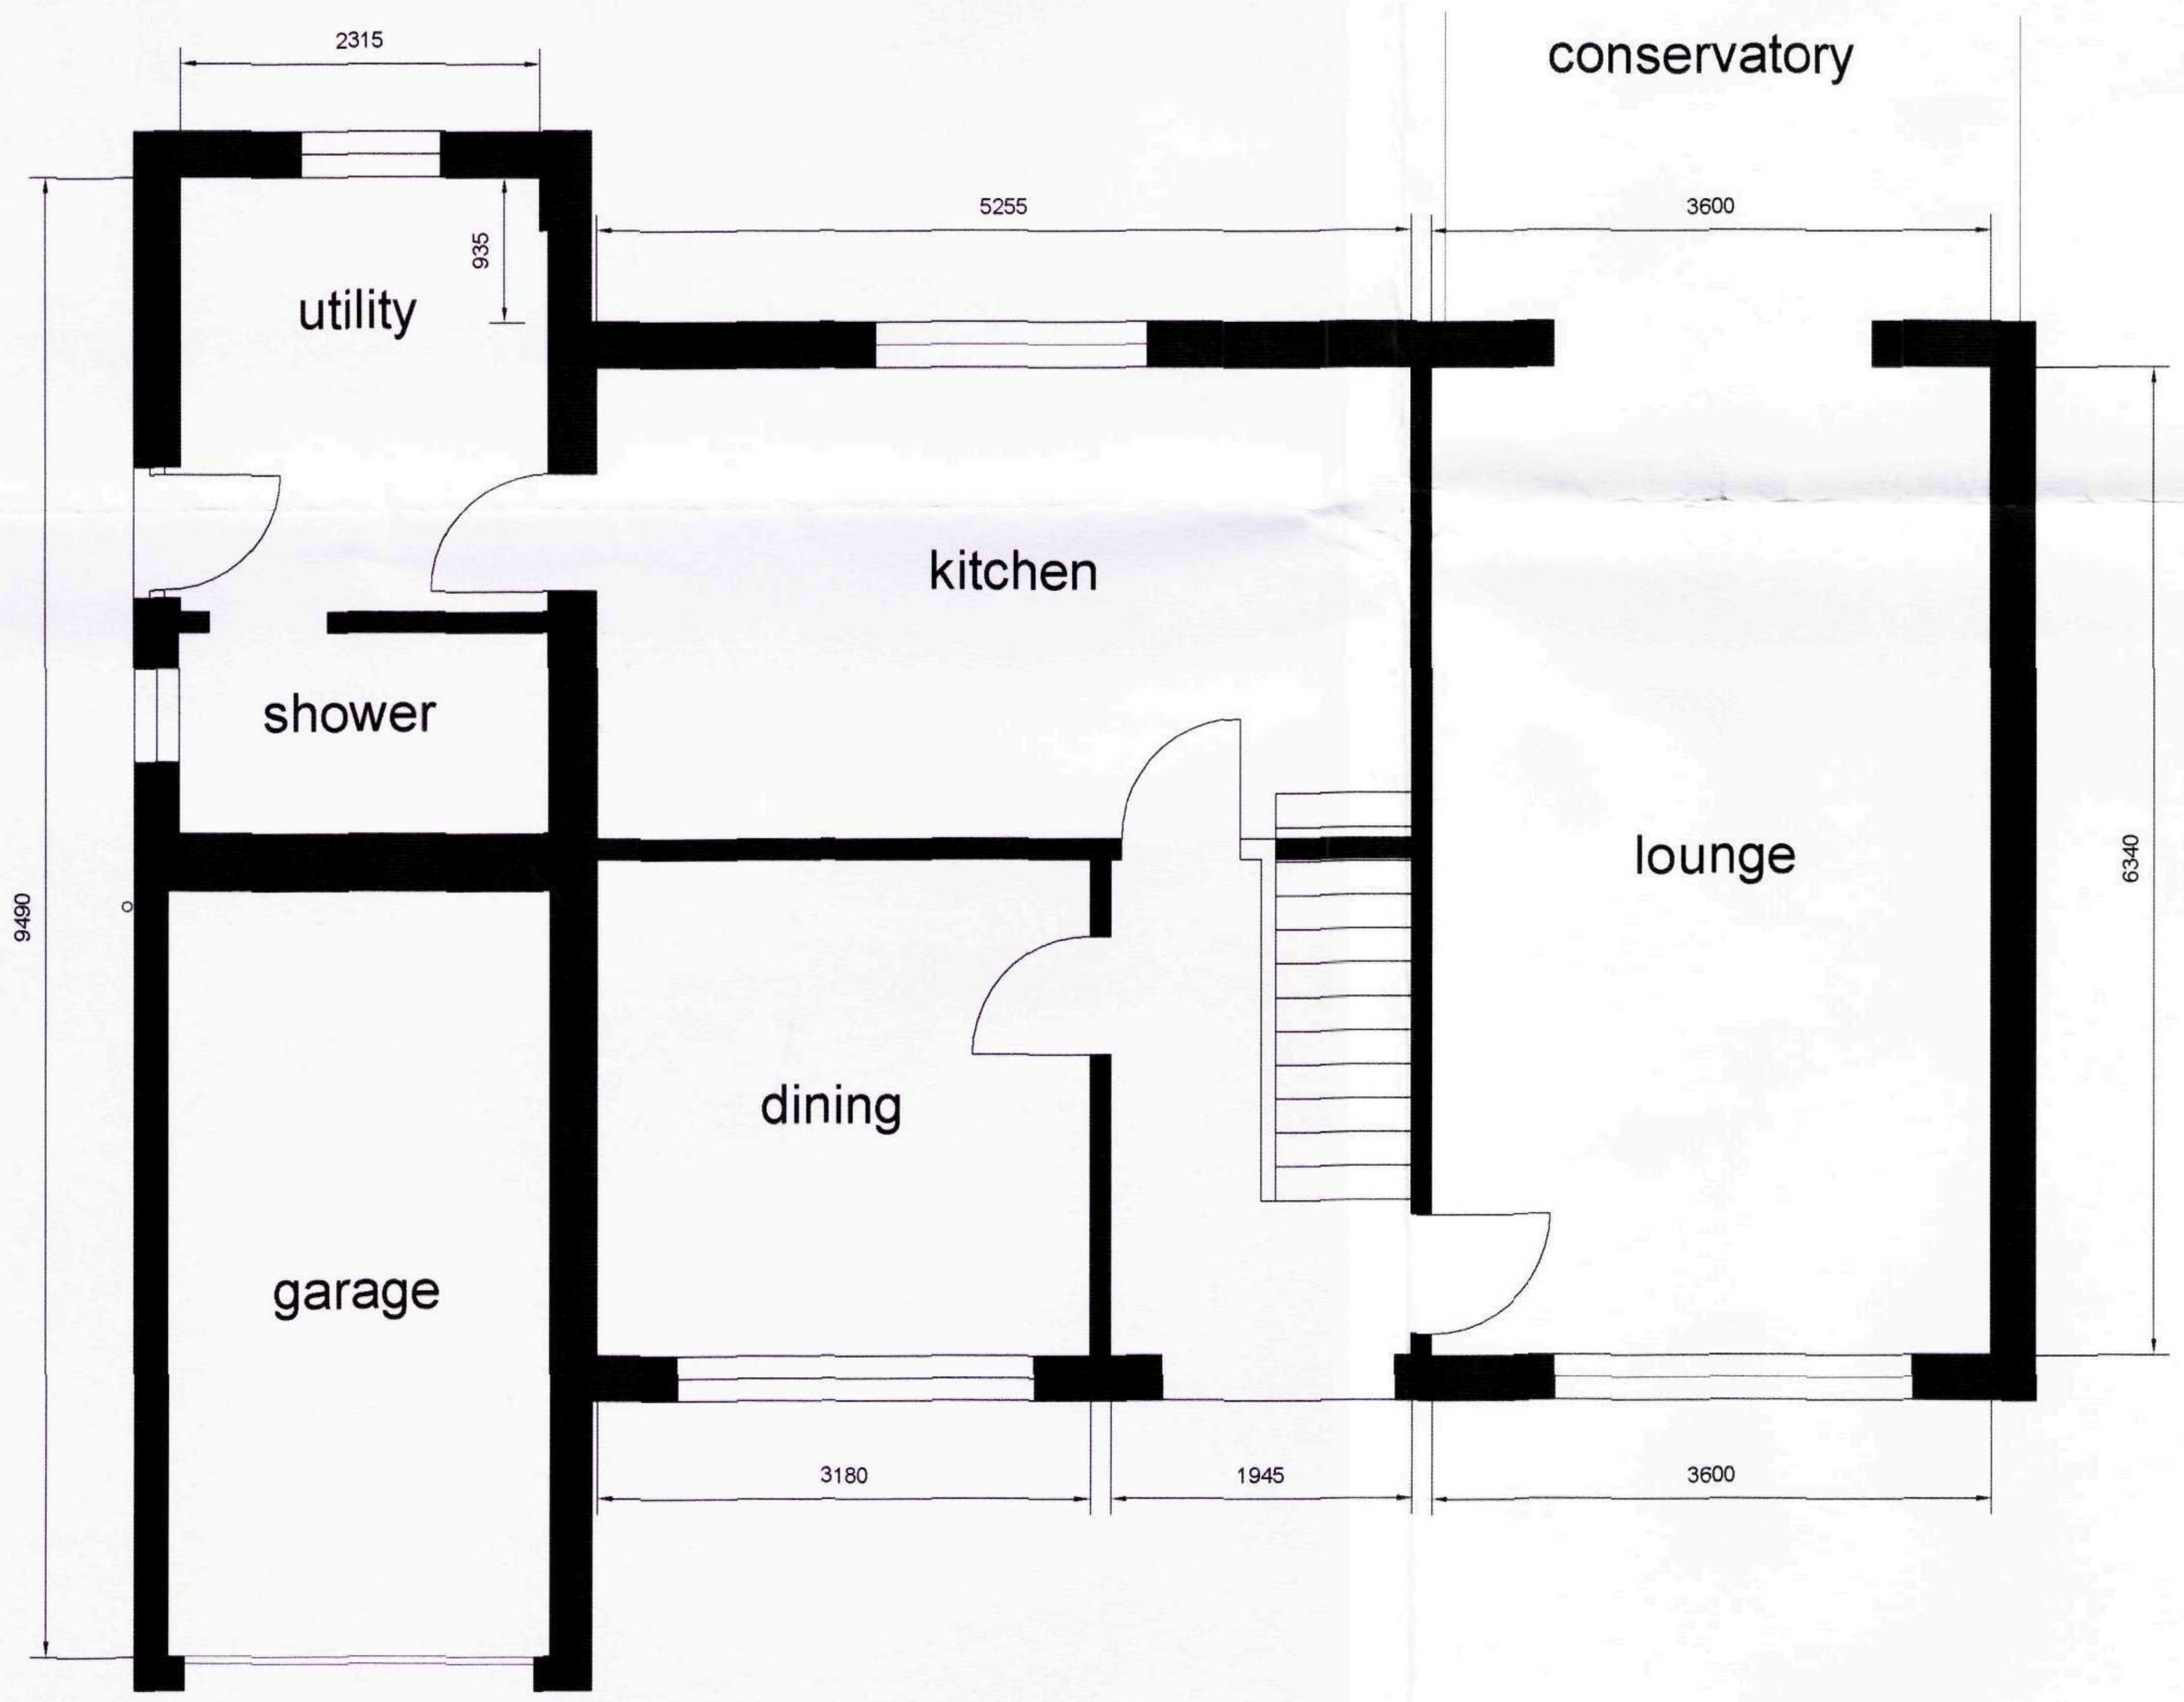

GROUND FLOOR PLAN

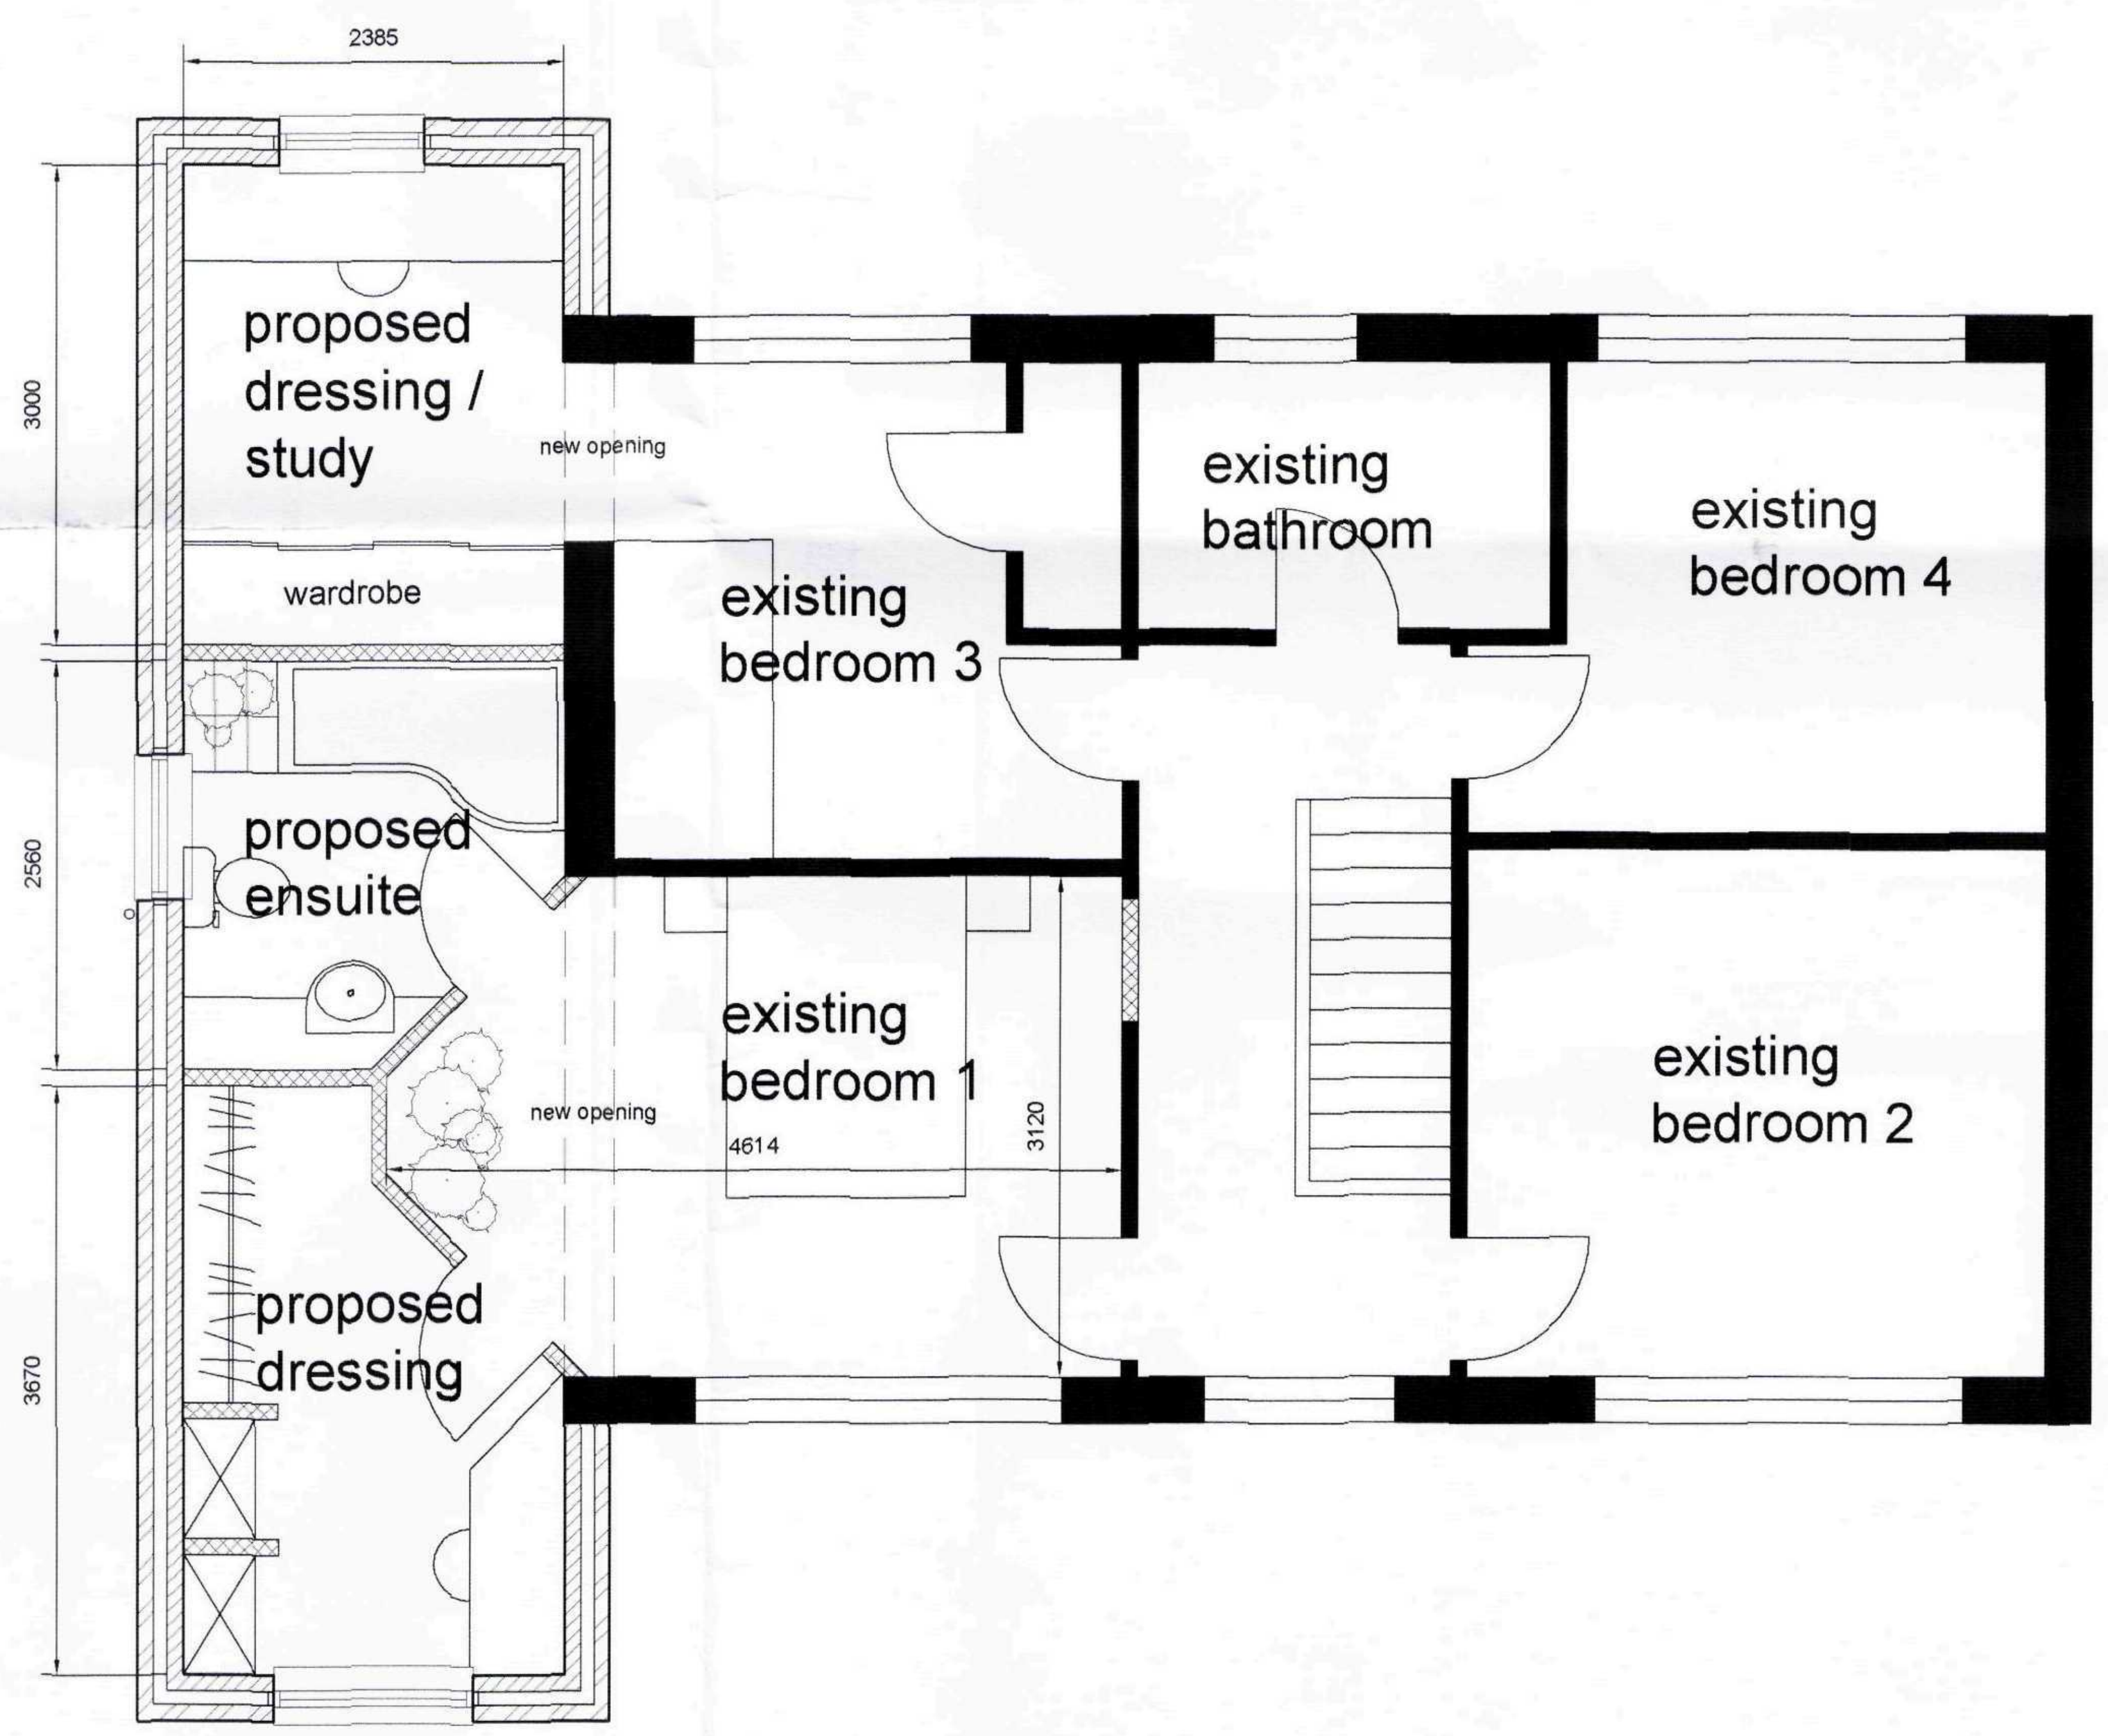

FIRST FLOOR PLAN



SITE PLAN 1:200

SHDC
Planning & Development
23 APR 2010
Ref: 0336-10

Title: PROPOSED.ALTERATIONS.AND.EXTENSIONS AT.10.OLD.FENDIKE.ROAD,WESTON.HILLS FOR.MR.AND.MRS.M.GALE	Drawing: PLANNING.APPLICATION.DRAWING
Drawing Number: 10/247/PA/002	Rev: .

Revision:

Scales:	Sheet Size:	Date:	Drawn:
1:50,1:100,1:200.1:1250	A1	11.04.10	TAC

Do not measure from this drawing. All discrepancies should be reported to the architects.
This drawing should be read in conjunction with the specification and standard details.
All intellectual property rights are the copy right of Trevor A Clay RIBA. Ltd ©

14 Old Fendike Road
Weston Hills
SPALDING
Lincolnshire PE12 6DD

Tel/Fax 01406 380027
Mobile 07778 597975

TREVOR A CLAY RIBA LTD
CHARTERED ARCHITECTS