


DEVELOPED ELEVATION OF WALL A

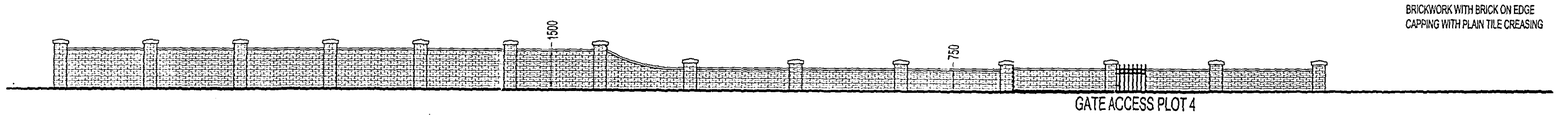

WALLS TO COMPRISE OF FACING BRICKWORK WITH BRICK ON EDGE CAPPING WITH PLAIN TILE CREASING

DEVELOPED ELEVATION OF WALL B

ISSUED FOR APPROVAL


Revision	Date	Comments
	Revisions	

CLIENT: CASTLE BUILDING LTD
ADDRESS PROPOSED DEVELOPMENT
ADDRESS BROADGATE
ADDRESS WESTON HILLS

CB DESIGN GROUP
ARCHITECTURAL & PLANNING SERVICES
24 Cumberwold Road Spalding Lincolnshire PE11 2NJ
Tel. 01775 722241 Fax. 01775 769908

SCALE:	Date	Drawn by
1:100	14.03.05	N.F.
Drawing No. 1050.05.19	Revision No.	

SHDC Planning & Development
17 MAR 2005
Ref: 0356/05

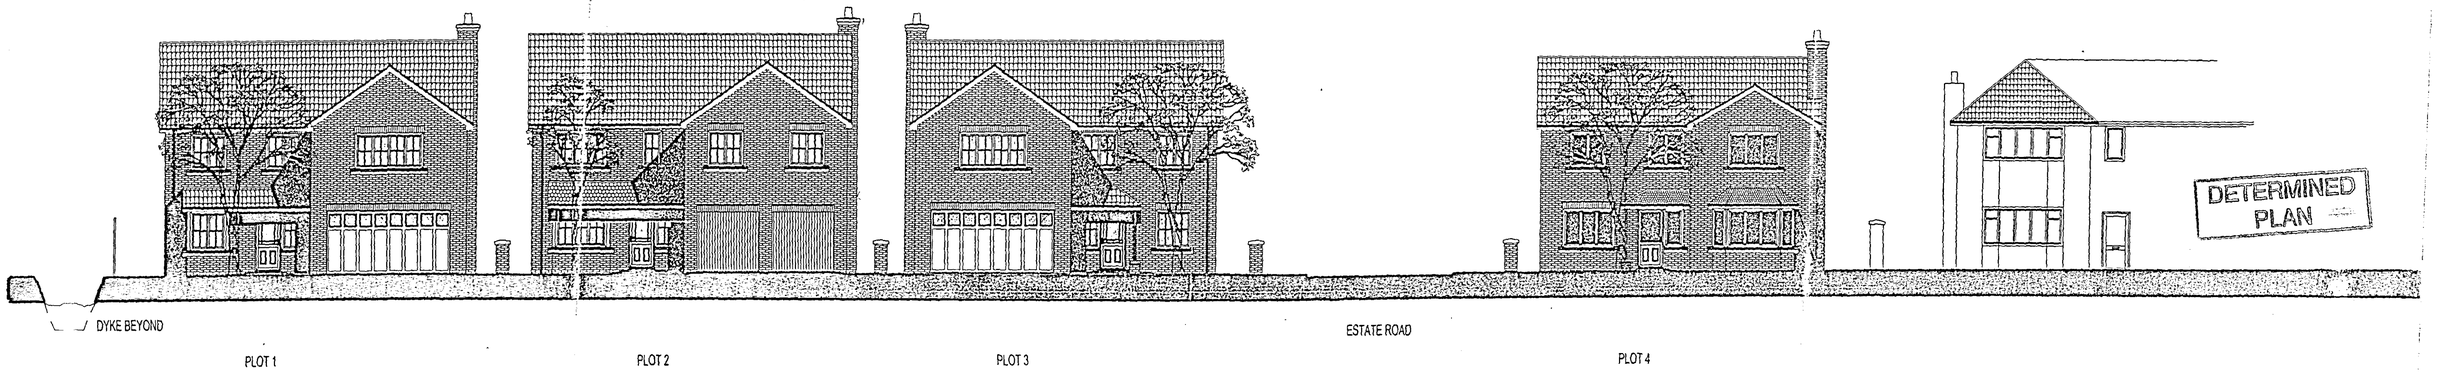

EAST ELEVATION' TO BROADGATE