


ALTERATIONS & EXTENSION TO DWELLING - WESTON HILLS

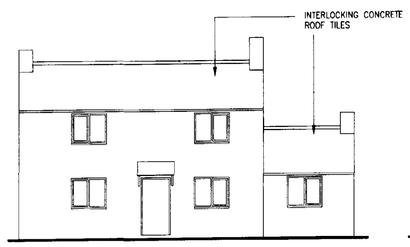


FRONT ELEVATION 1:100

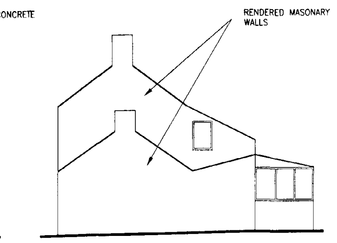


SIDE ELEVATION 1:100

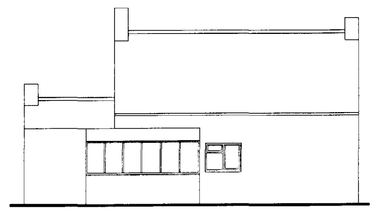

REAR ELEVATION 1:100

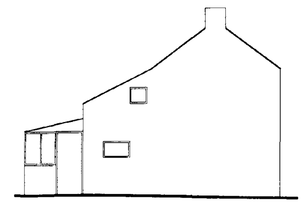

SIDE ELEVATION 1:100

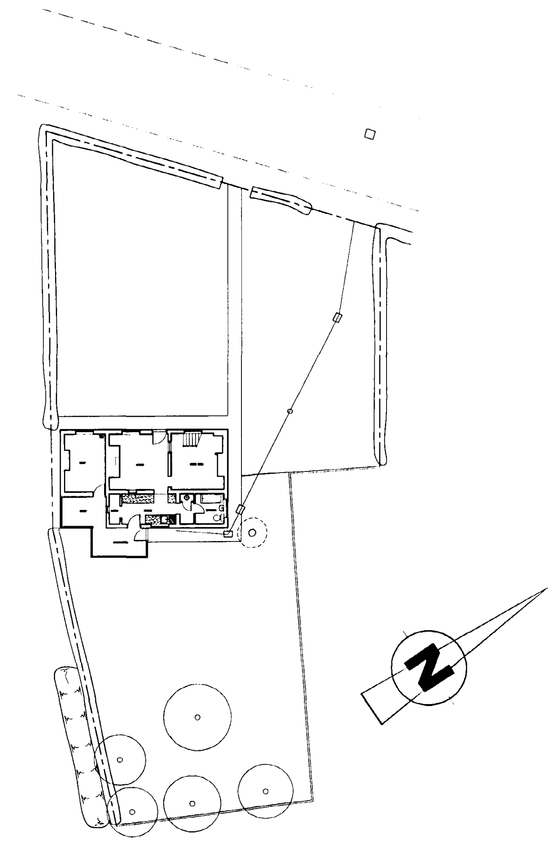


SITE PLAN 1:200


10.9 × 6.4 = 69.76
3.7 × 1.9 = 7.03
76.79 sq.m.

7.9 × 6.4 = 50.56 sq.m (165 sq ft)

Total = 127.35 sq.m

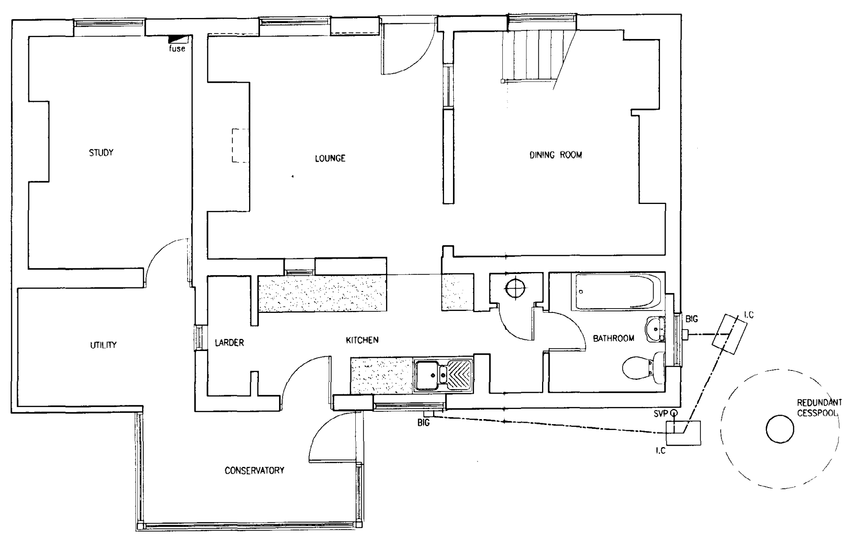

GROUND FLOOR PLAN
AS EXISTING 1:50

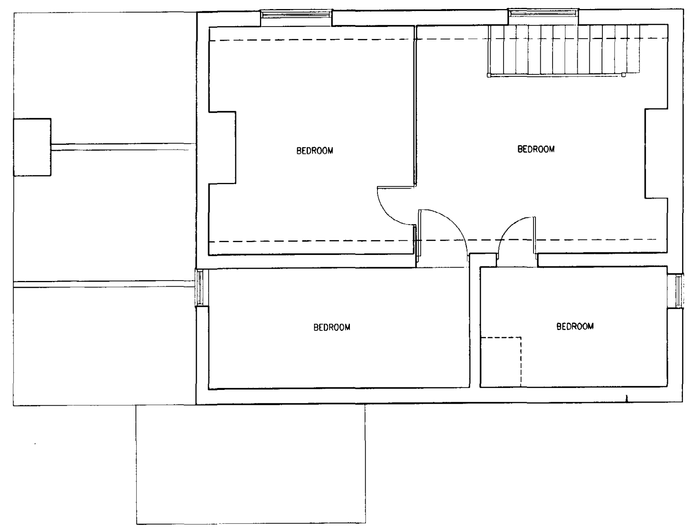

FIRST FLOOR PLAN
AS EXISTING 1:50

SOUTH HOLLAND DC
HOUSING
27 MAR 2001
Ref: 0371/01

revision	date	init.	revision details.

Project.
MR A.J. WRIGHT

ALTERATIONS & EXTENSION TO DWELLING
31A BROADGATE
WESTON HILLS
SPALDING
LINCS


Drawing.

EXISTING PLANS AND ELEVATIONS


Scale	1:50, 1:100, 1:200	Drawing No.	CH0007/01
Date.	FEB 2001	Drawn.	CJH

C:\My Documents\Chris's\2002-01.dwg TEMPLEMAN ASSOCIATES

ALTERATIONS & EXTENSION TO DWELLING - WESTON HILLS

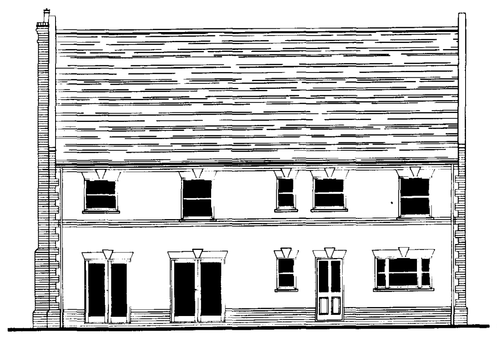


REAR ELEVATION 1:100

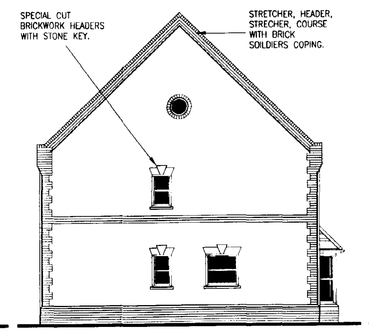


SIDE ELEVATION 1:100




FRONT ELEVATION 1:100

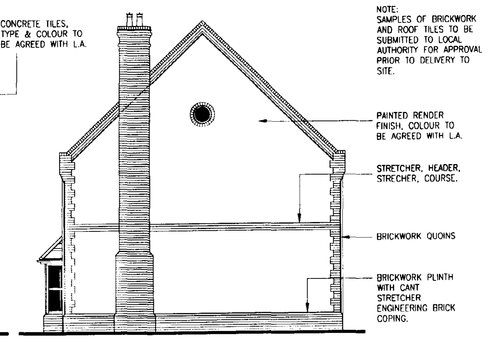


SIDE ELEVATION 1:100

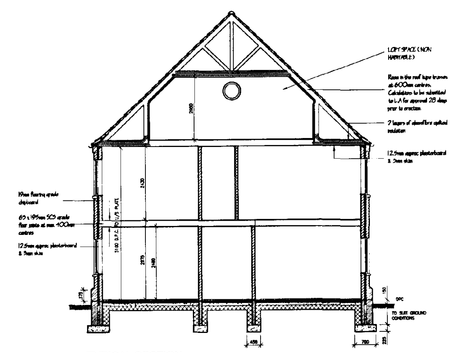


TYPICAL SECTION

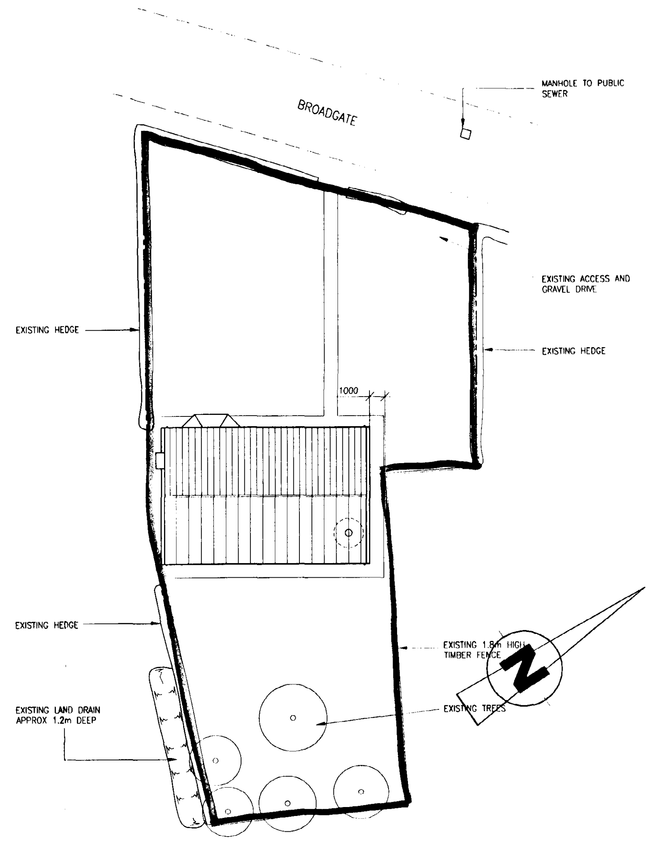

SITE PLAN 1:200

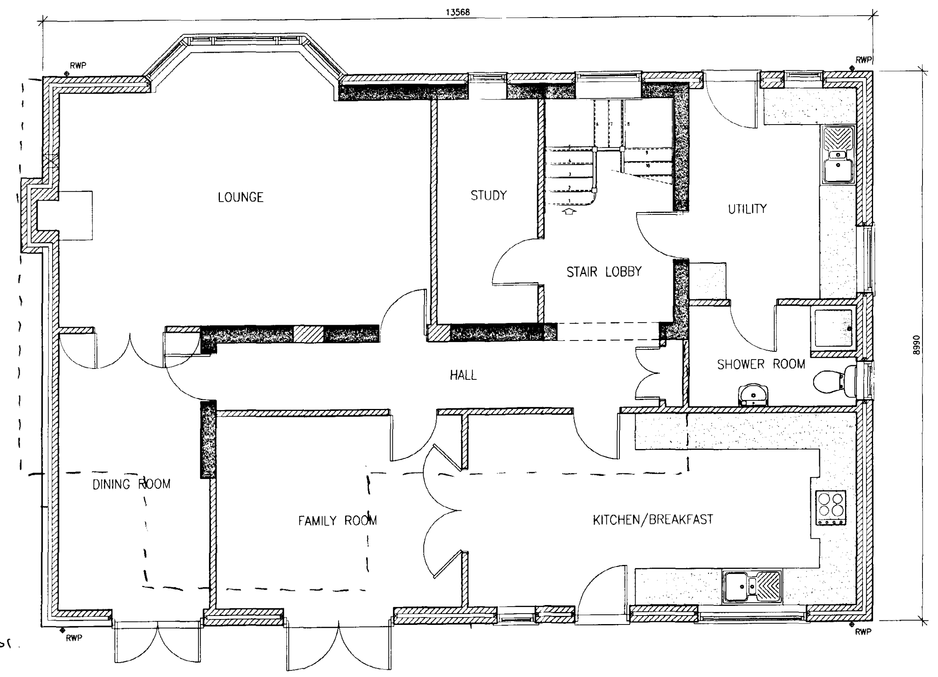

GROUND FLOOR PLAN

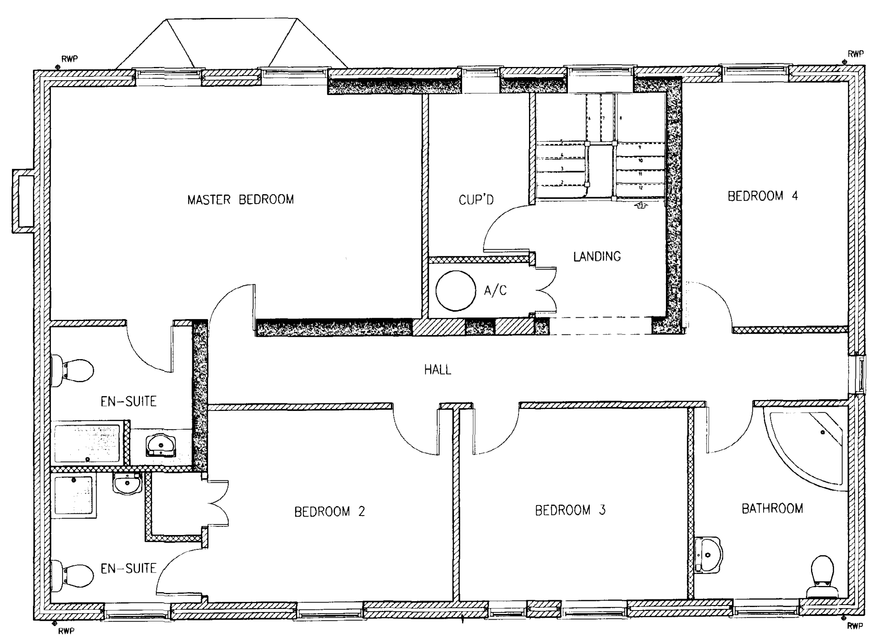

FIRST FLOOR PLAN

SOUTH HOLLAND DC
PLANNING
27 MAR 2001
03/151

revision	date	init.	revision details.

Project.
MR A.J WRIGHT
ALTERATIONS & EXTENSION TO EXISTING HOUSE
31A BROADGATE
WESTON HILLS
SPALDING
LINCS

Drawing.
PROPOSED PLANS AND ELEVATIONS

Scale 1:50, 1:100, 1:200	Drawing No. GH2007/02
Date. FEB 2001	Drawn. CJH

1x13.5 = 121.5 ground floor
243 sq.m total floor area

C:\My Documents\Dwgs\GH2007-02.dwg TEMPLEMAN ASSOCIATES