
PLANTING SCHEDULE

A mixture of the below will be planted at every other post of the fence.

- X 4 Swedish white beam.
- X 3 Ornamental Cherry.
- X 4 Crab Apple
- X 3 Mountain Ash Cultivar
- X 2 Silver Birch
- X 2 Birch Bark Cherry.

- X 3 SILVER BIRCH PLANTED IN TRIANGLE NEAR ENTRANCE AT THE SIDE OF THE GRASS TO SHELTER THE FRONT ELEVATION.

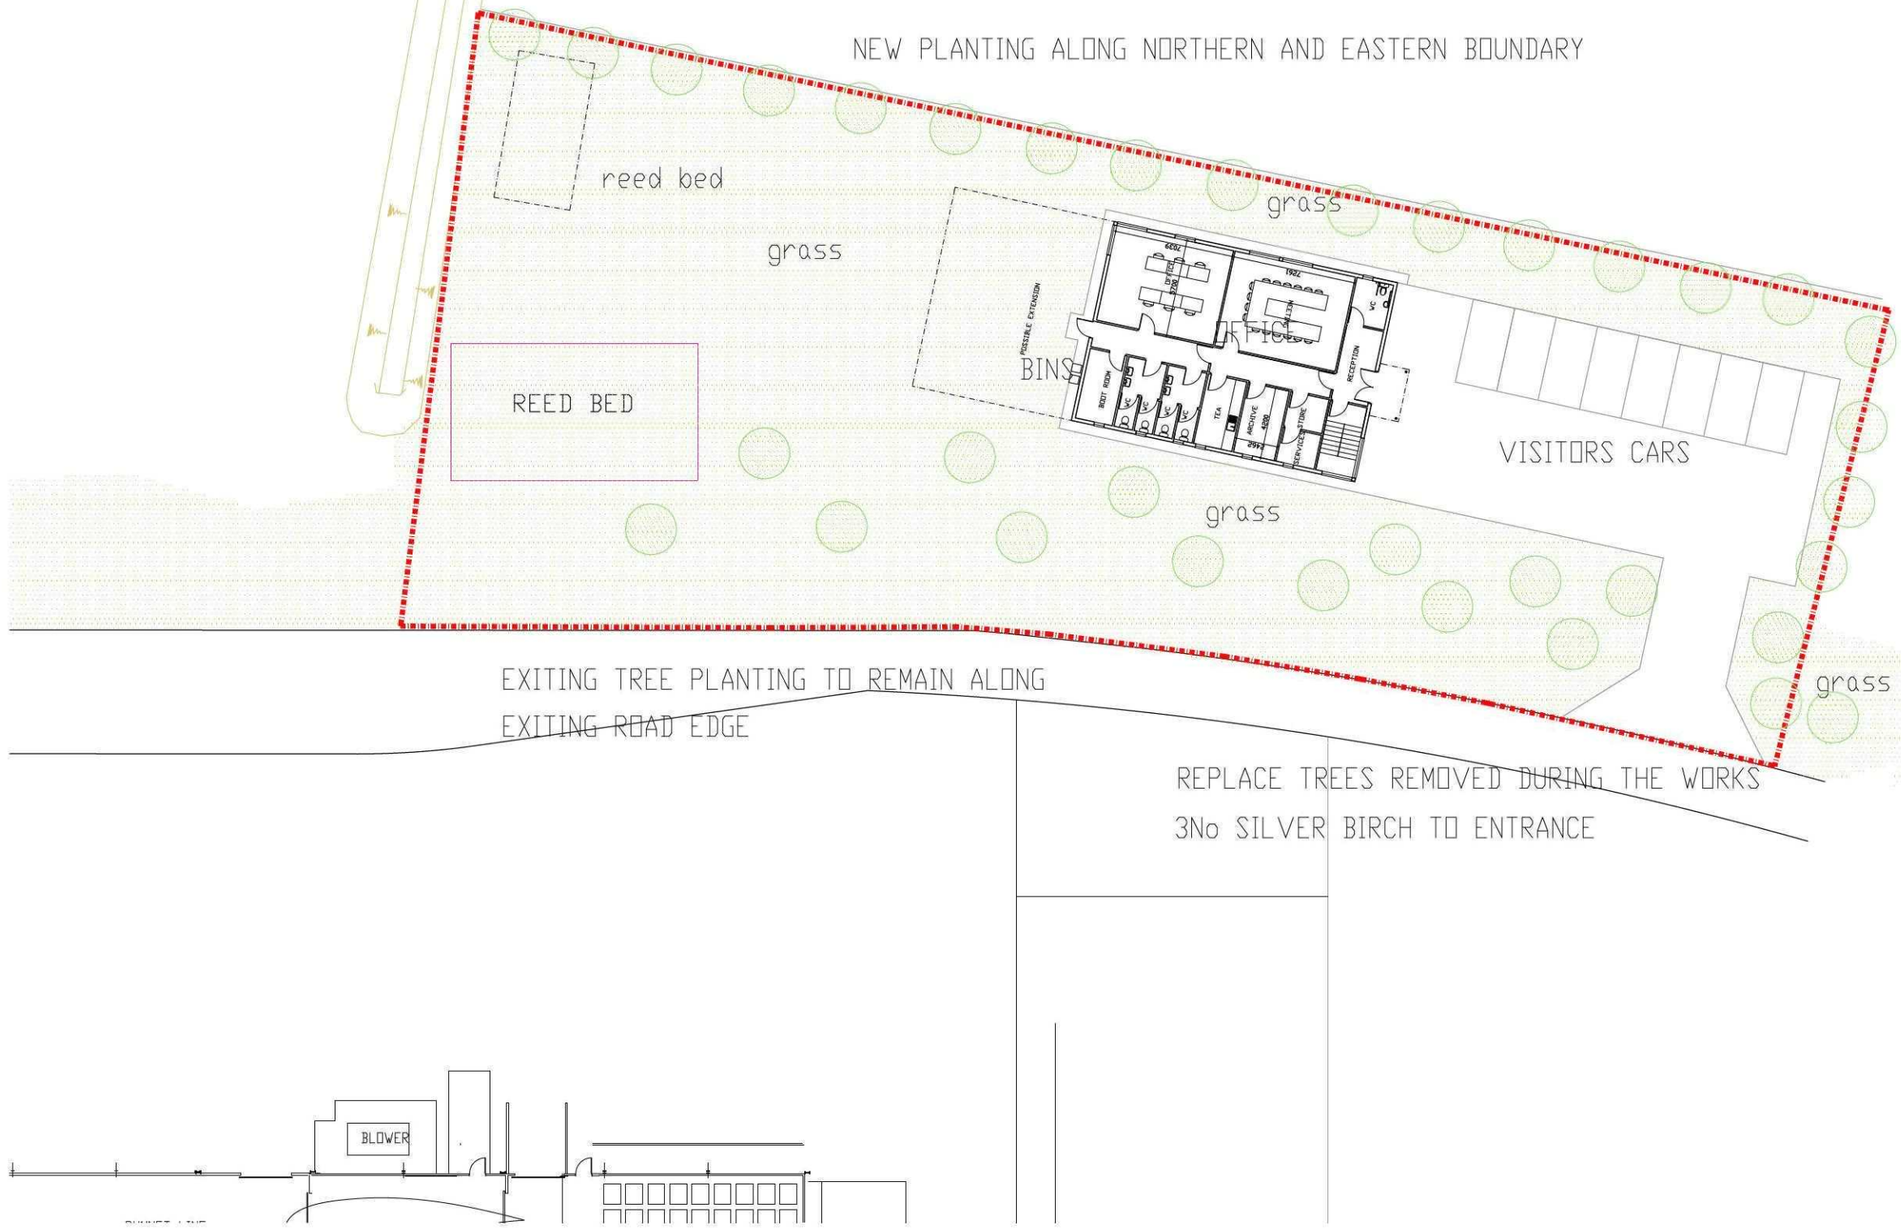

DC ARCHITECTURAL SERVICES LIMITED
ARCHITECTURAL AND PLANNING SERVICES
The Barn, Partney Mill, Spilsby, Lincolnshire, PE24 4PE
TEL NO. 05601 500536 mobile 07776227893
e-mail davidbiggadike@btconnect.com

Client
LFP LTD

Project

Drawing Title
PLANS

Drawing Number
DC/ 346/ 16

Scale
1:200

Drawn
DB

D

Date
NOV 2014

Checked