




FRONT ELEVATION

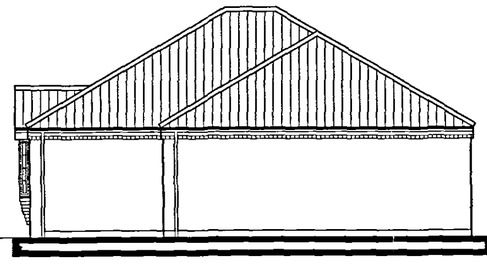


SIDE ELEVATION

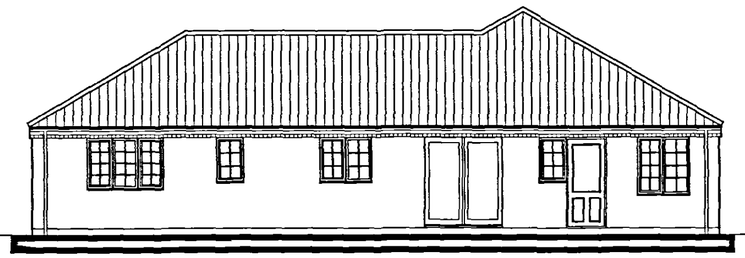

REAR ELEVATION

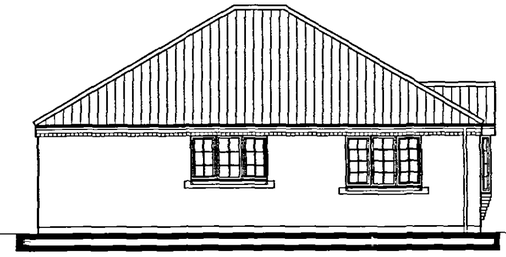

SIDE ELEVATION

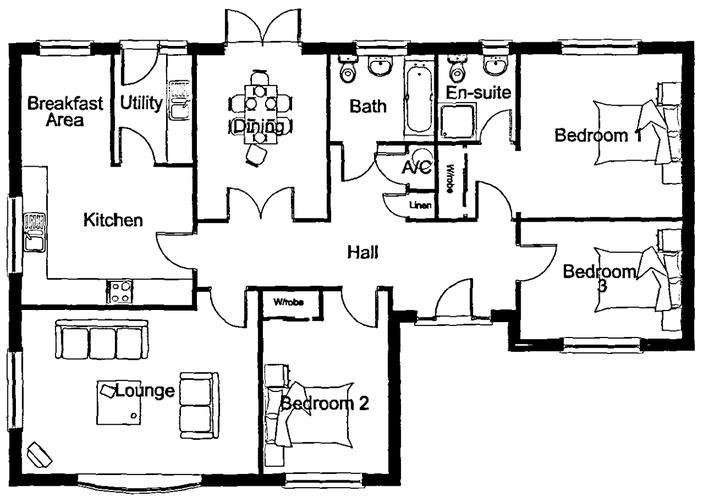

GROUND FLOOR PLAN

CB DESIGN GROUP
ARCHITECTURAL & PLANNING SERVICES
HFU Building, Cowbgate,
Spalding, Lincolnshire PE12 6RT
Tel: 01775 722341
Fax: 01775 768568
Email: enquiries@cbdesigngroup.co.uk
Web: www.cbdesigngroup.co.uk

04/6/06

	DESCRIPTION	DATE

REVISIONS

HOUSETYPE **1-Rose-C**

DRAWING **Design Sheet**

SCALE 1:100 @ A2
DATE 03 / 03 / 06
DRAWN ResDev

DRAWING NO. **C-Rose-DS01**