




FRONT ELEVATION

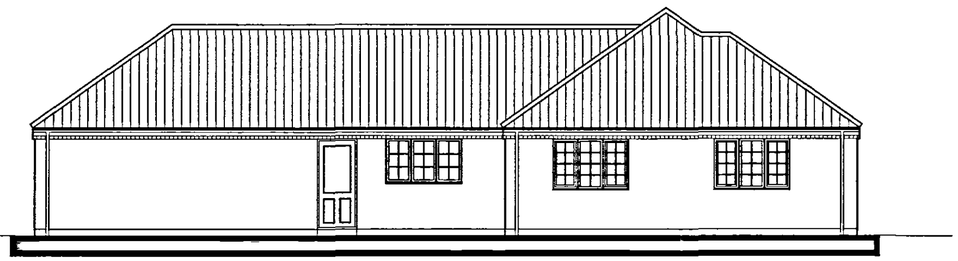


SIDE ELEVATION

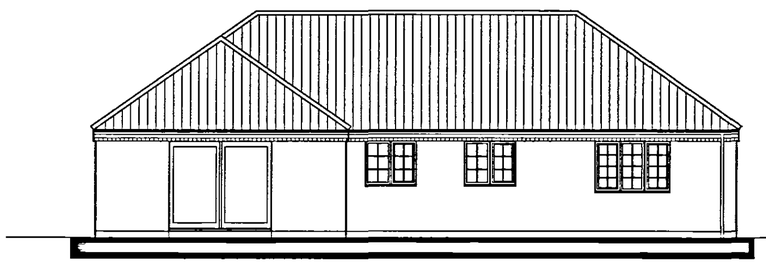

REAR ELEVATION

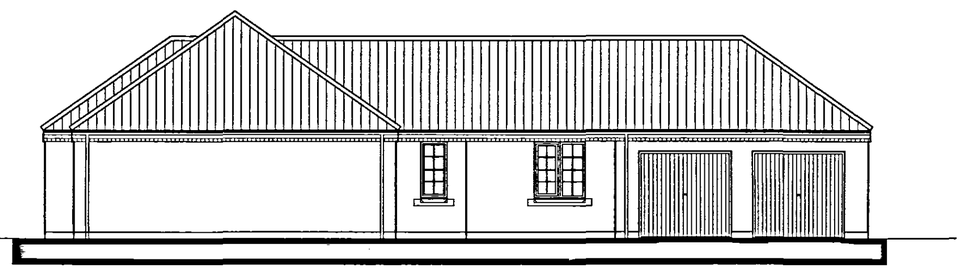

SIDE ELEVATION

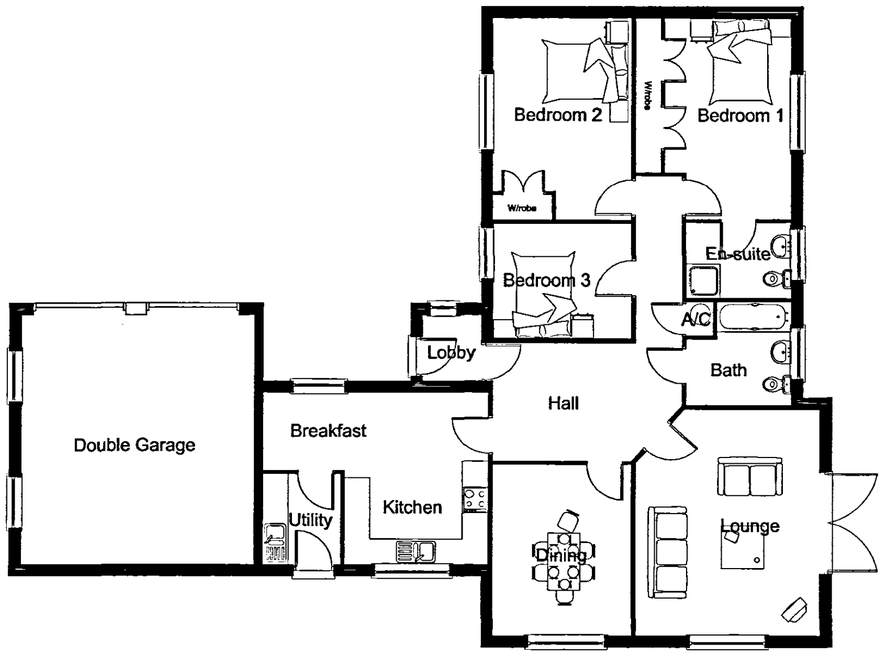

GROUND FLOOR PLAN

CB DESIGN GROUP
ARCHITECTURAL & PLANNING SERVICES
HFU Building, Cowsgate, Spalding, Lincolnshire PE12 6ET
Tel: 01775 722341
Fax: 01775 769088
Email: enquiries@chbrownhomes.co.uk
Web: www.chbrownhomes.co.uk

0416/06

	DESCRIPTION	DATE

REVISIONS

HOUSETYPE **1-Edal-C**

DRAWING **Design Sheet**

SCALE 1:100 @ A2	DRAWING NO. C-Edal-DS01
DATE 03 / 03 / 06	
DRAWN ResDev	