

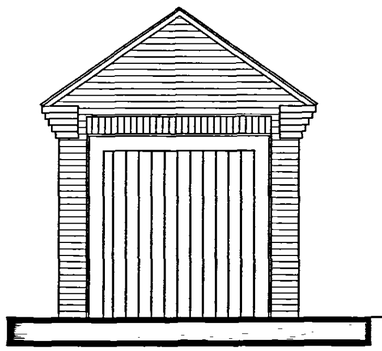



FRONT ELEVATION

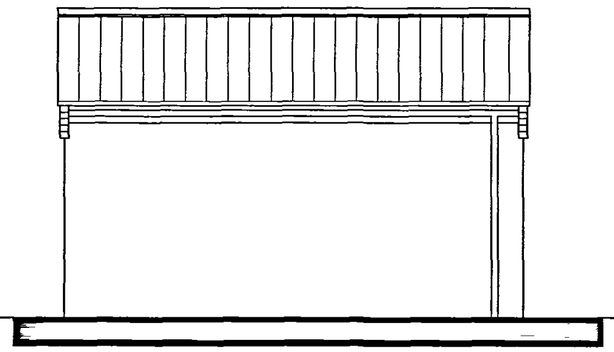

SIDE ELEVATION

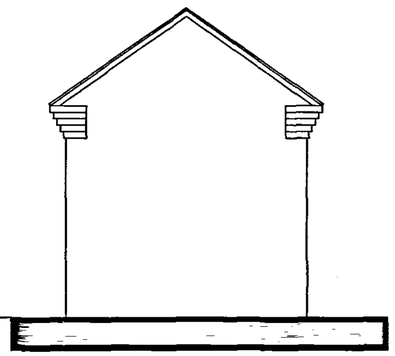

REAR ELEVATION

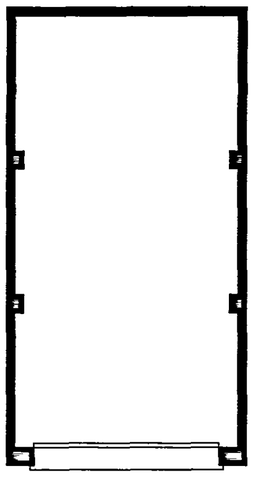

FLOOR PLAN

CB
DESIGN GROUP
ARCHITECTURAL & PLANNING SERVICES

PLANNING & DEVELOPMENT
04/16/06

	DESCRIPTION	DATE

REVISIONS

HOUSETYPE
Single garage

DRAWING
Design Sheet

SCALE 1:50 @ A2	DRAWING NO.
DATE 15/ 03/ 05	**DS01**
DRAWN JAB	