




FRONT ELEVATION

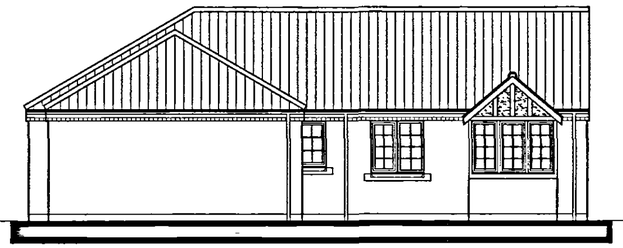


SIDE ELEVATION

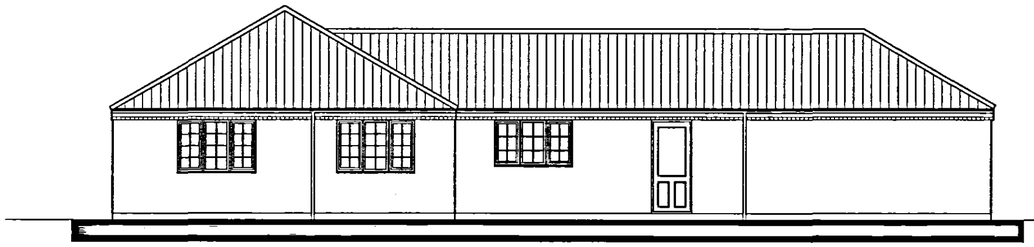

SIDE ELEVATION

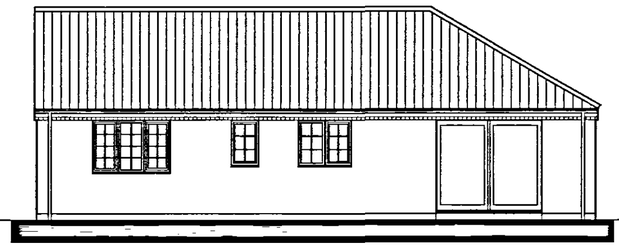

REAR ELEVATION

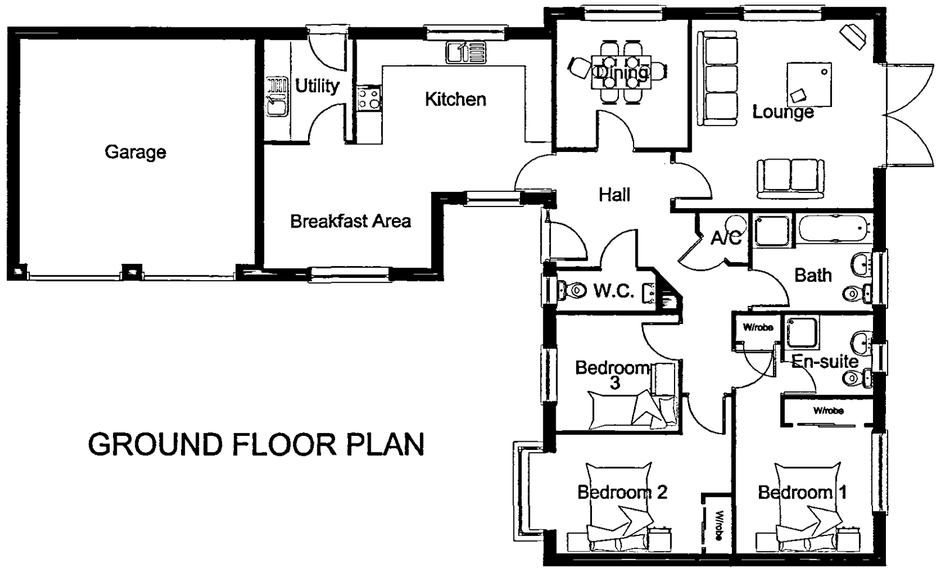

GROUND FLOOR PLAN

CB DESIGN GROUP
ARCHITECTURAL & PLANNING SERVICES
MFU Building, Cowdgate, Spalding, Lincolnshire PE12 6ET
Tel: 01775 722291
Fax: 01775 768068
Email: enquiries@cbnewhomes.co.uk
Web: www.cbnewhomes.co.uk

04/16/06

	DESCRIPTION	DATE

REVISIONS

HOUSETYPE **1-Walc-C**

DRAWING **Design Sheet**

SCALE 1:100 @ A2	DRAWING NO. C-Walc-DS01
DATE 03 / 03 / 06	
DRAWN ResDev	